MAYOR AND COUNCIL COMMUNICATION MAP

Berkshire-Hallmark Storm Drain Extension

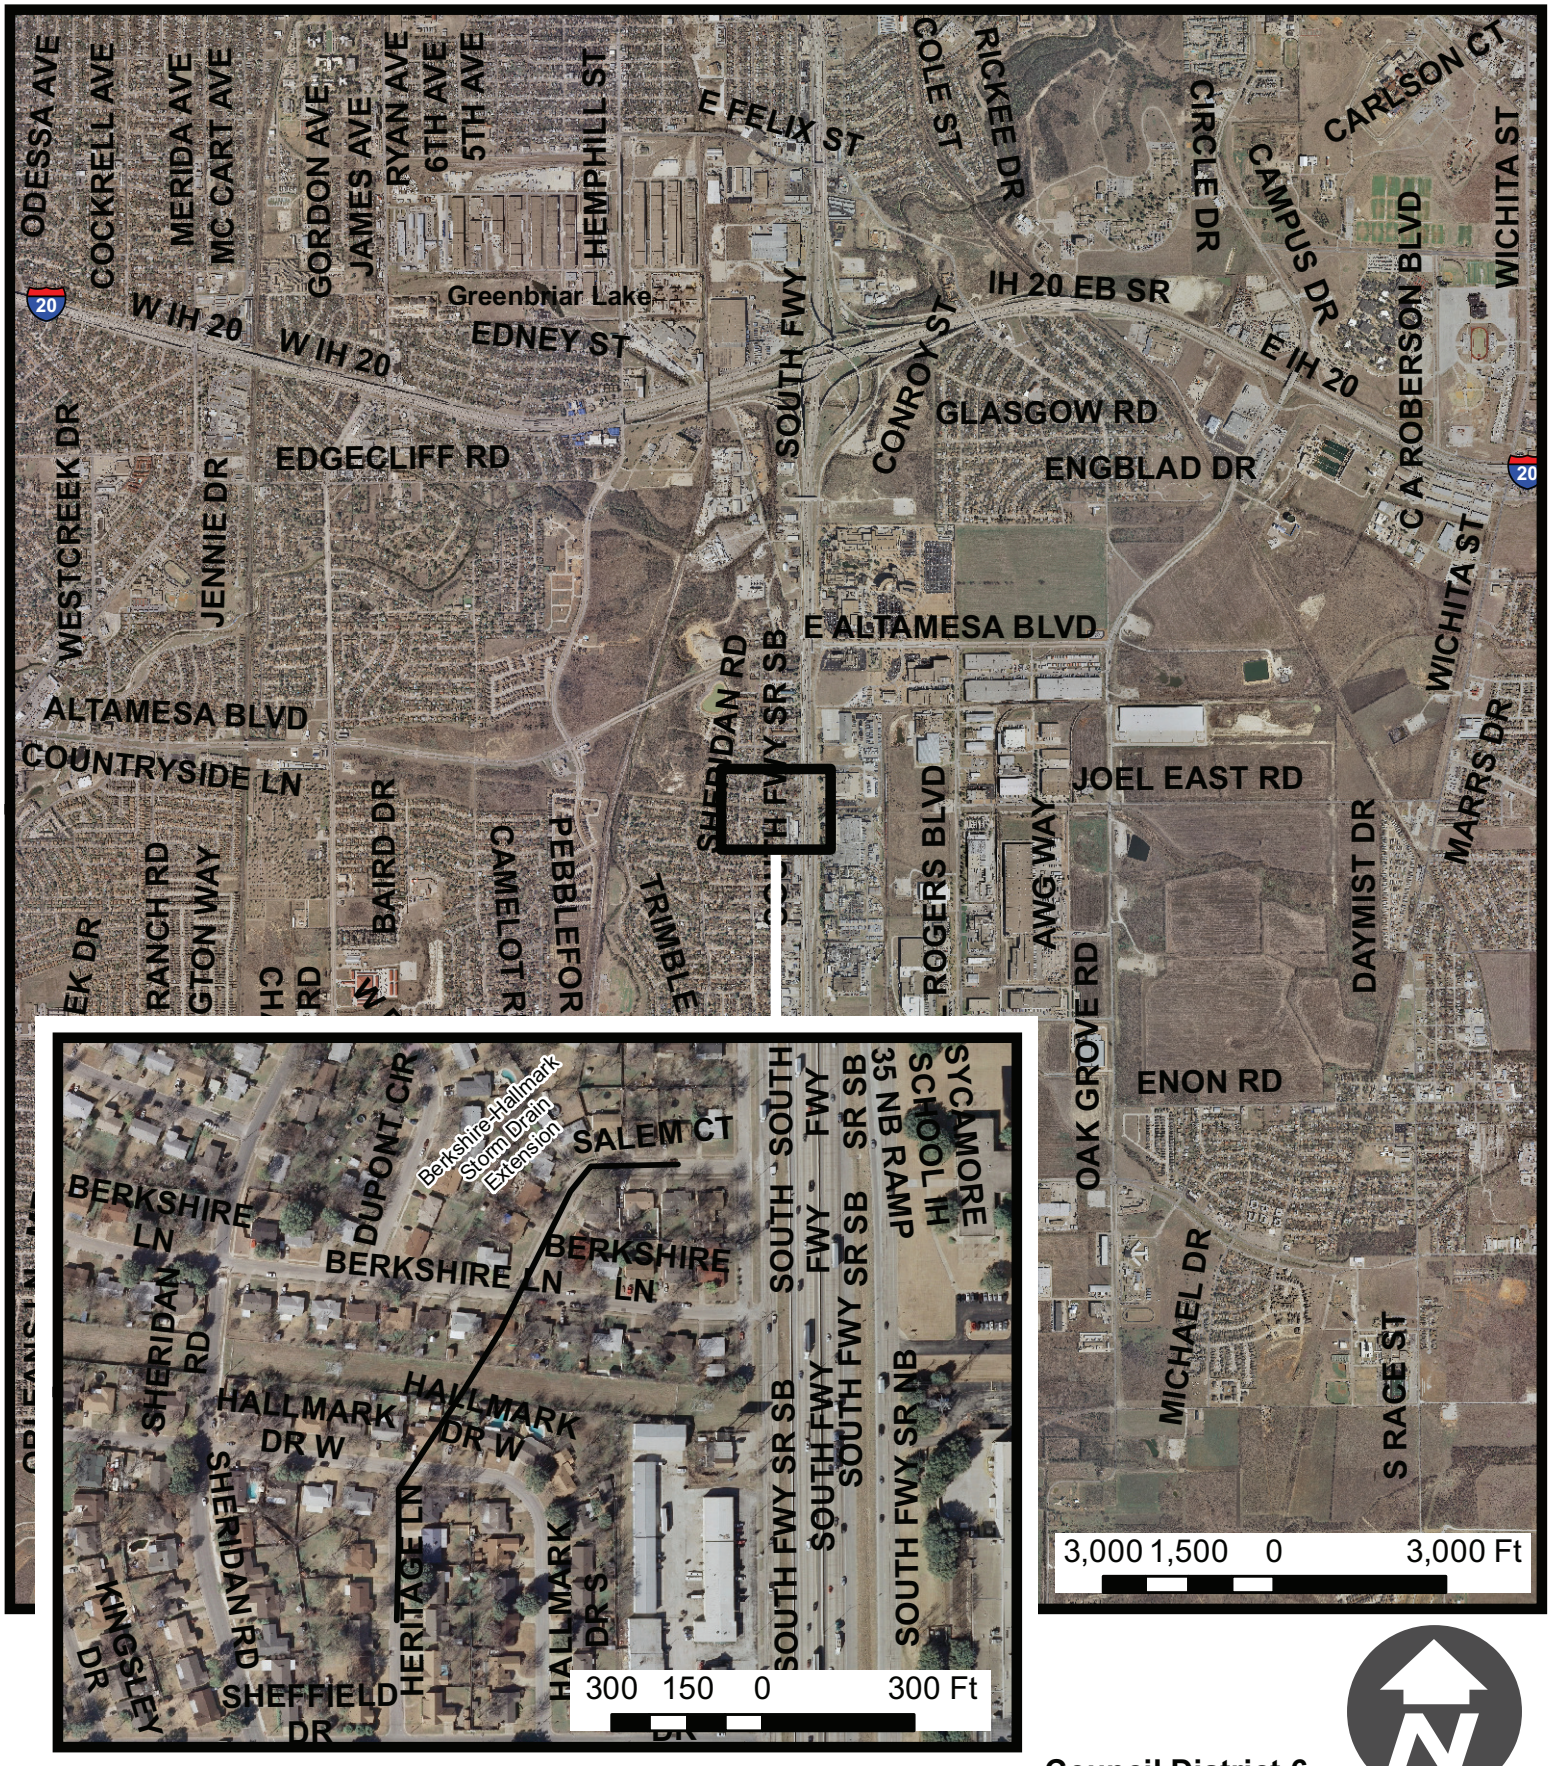

DETAIL OF PROJECT LOCATION

Council District 6
Project No. 00480