MAYOR AND COUNCIL COMMUNICATION MAP
20ROWE6605RANDOLMILL

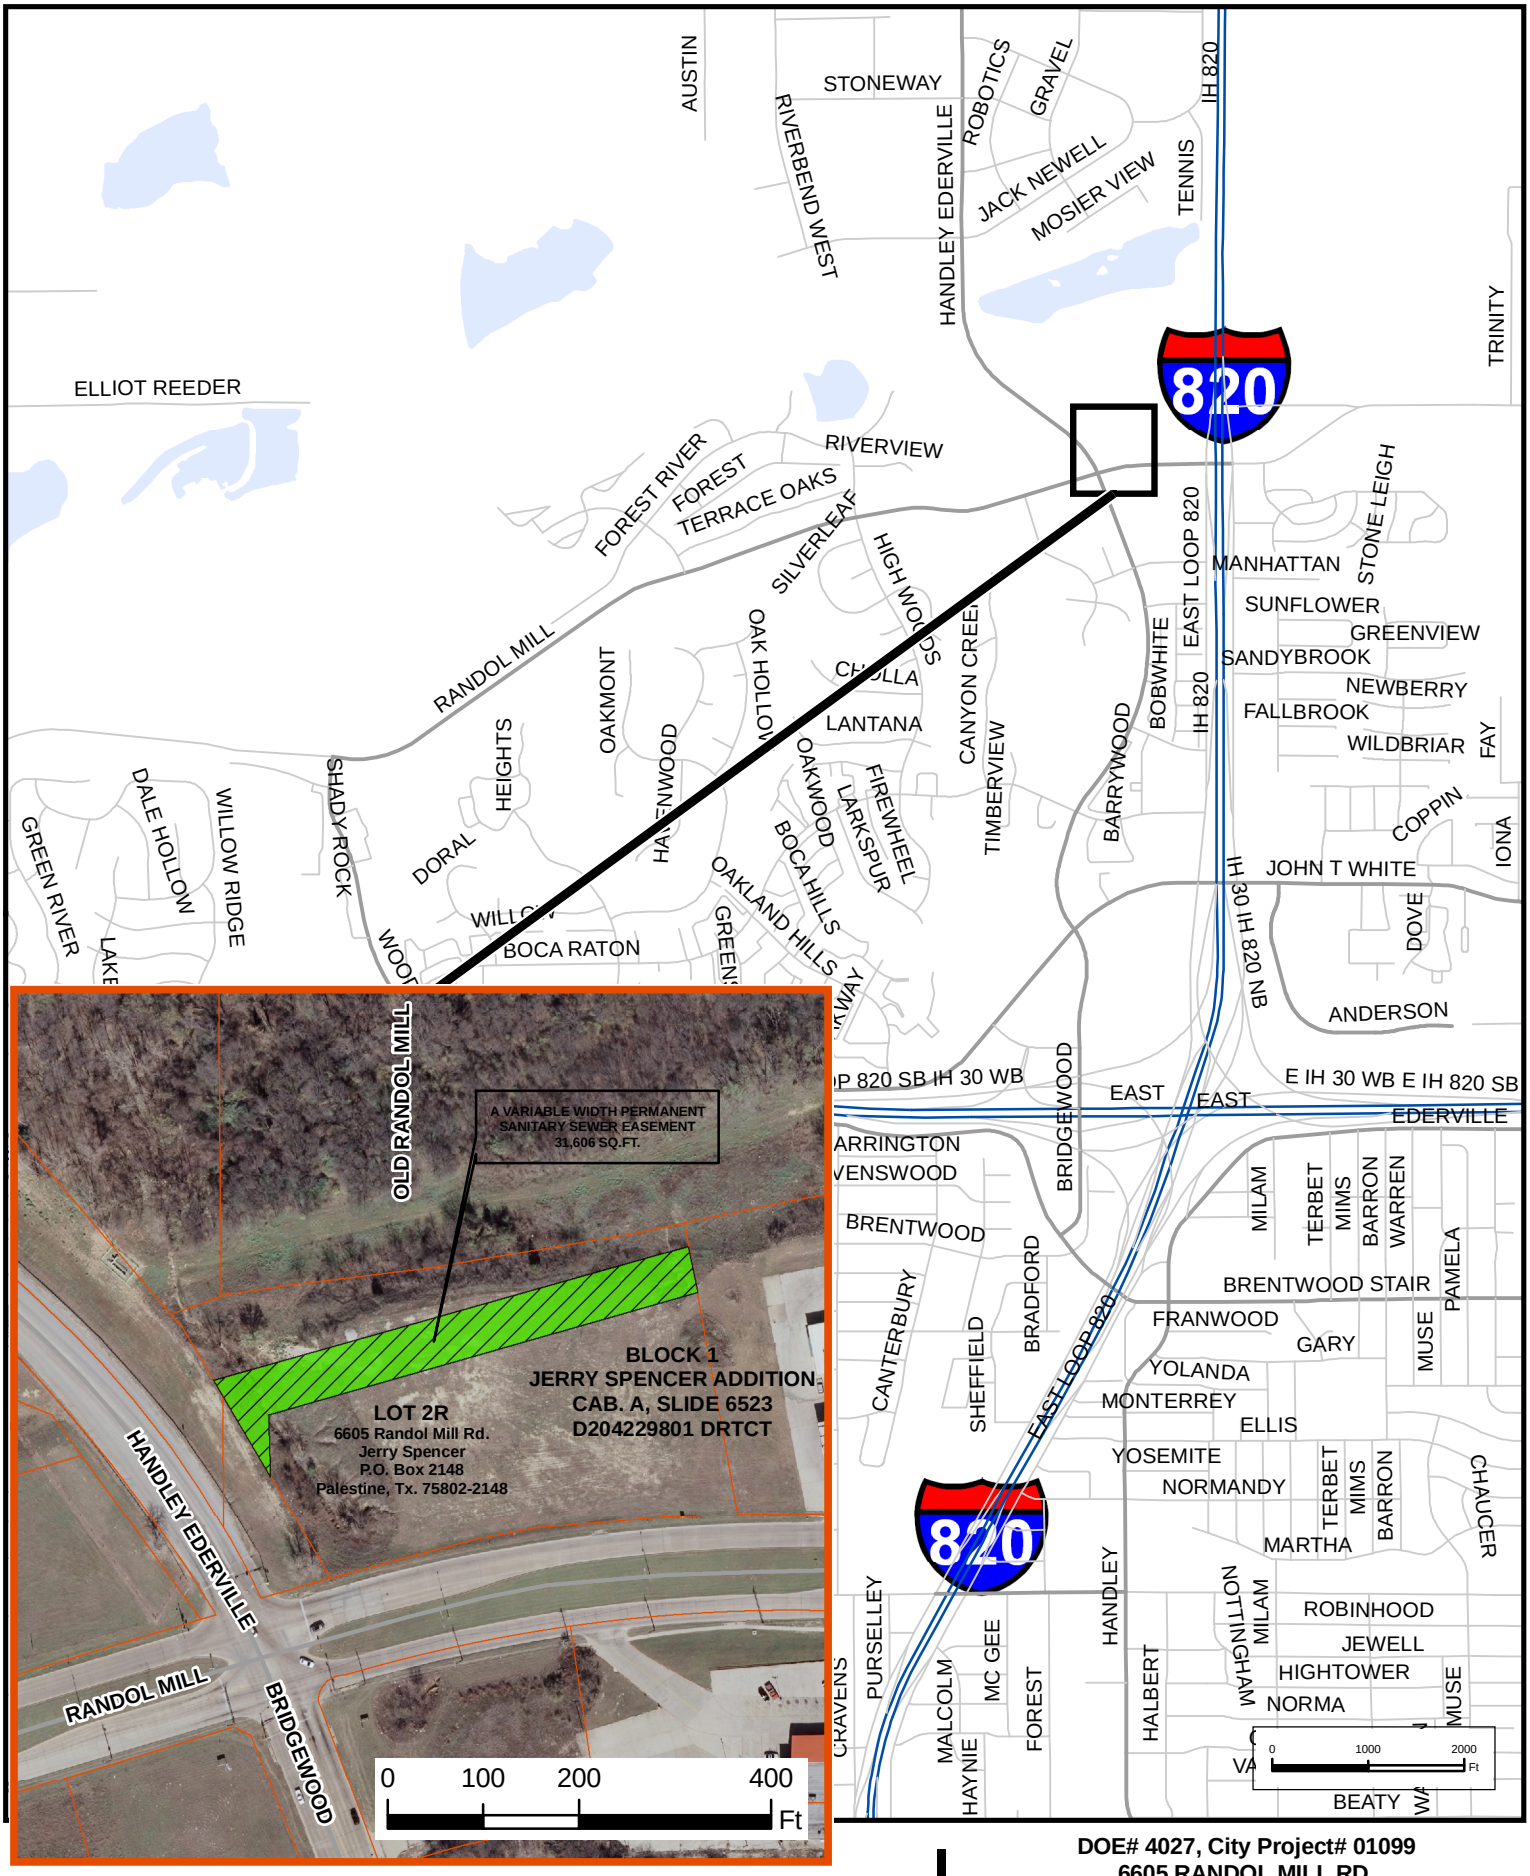

DETAIL OF PROJECT LOCATION

DOE# 4027, City Project# 01099
6605 RANDOL MILL RD.
JERRY SPENCER ADDITION
CAB. A, SLIDE 6523