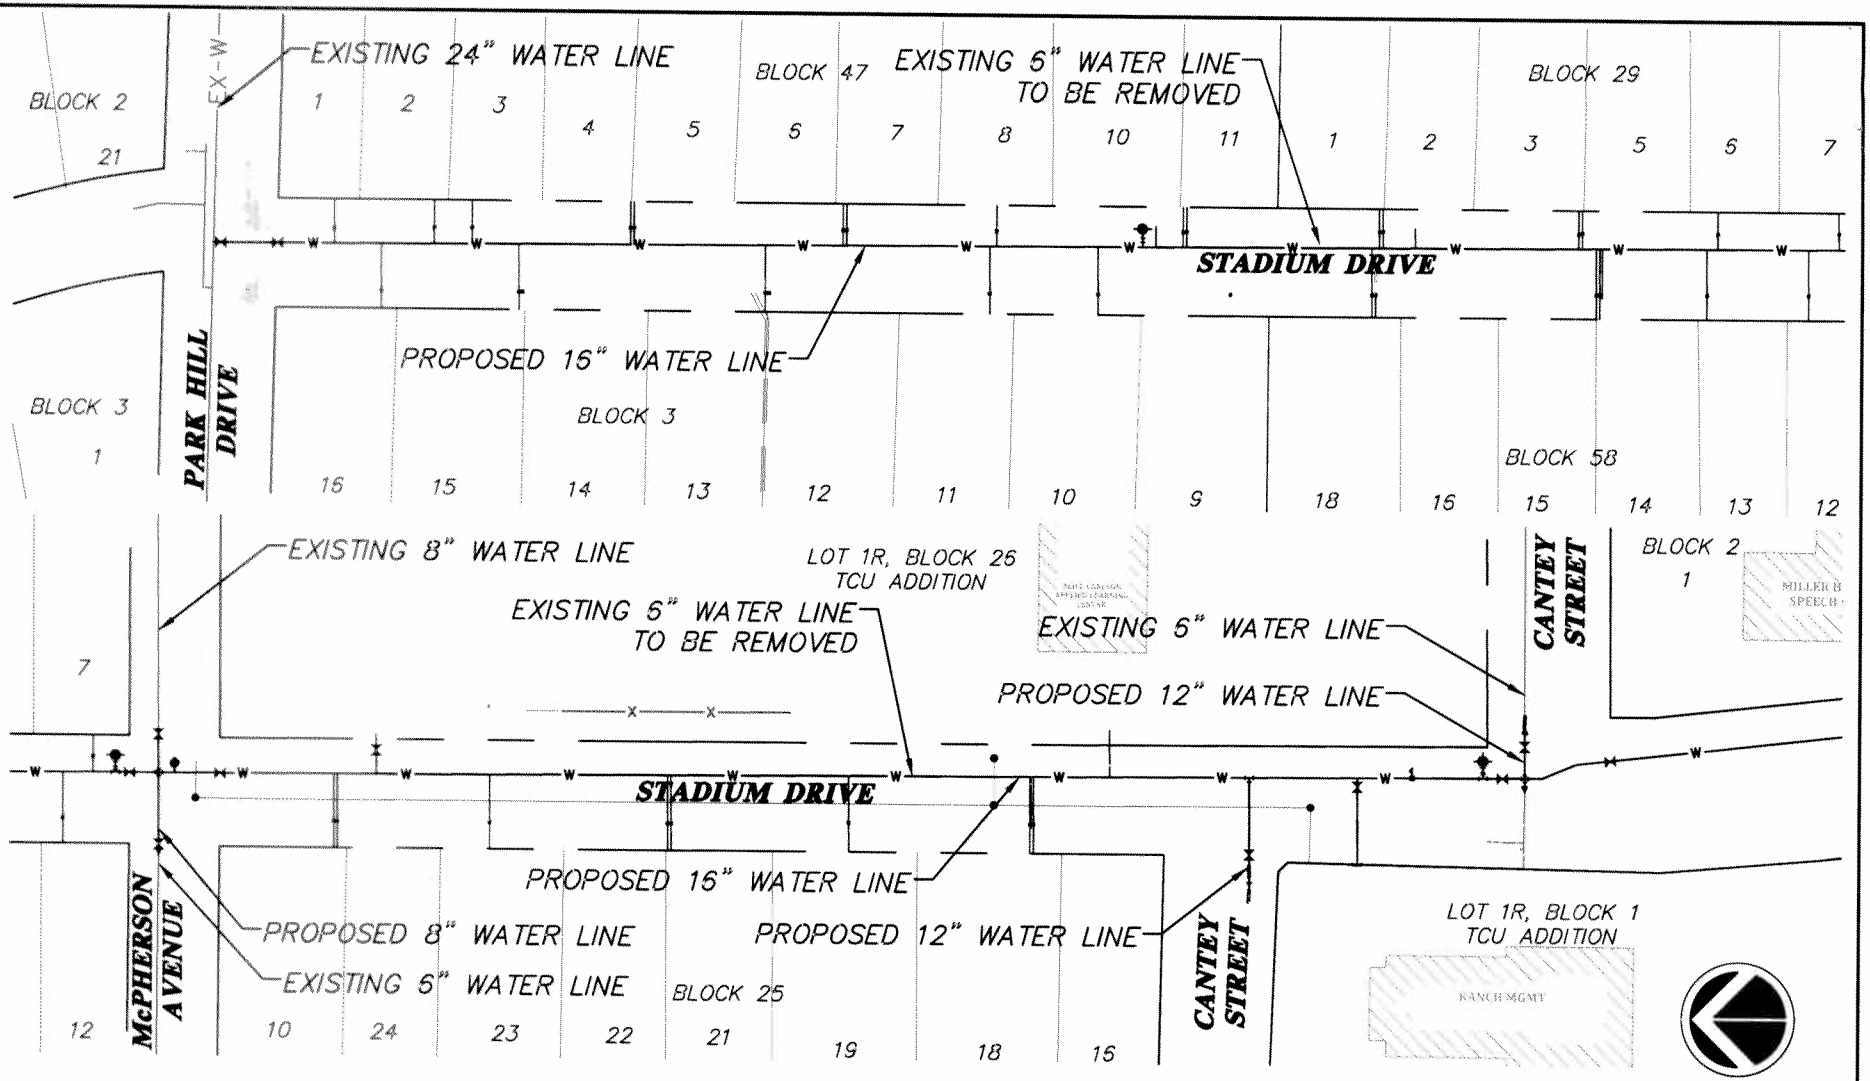

LEGEND

- PROPOSED WATER LINE
- EXISTING WATER LINE
- PROPOSED FIRE HYDRANT
- PROPOSED AIR RELEASE VALVE
- EXISTING WATER METER
- EXISTING WATER VALVE
- EXISTING IRRIGATION VALVE

NOTE:
ALL EXISTING WATER SERVICES, METERS, AND BOXES ARE TO BE REPLACED.

GRAPHIC SCALE

0 50 100 200

(IN FEET)
1 inch = 100 ft.

EXHIBIT "A"
WATER LINE EXHIBIT

SHEET 1 OF 2

TCU AMON CARTER STADIUM

DUNAWAY
550 Bailey Avenue • Suite 400 • Fort Worth, Texas 76107
Tel: 817.335.1121 • Fax: 817.335.7437
(TX REG. F-1114)

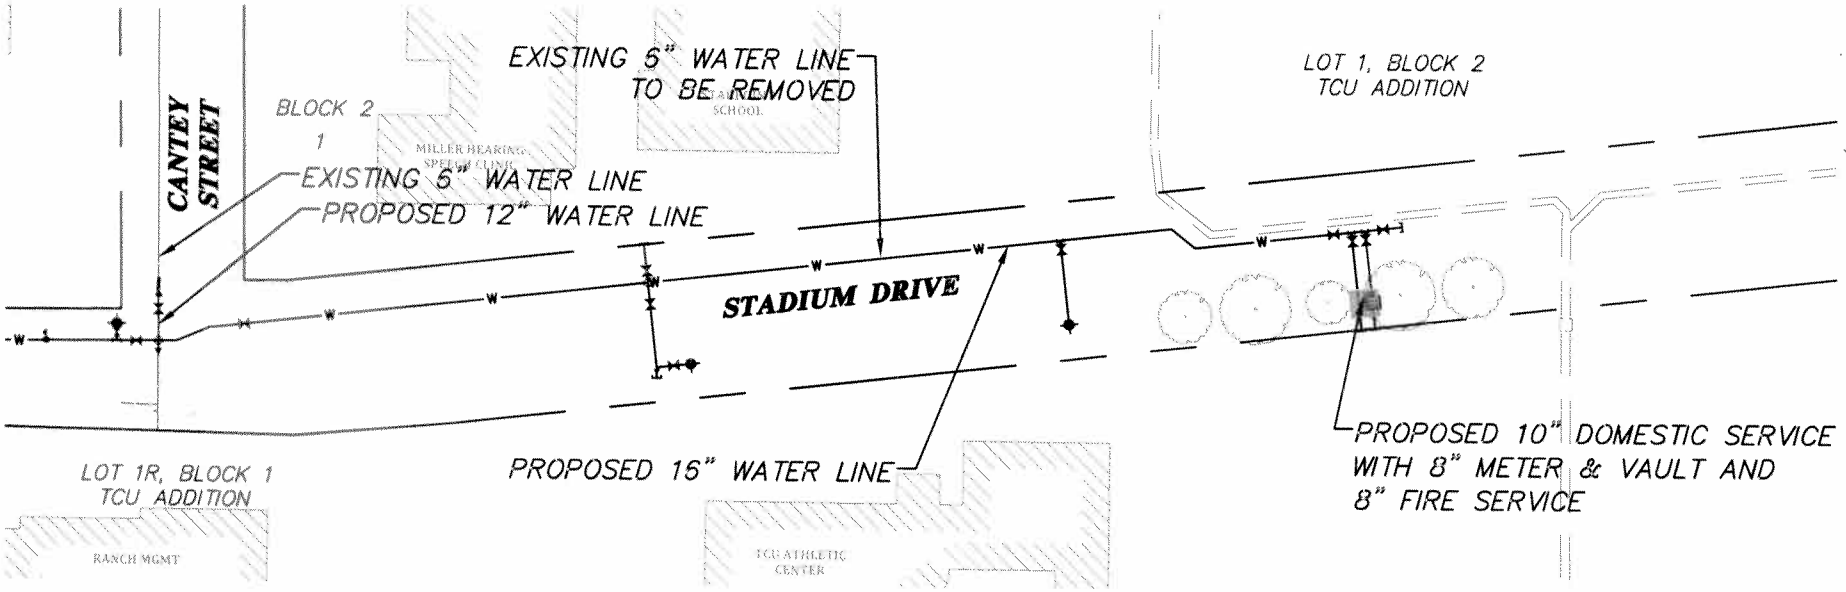

NOTE:
ALL EXISTING WATER SERVICES, METERS, AND BOXES ARE TO BE REPLACED.

LEGEND

- PROPOSED WATER LINE
- EXISTING WATER LINE
- PROPOSED FIRE HYDRANT
- PROPOSED AIR RELEASE VALVE
- EXISTING WATER METER
- EXISTING WATER VALVE
- EXISTING IRRIGATION VALVE

GRAPHIC SCALE

0 50 100 200

(IN FEET)
1 inch = 100 ft.

EXHIBIT "A"
WATER LINE EXHIBIT

SHEET 2 OF 2

TCU AMON CARTER STADIUM

DUNAWAY
550 Bailey Avenue • Suite 400 • Fort Worth, Texas 76107
Tel: 817.335.1121 • Fax: 817.335.7437
(TX REG. F-1114)

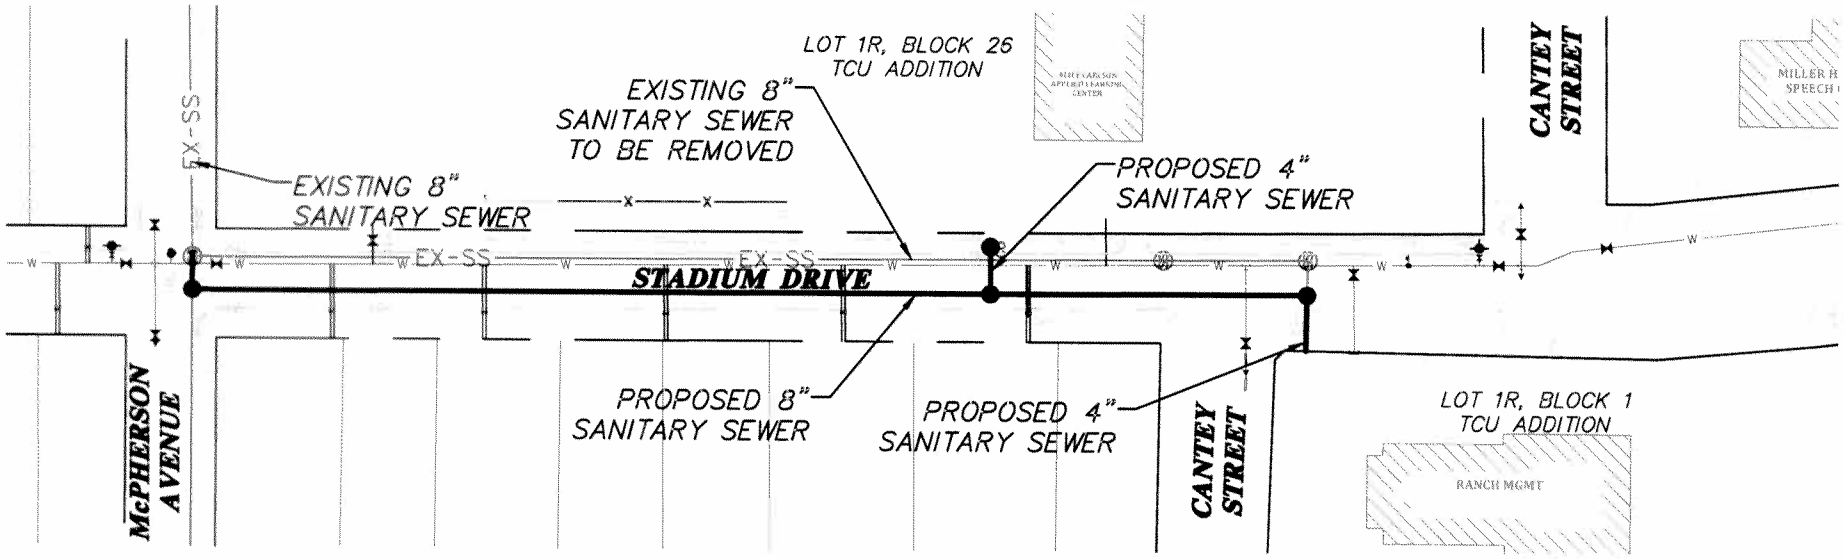

LEGEND

- PROPOSED SANITARY SEWER LINE
- EXISTING SANITARY SEWER LINE
- PROPOSED SANITARY SEWER MAN HOLE

GRAPHIC SCALE

0 50 100 200

(IN FEET)

1 inch = 100 ft.

EXHIBIT "A1"
SANITARY SEWER EXHIBIT

TCU AMON CARTER STADIUM

DUNAWAY
550 Bailey Avenue • Suite 400 • Fort Worth, Texas 76107
Tel: 817.335.1121 • Fax: 817.335.7437
(TX REG. F-1114)