Attachment 2

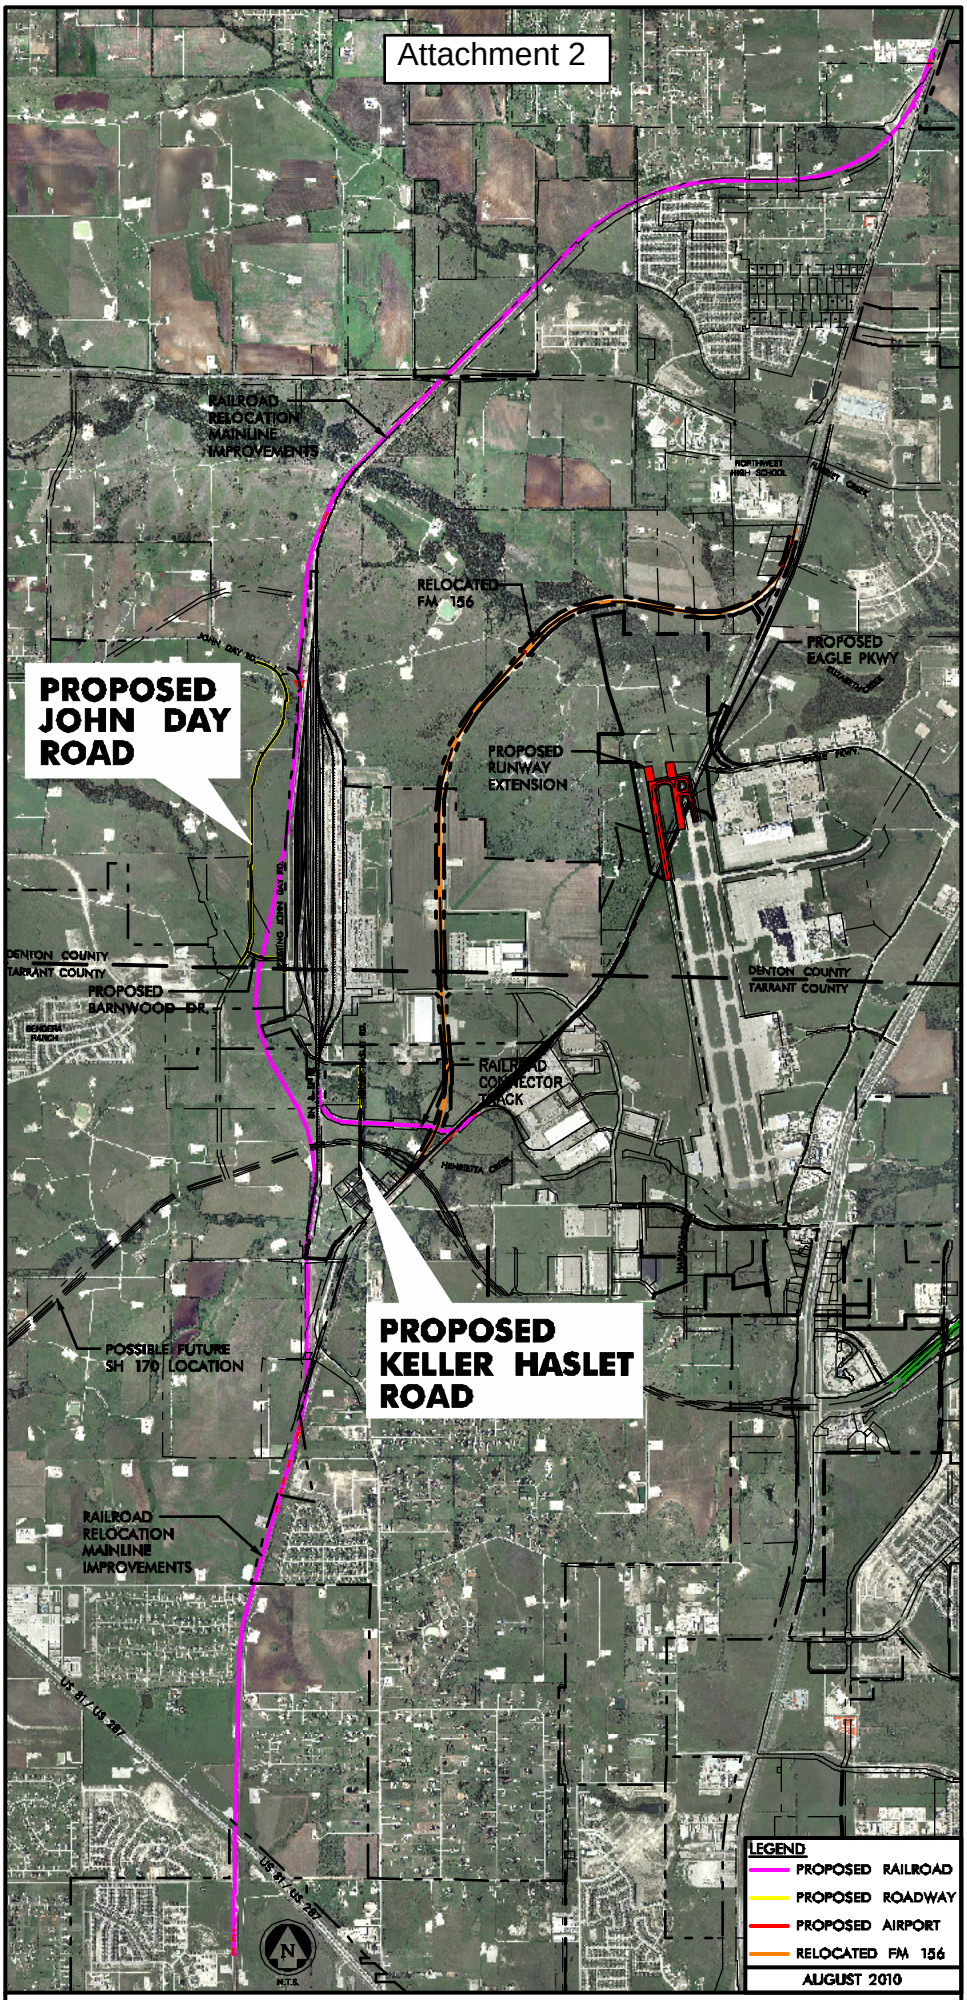

ALLIANCE AIRPORT RUNWAY EXTENSION PROJECT
PROPOSED JOHN DAY ROAD AND KELLER HASLET ROAD