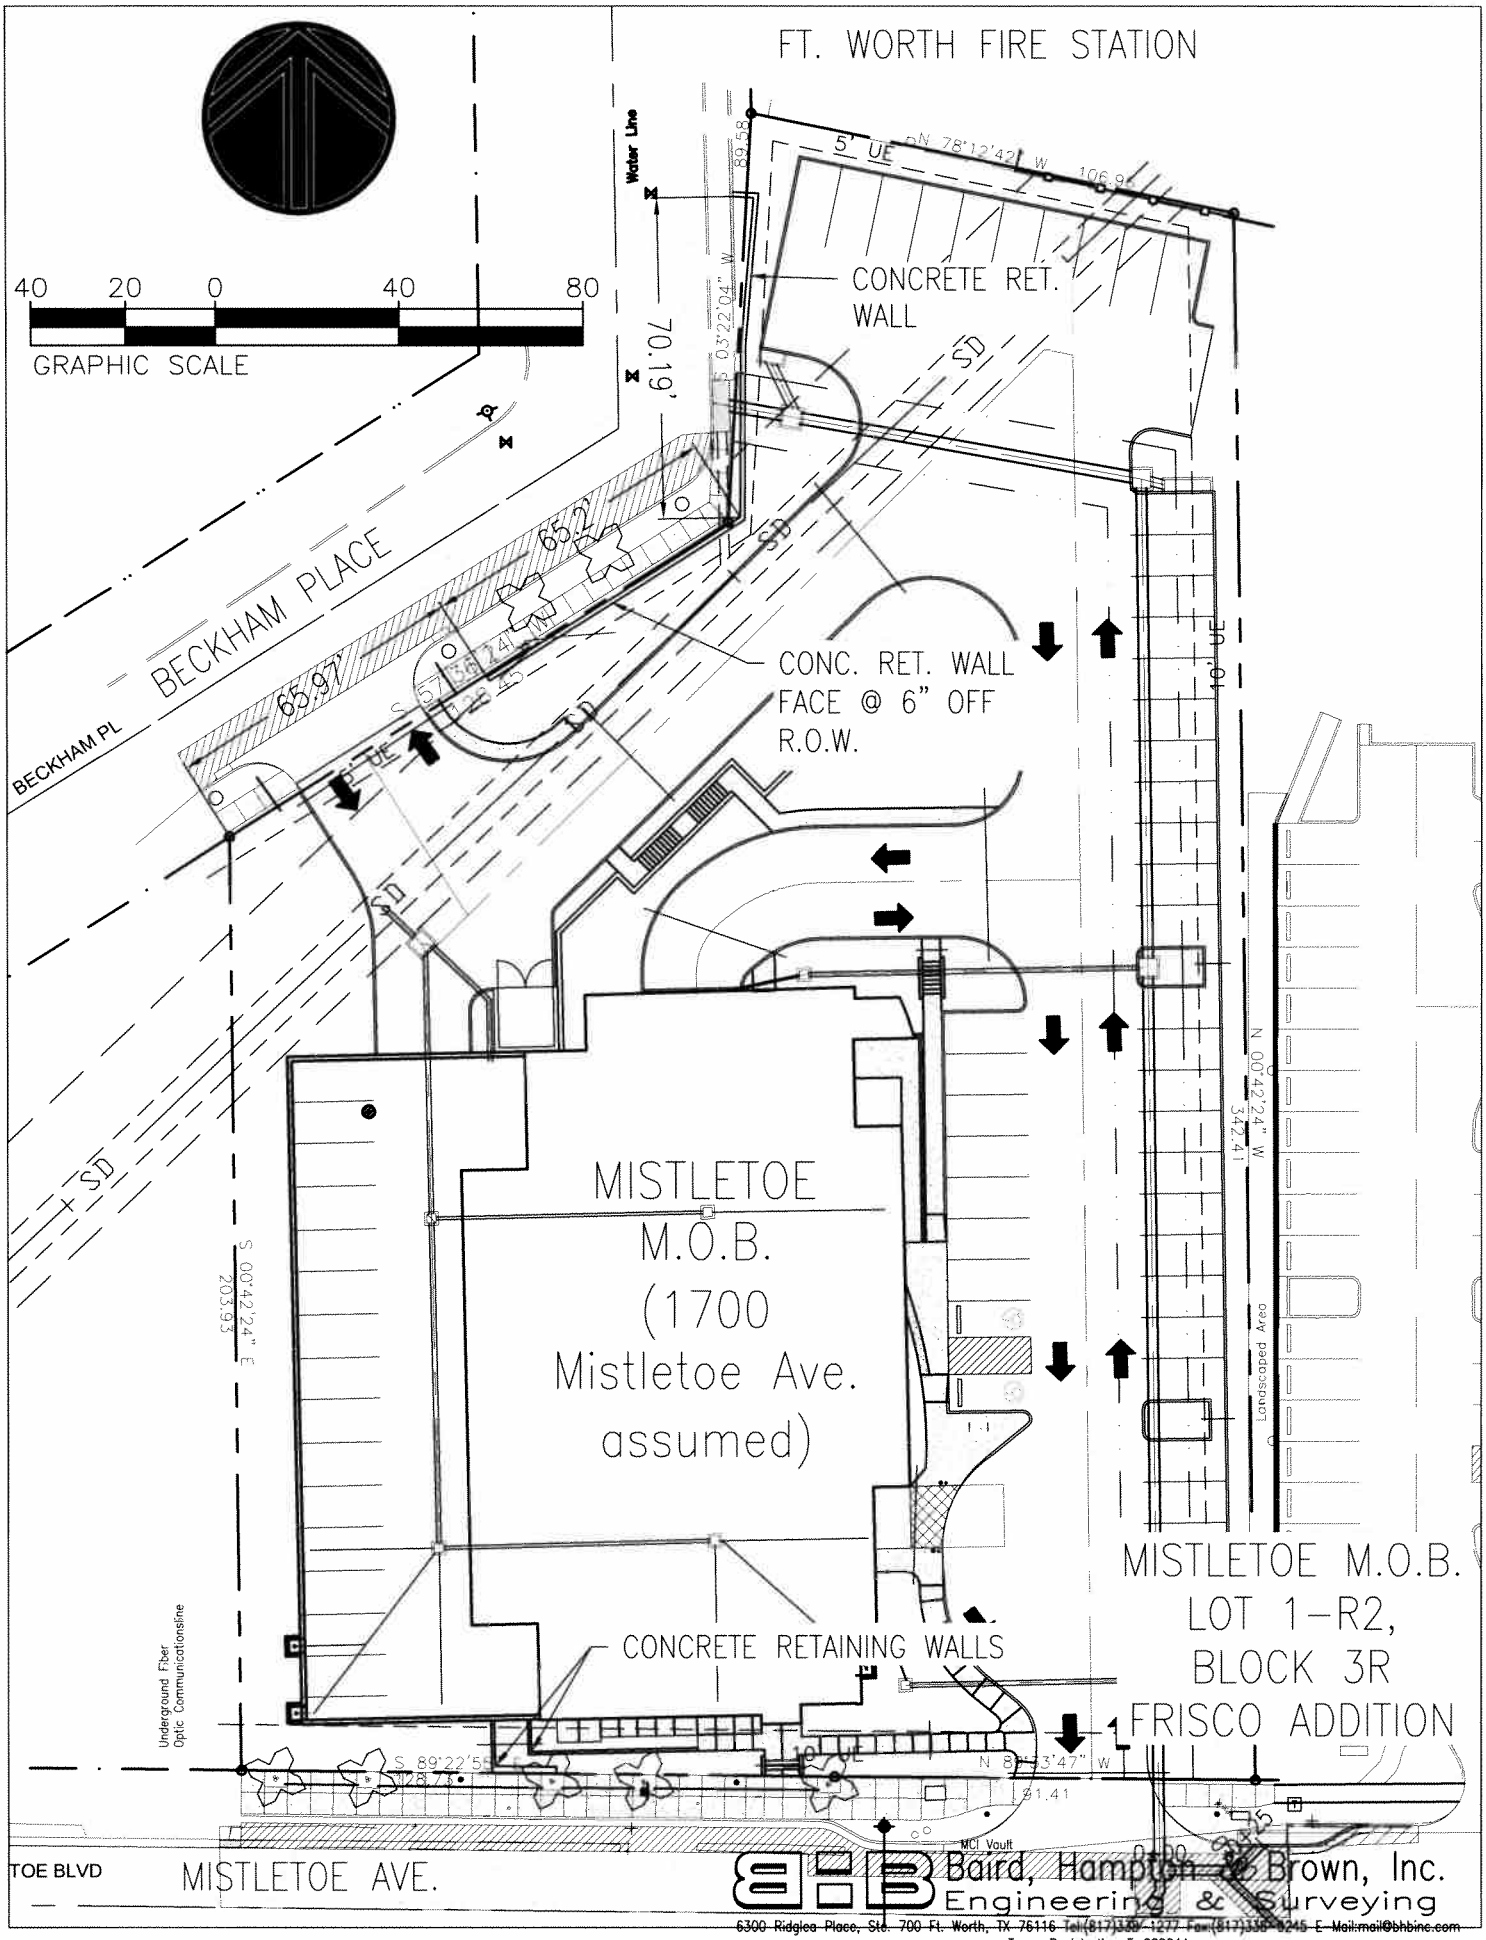
FT. WORTH FIRE STATION
40 20 0 40 80
GRAPHIC SCALE
Water Line
5' UE
N 78°12'42" W
106.9
CONCRETE RET. WALL
70.19'
S 03°22'04" W
SD
BECKHAM PLACE
BECKHAM PL
65.97'
65.2'
CONC. RET. WALL FACE @ 6" OFF R.O.W.
10' UE
MISTLETOE M.O.B. (1700 Mistletoe Ave. assumed)
N 00°42'24" W
342.41
Landscaped Area
S 00°42'24" E
203.93
MISTLETOE M.O.B. LOT 1-R2, BLOCK 3R FRISCO ADDITION
Underground Fiber Optic Communicationsline
CONCRETE RETAINING WALLS
S 89°22'59"
N 89°23'47" W
MCI Vault
TOE BLVD
MISTLETOE AVE.
Baird, Hampton & Brown, Inc.
Engineering & Surveying
6300 Ridglea Place, Ste. 700 Ft. Worth, TX 76116 Tel:(817)336-1277 Fax:(817)336-9245 E-Mail:mail@bhbinc.com
Texas Registration F-000044