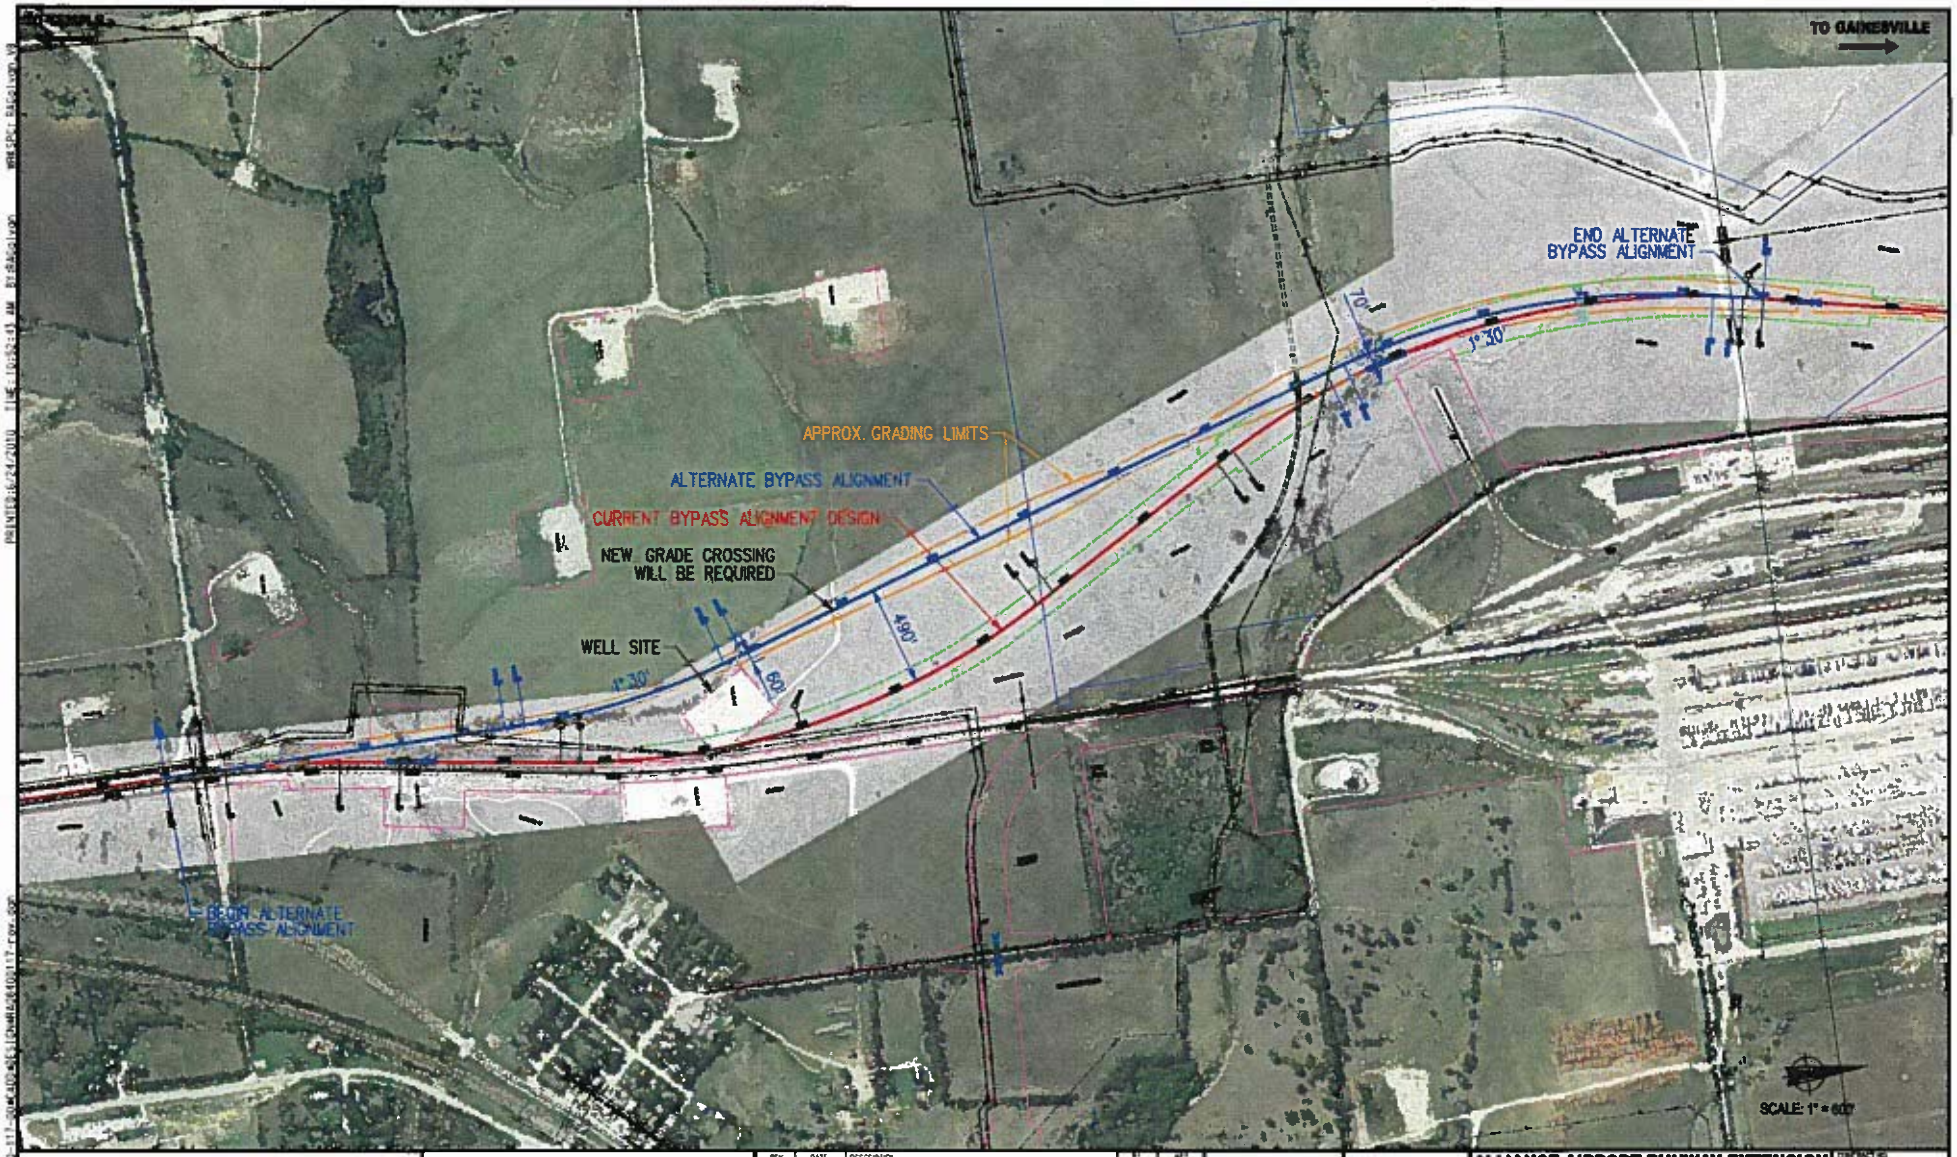

Alliance Air Services

FortWorth

WILSON & COMPANY

3900 FOSSIL CREEK BLVD
SUITE 100
FORT WORTH, TX 76137
(817) 220-2348
fax (817) 220-4808

REV	DATE	DESCRIPTION	BY	APP

DESIGNED
CHECKED
DRAWN
APPROVED
PROJECT 0840011700
DATE 02/01/2010

ALLIANCE AIRPORT RUNWAY EXTENSION
RELOCATION OF BNSF MAIN TRACK
PRELIMINARY ENGINEERING

EXHIBIT SHOWING
ALTERNATE ALIGNMENT
MAINLINE BYPASS

TOTAL SHEET NO
DRAWING NO BYP-1
REVISION
SHEET NO OF 51
SCALE AS SHOWN