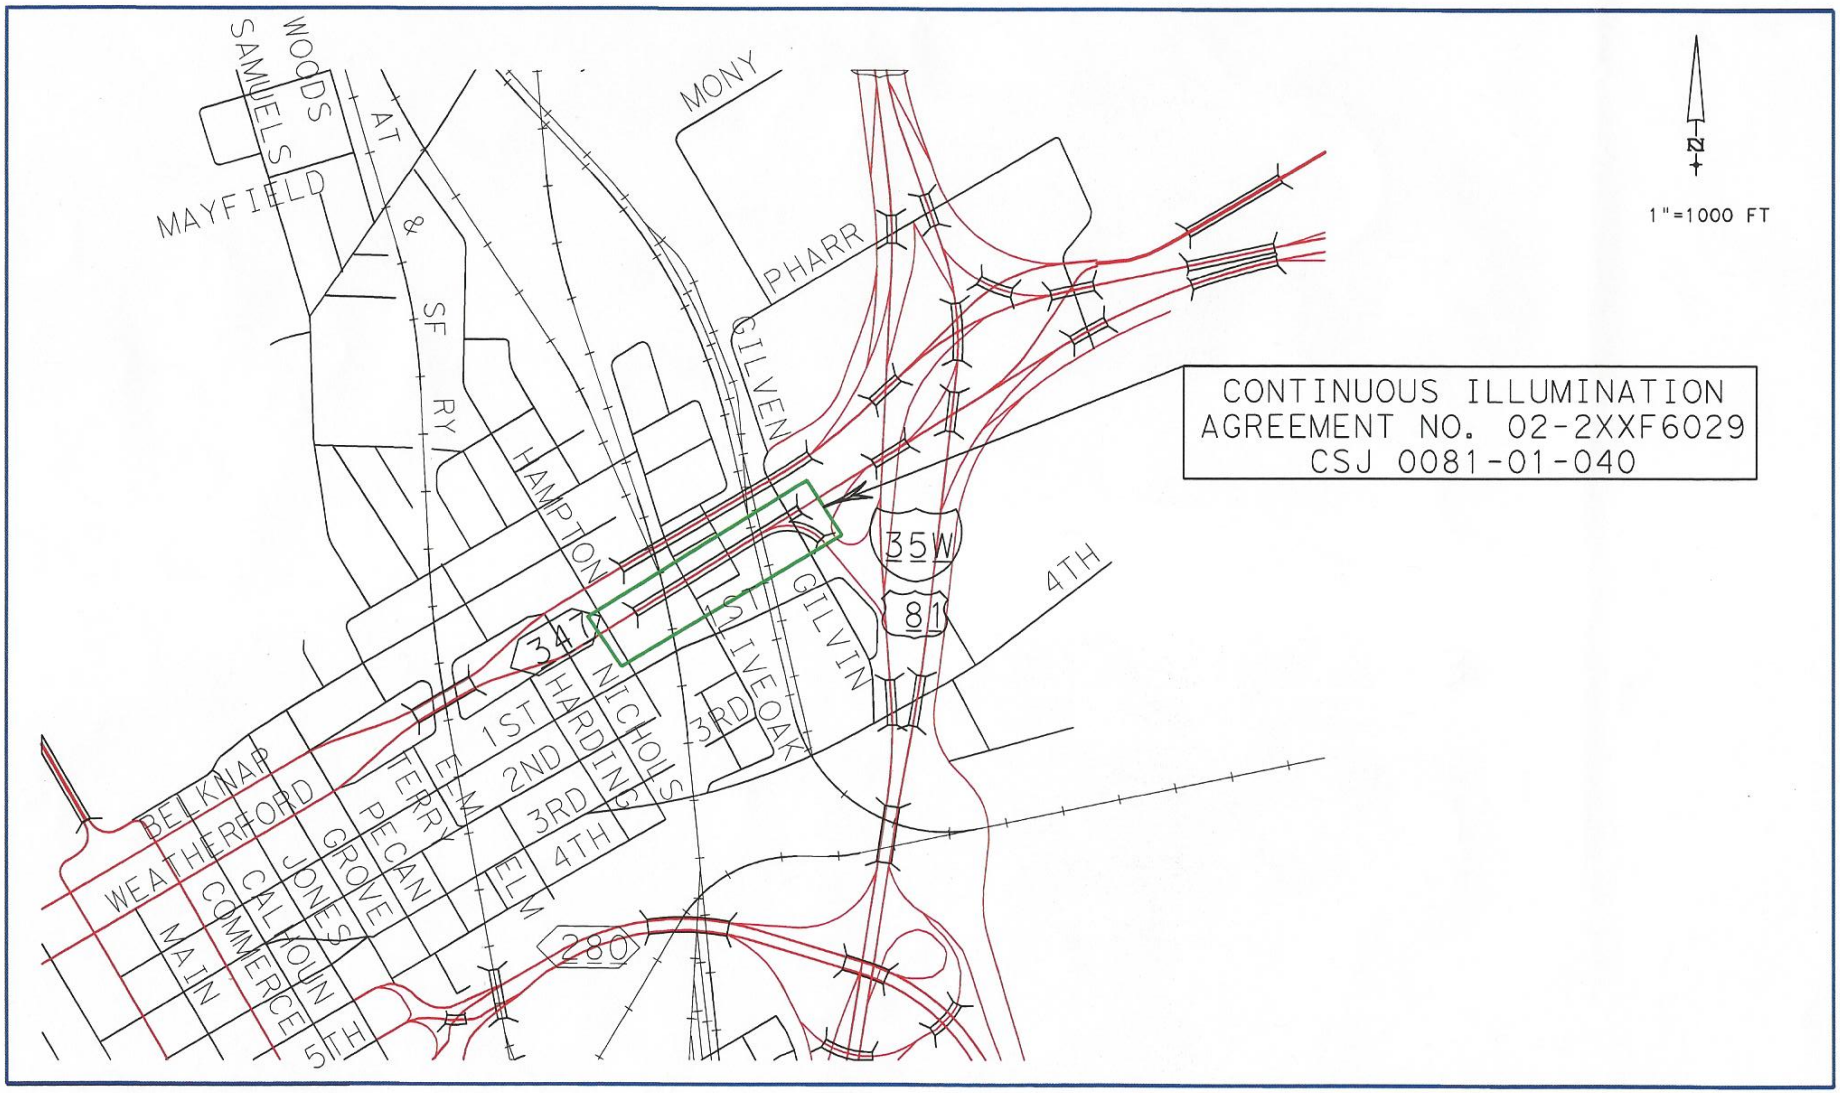
CONTINUOUS ILLUMINATION
AGREEMENT NO. 02-2XXF6029
CSJ 0081-01-040
1"=1000 FT
N
MONY
PHARR
GILVEN
GILVIN
LIVEOAK
1ST
3RD
4TH
35W
81
347
280
HAMPTON
NICHOLS
HARDING
1ST
2ND
3RD
4TH
ELM
ELM
TERRY
PECAN
GROVE
JONES
CALHOUN
COMMERCE
MAIN
5TH
BELKNAP
WEATHERFORD
MAYFIELD
SAMUELS
WOODS
AT & SF RY