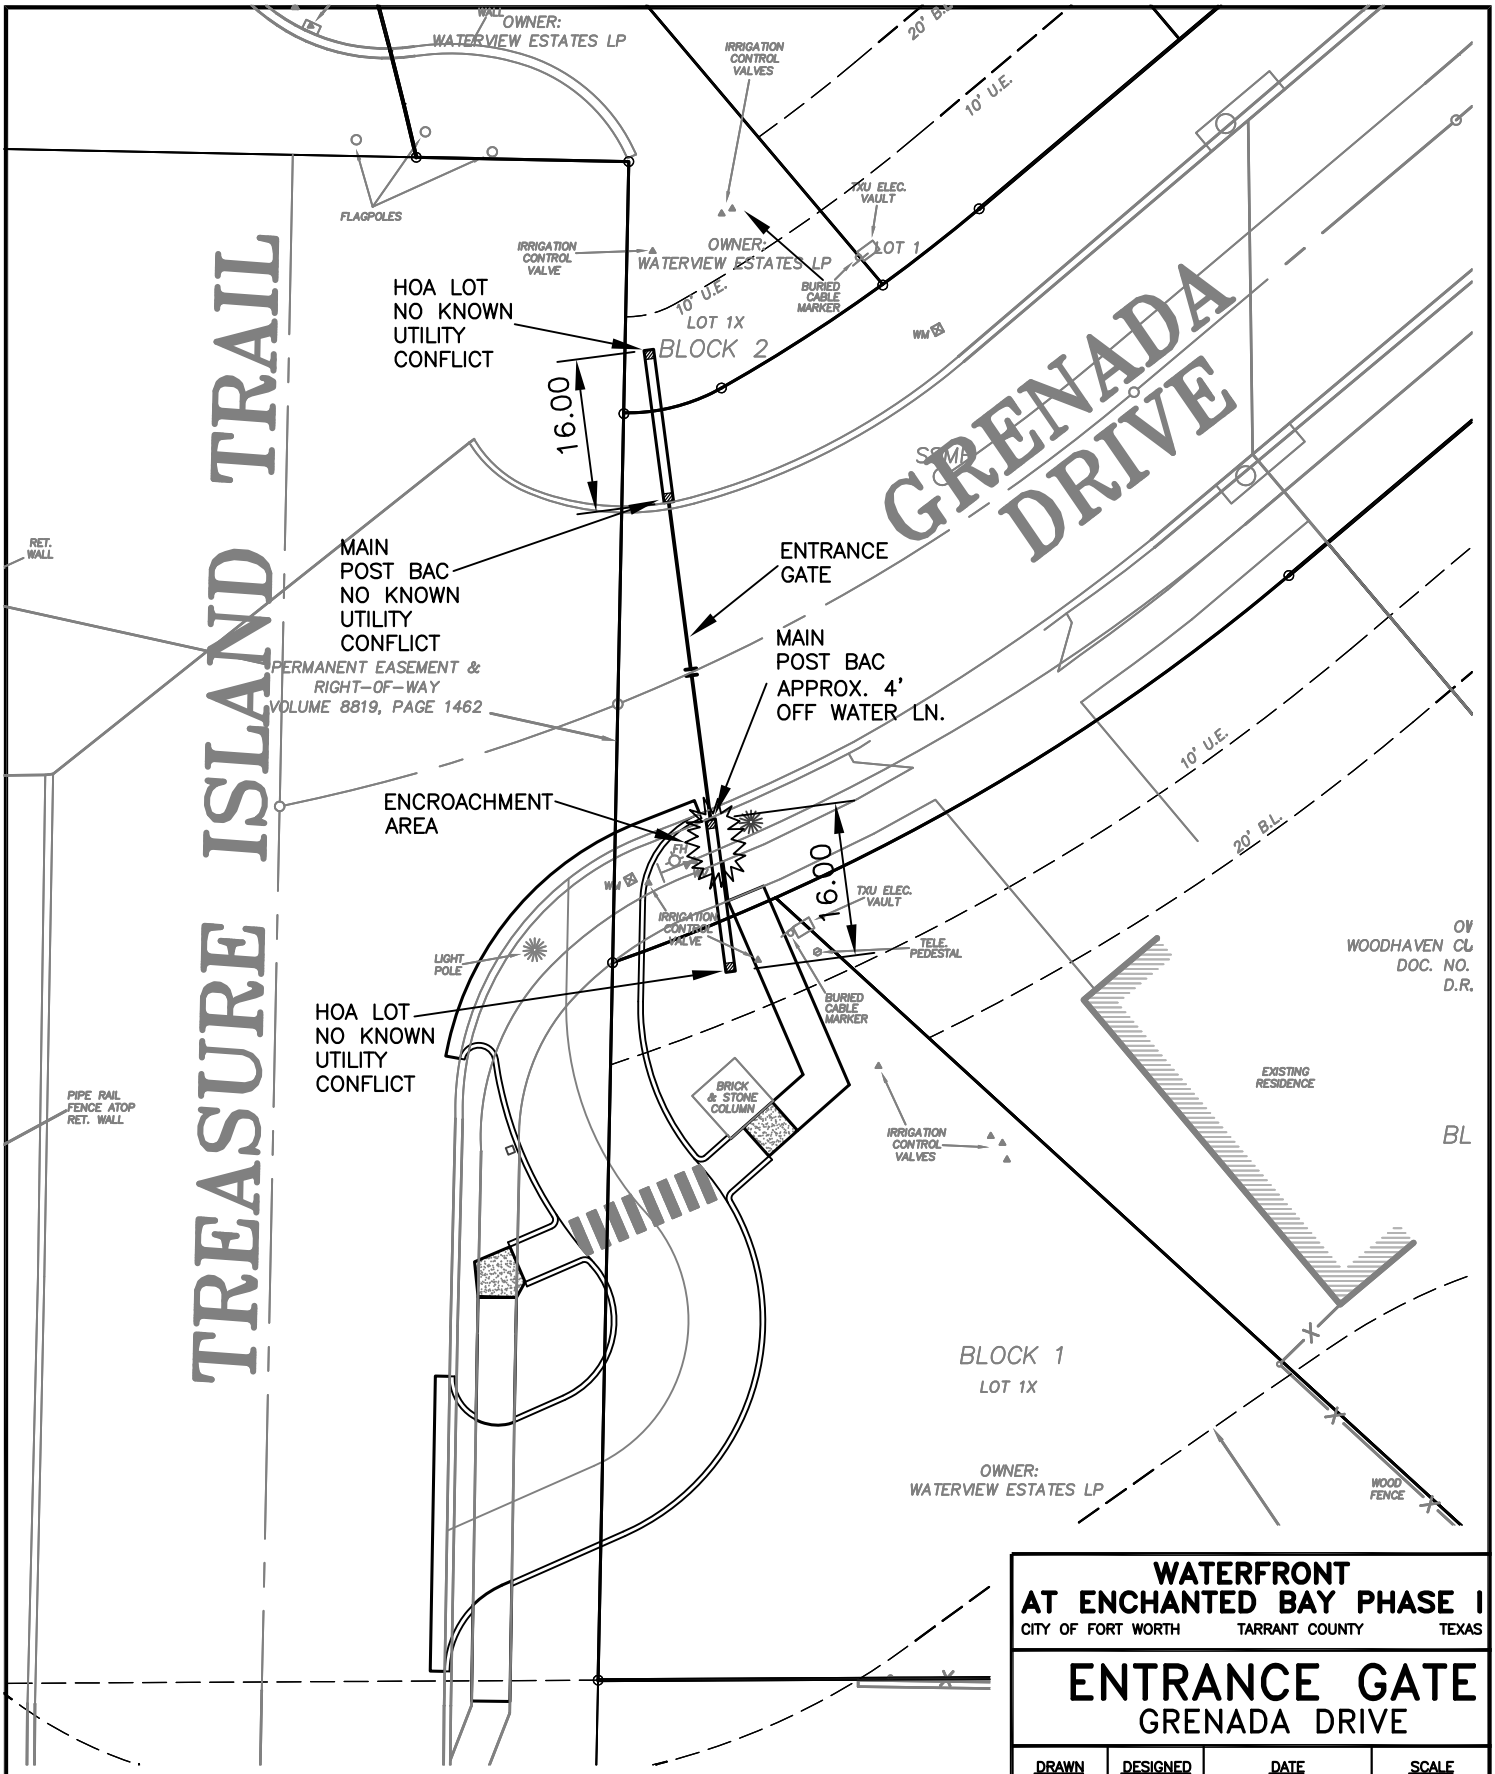

NORTH ENTRANCE GATE
GRENADA DRIVE EXHIBIT A

A

Scale : 1" = 20'

N

WATERFRONT
AT ENCHANTED BAY PHASE I
CITY OF FORT WORTH TARRANT COUNTY TEXAS

ENTRANCE GATE
GRENADA DRIVE

DRAWN	DESIGNED	DATE	SCALE
F.M.	F.M.	17.FEB.2012	1" = 20'

Ion Design Group
4061 N. Central Expressway
Suite 205
Dallas, Texas 75204
214.370.3470 Ph
214.520.0729 Fx