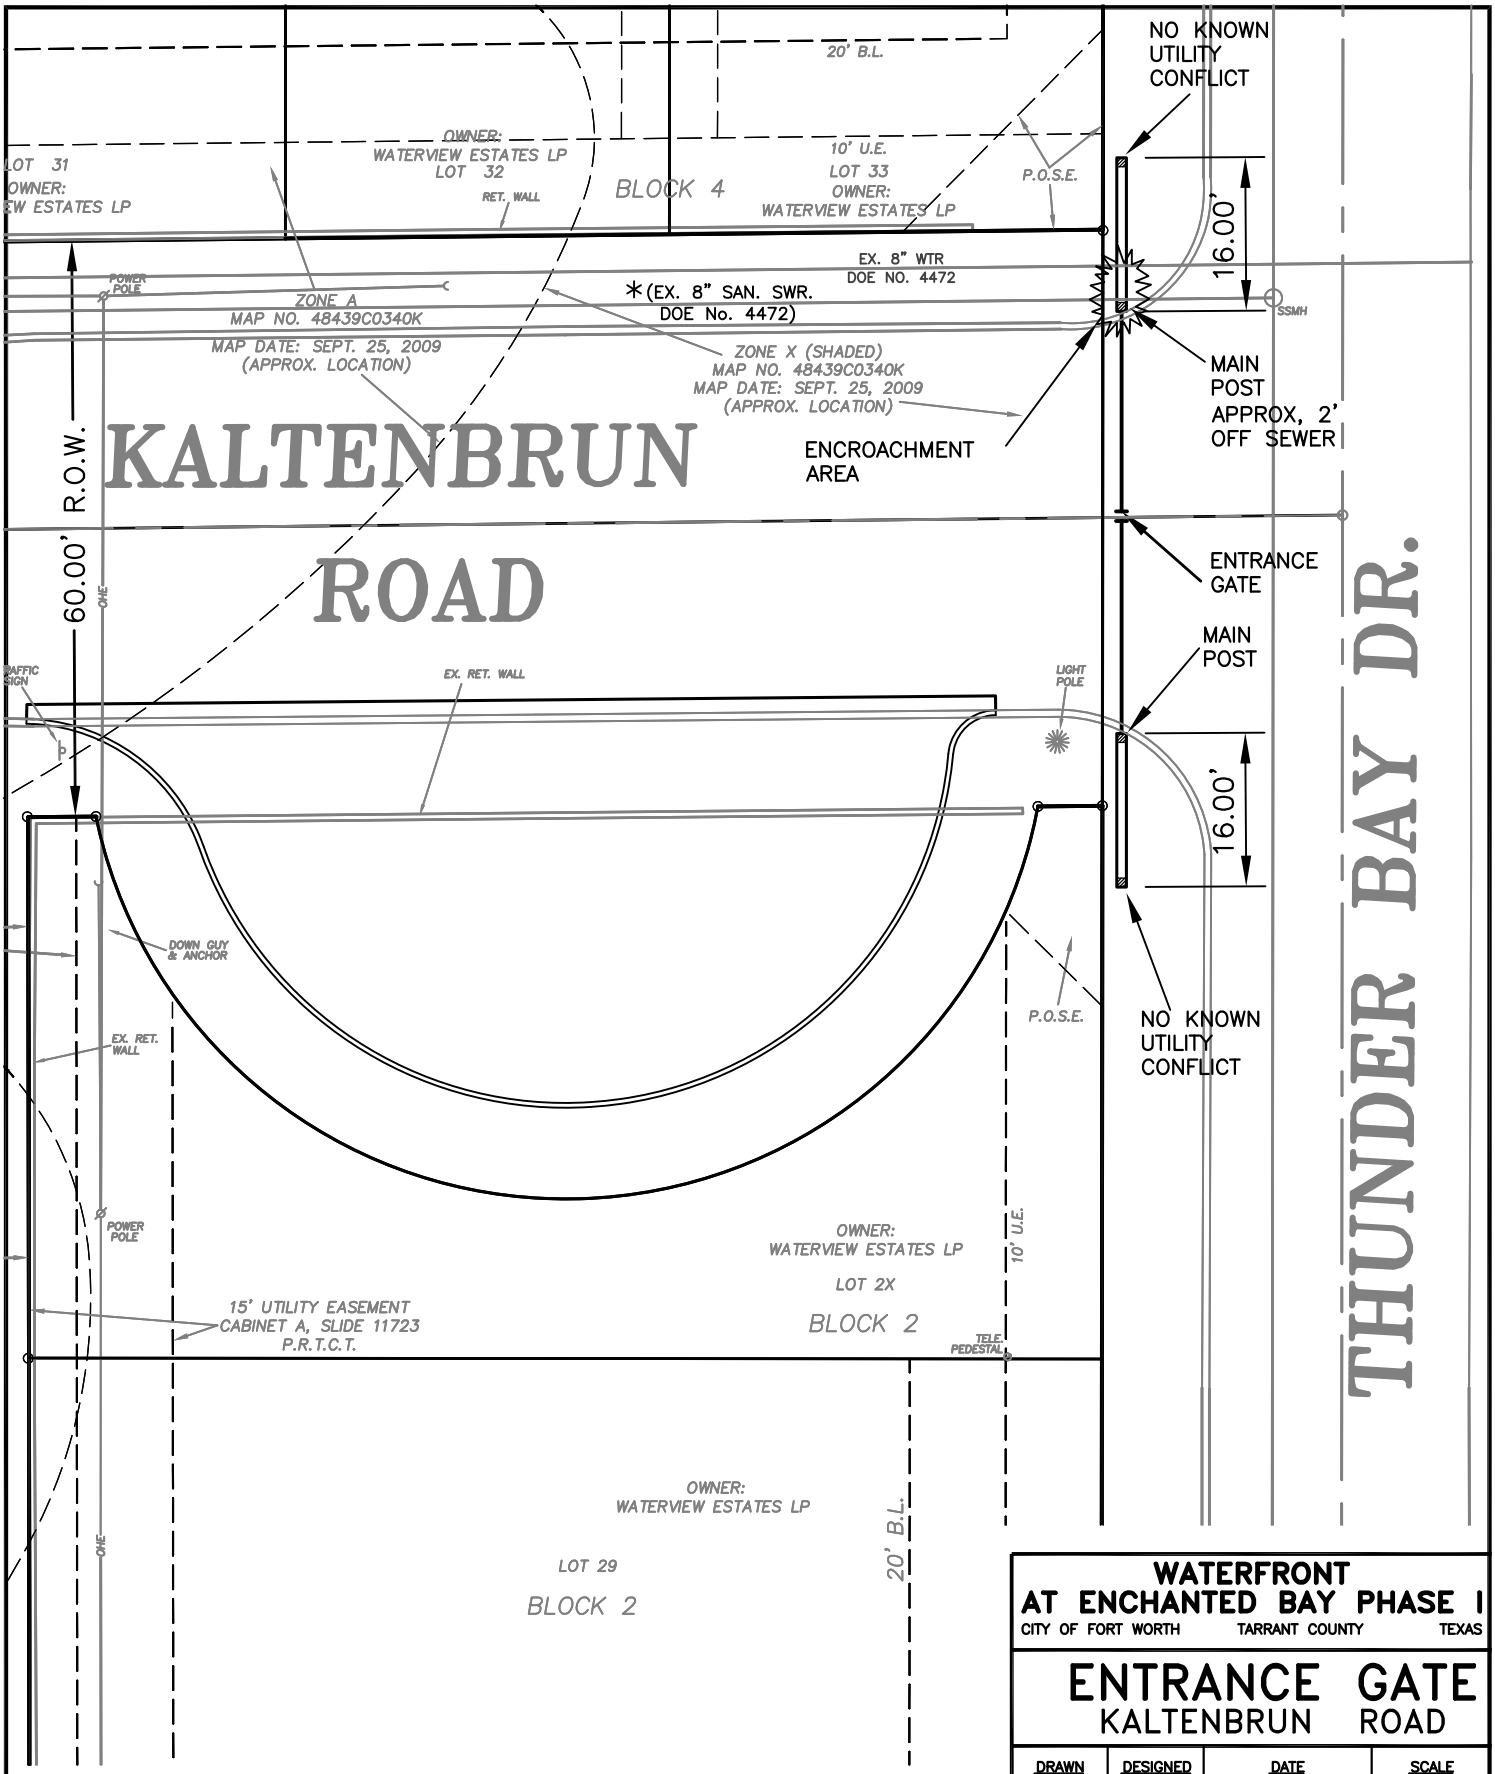


**WATERFRONT**
**AT ENCHANTED BAY PHASE I**
CITY OF FORT WORTH TARRANT COUNTY TEXAS

# ENTRANCE GATE
## KALTENBRUN ROAD

| DRAWN | DESIGNED | DATE | SCALE |
|---|---|---|---|
| F.M. | F.M. | 17.FEB.2012 | 1" = 20' |

# A NORTH ENTRANCE GATE
# KALTENBRUN ROAD EXHIBIT A

Scale : 1" = 20'

Ion Design Group
4061 N. Central Expressway
Suite 205
Dallas, Texas 75204
214.370.3470 Ph
214.520.0729 Fx