Exhibit A

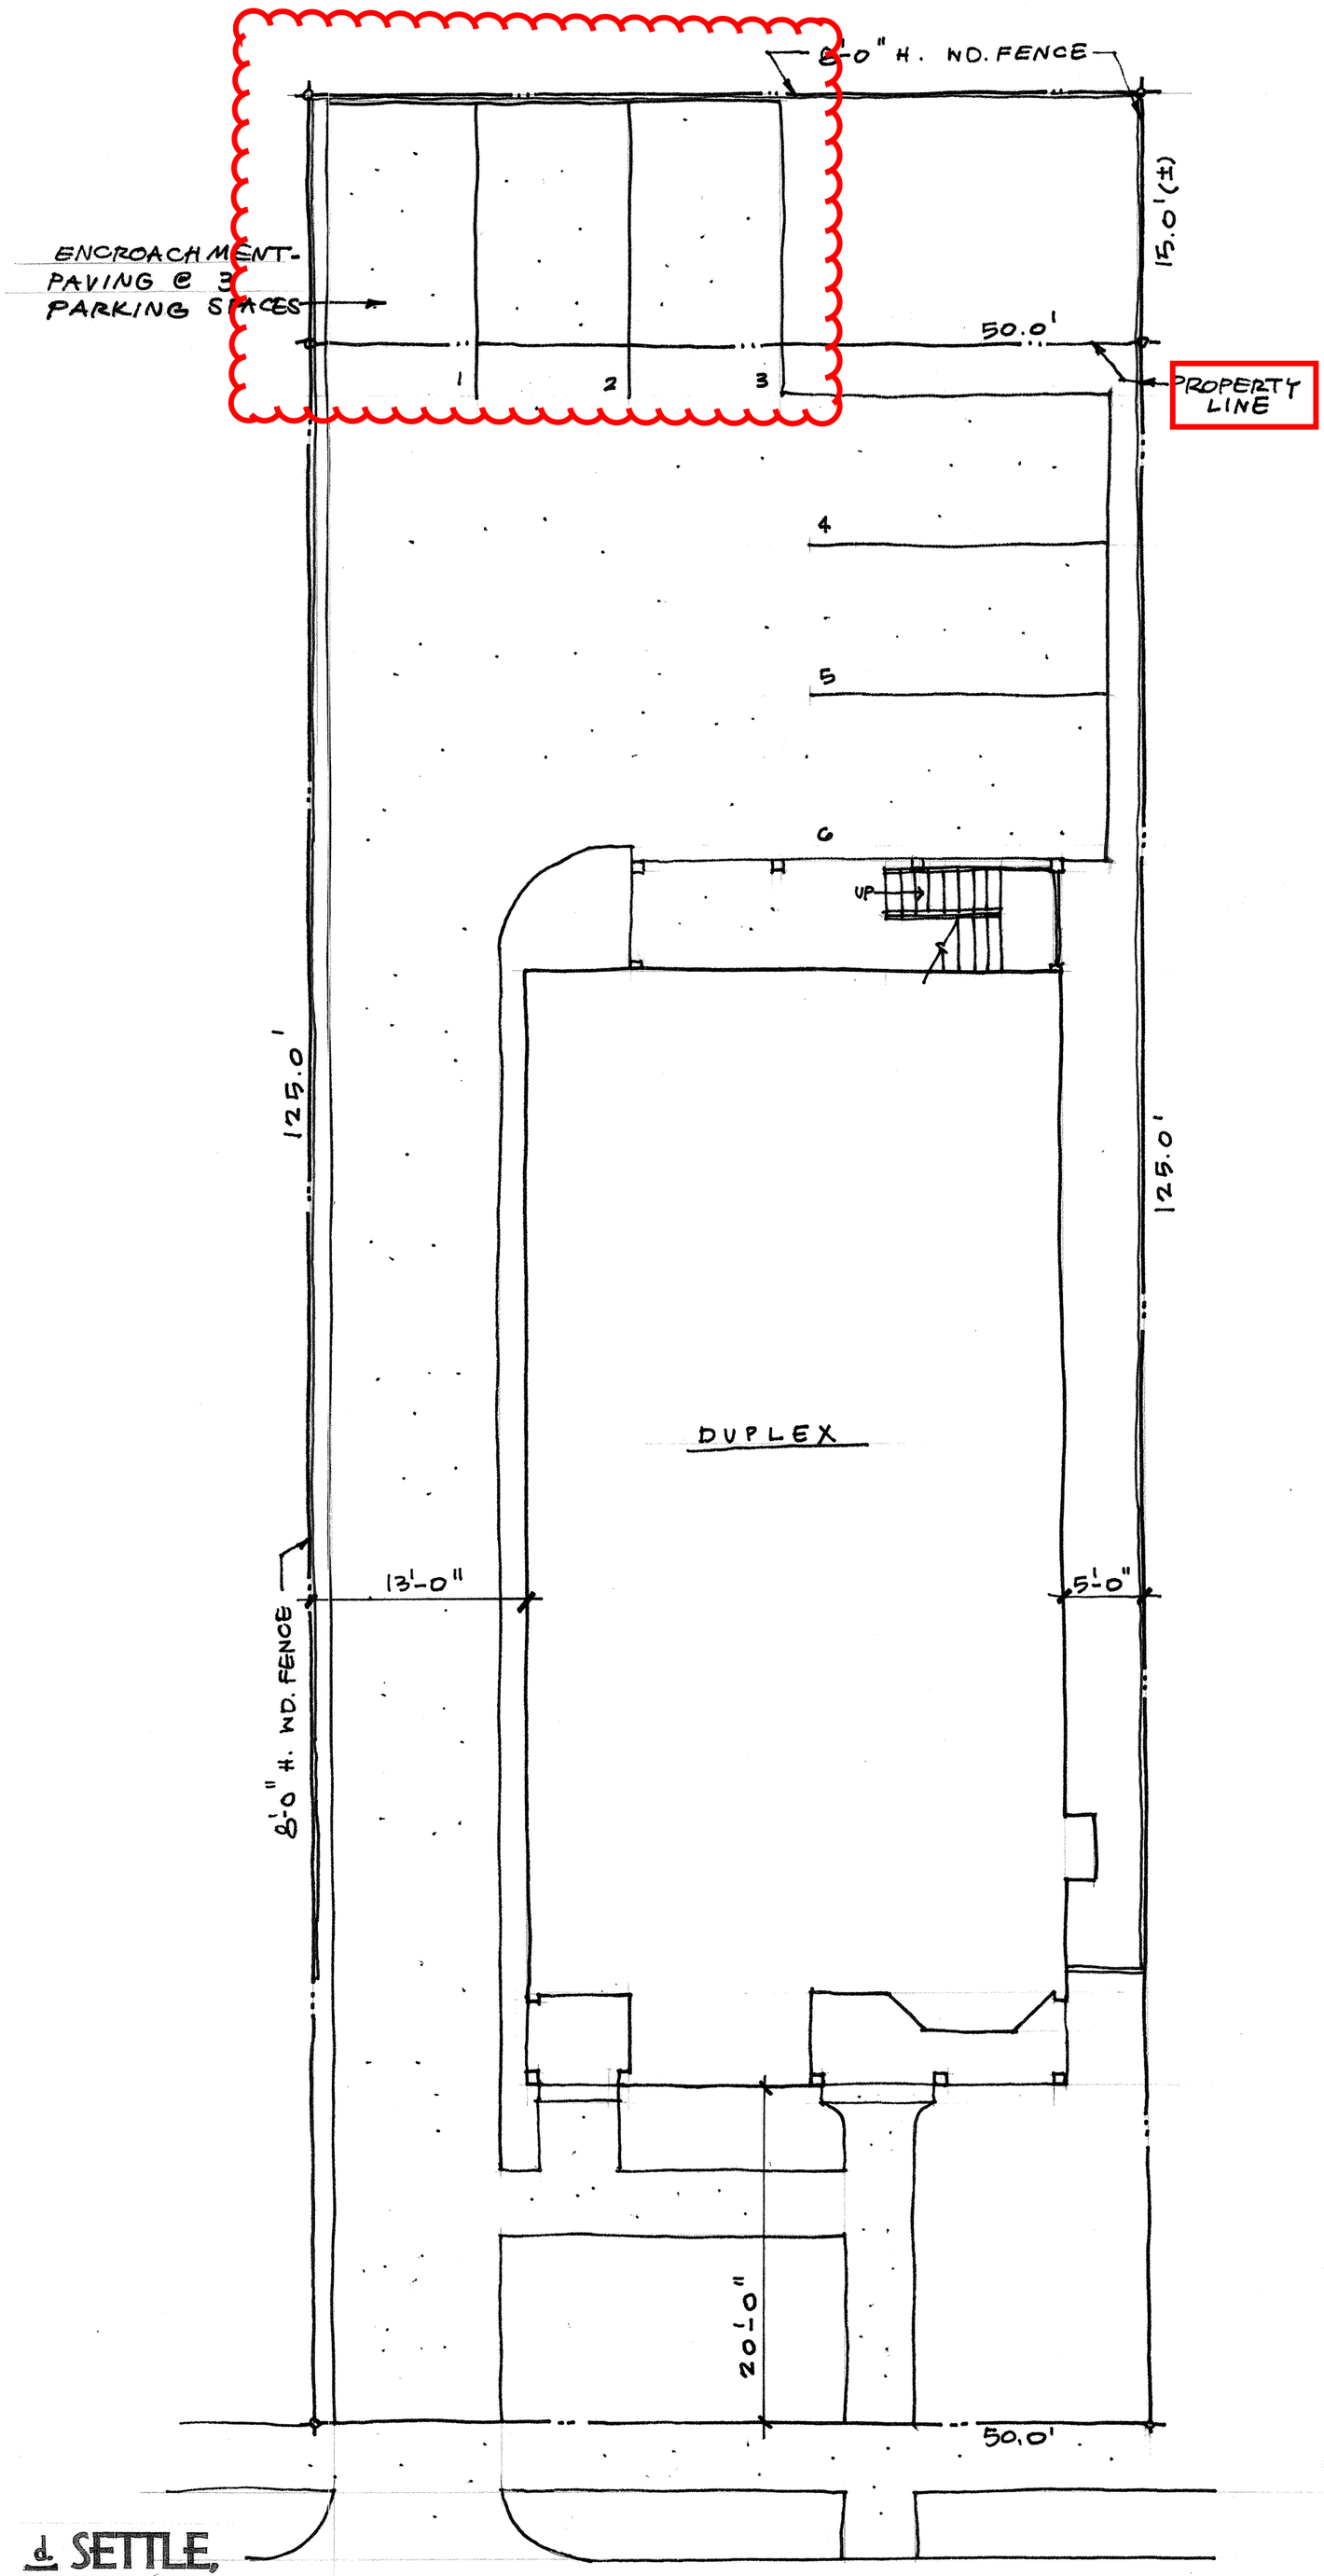

d. SETTLE,
ARCHITECT
11623 SASANQUA LN.
DALLAS, TEXAS 75218
214-327-3997

2632 LUBBOCK

SITE PLAN
SC: 1/8" = 1'-0"