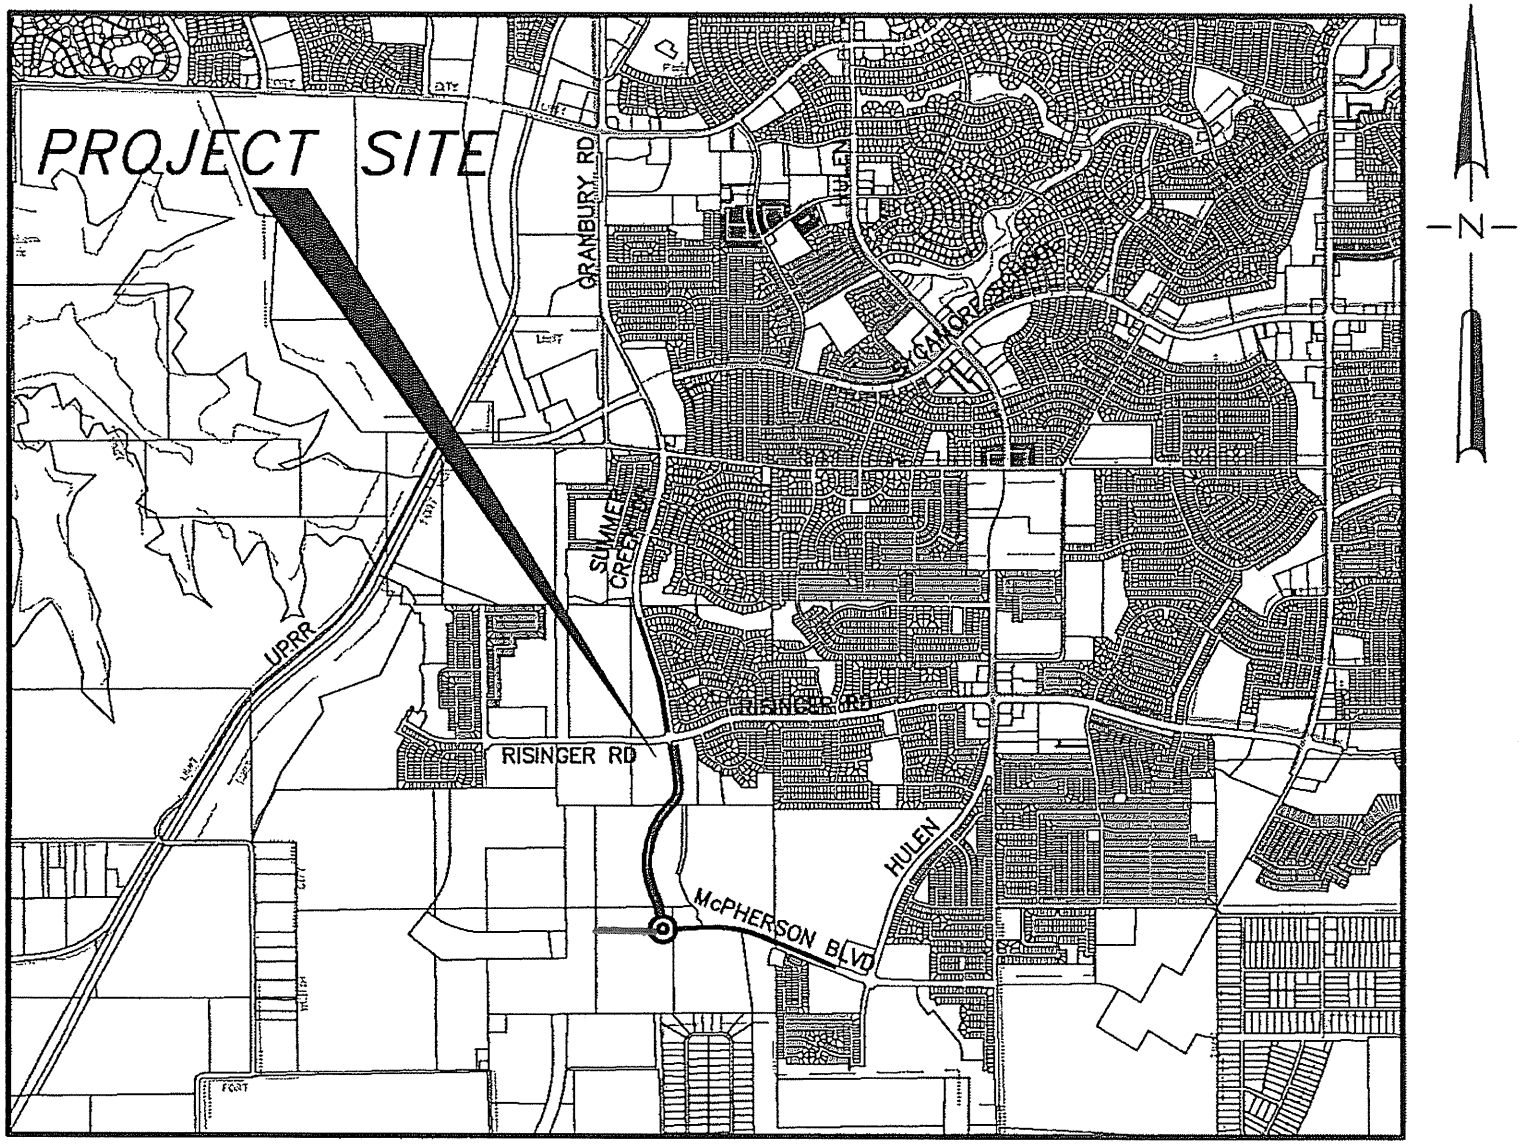

LOCATION MAP

(NTS)

EXHIBIT A

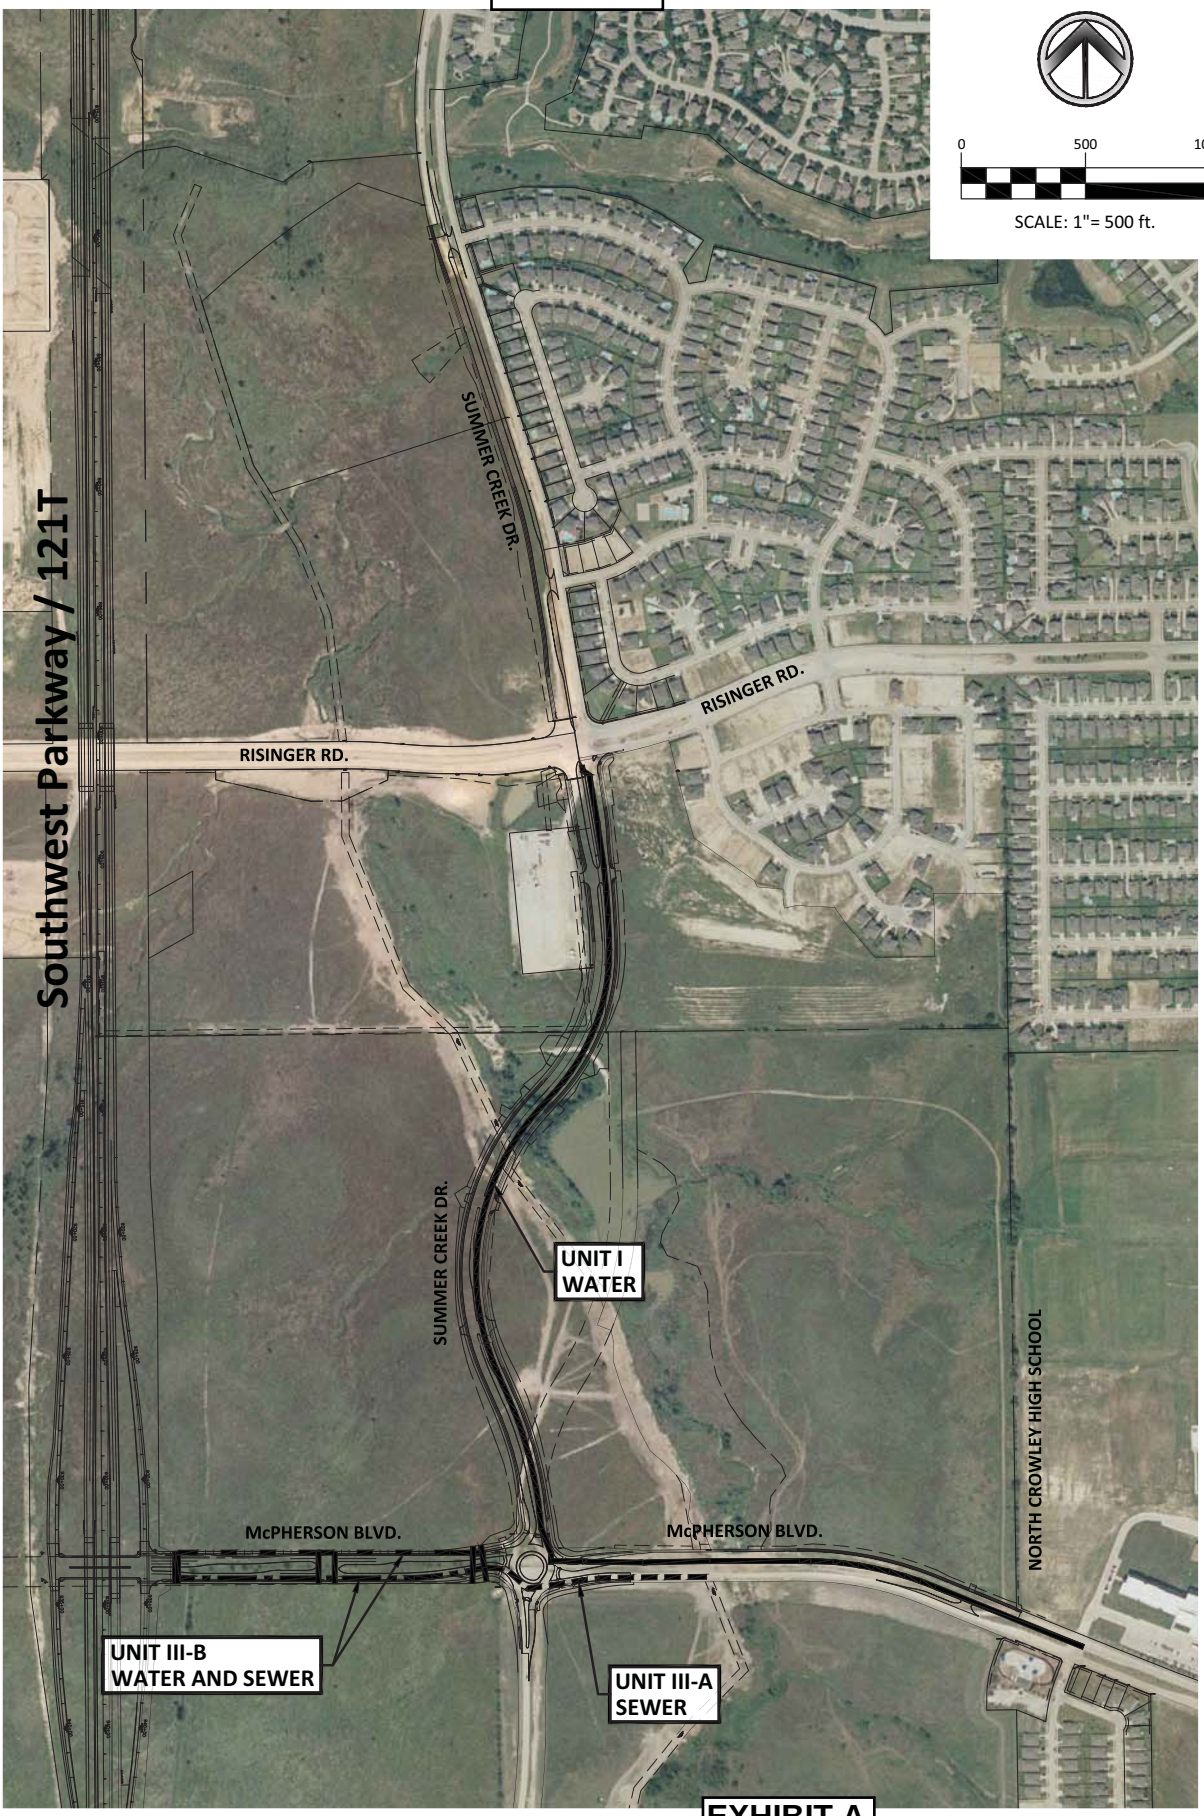

EXHIBIT A

DUNAWAY
500 Bailey Avenue • Suite 400 • Fort Worth, Texas 76107
Tel: 817.335.1121 • Fax: 817.335.7437
TX REG. F-1114

SUMMER CREEK DR. AND McPHERSON BLVD.

WATER AND SANITARY SEWER IMPROVEMENTS

PLOTTED: Wednesday, October 05, 2011 AT 2:17 PM FILEPATH: G:\Production\MixedUse\2007\2007290\Engineering\10\Drawings\Exhibits\11-0927 Water and SS Units Exhibit.dwg

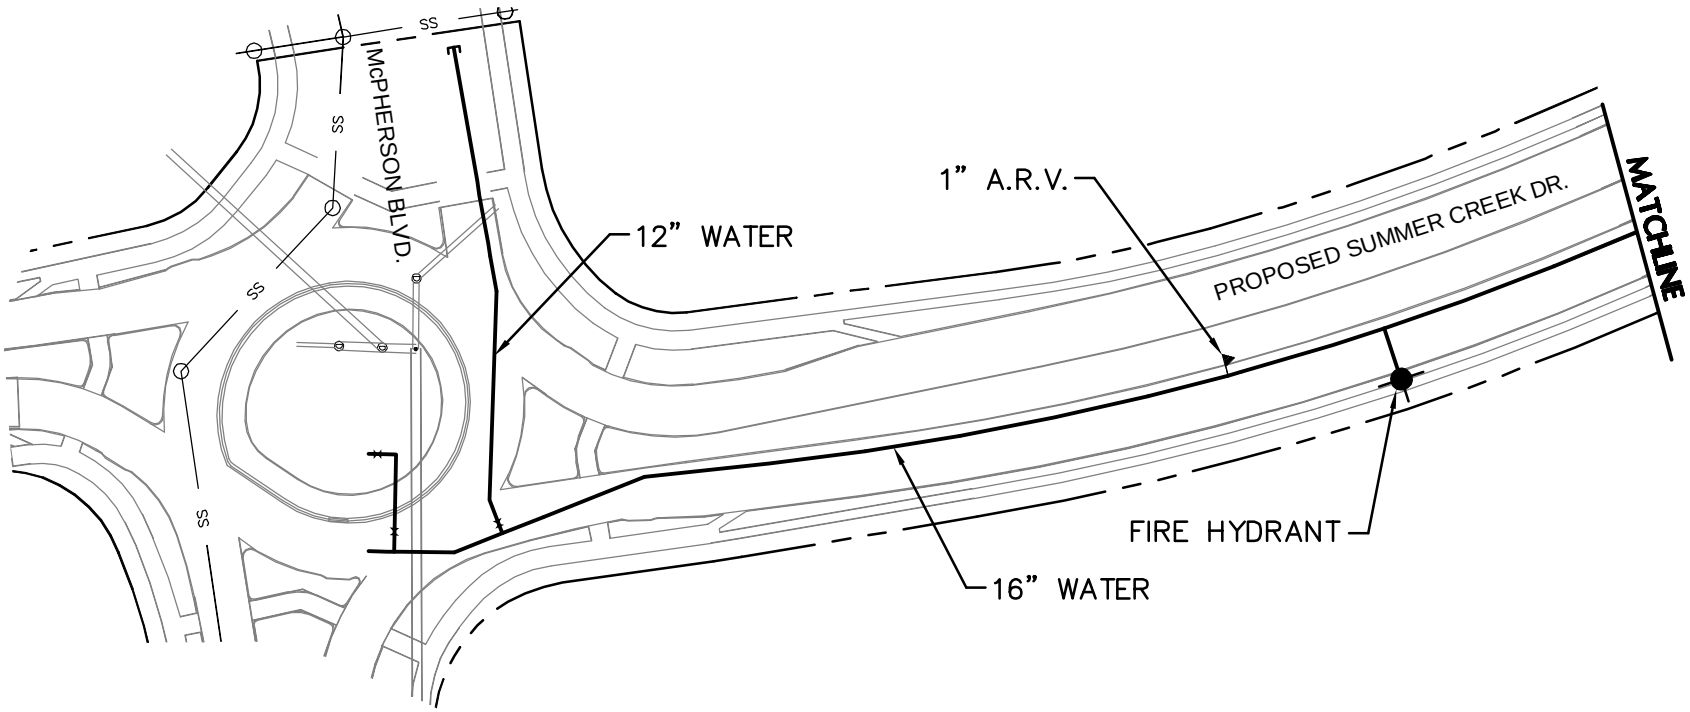

0 100 200

SCALE: 1" = 100'

LEGEND

- PROPOSED WATER LINE
- PROPOSED ROADWAY
- PROPOSED FIRE HYDRANT
- PROPOSED AIR RELEASE VALVE
- PROPOSED BLOW-OFF VALVE
- PROPOSED STORM DRAIN

EXHIBIT 'A'
WATER LINE EXHIBIT

Summer Creek Boulevard
From McPherson Boulevard
to Risinger Road

Kimley-Horn and Associates, Inc.
801 Cherry St., Suite 950 Ft. Worth, TX 76102 P: 817-335-6511
TBPE No. 928 F: 817-335-5070

\\FTWFP01\Data\Project\FTW_Utilities\061018049\SummerCreekWL\CADD\EXHIBITS\CFA Exhibits\CFA-EXHIBIT52.dwg 3/19/12 5:13pm

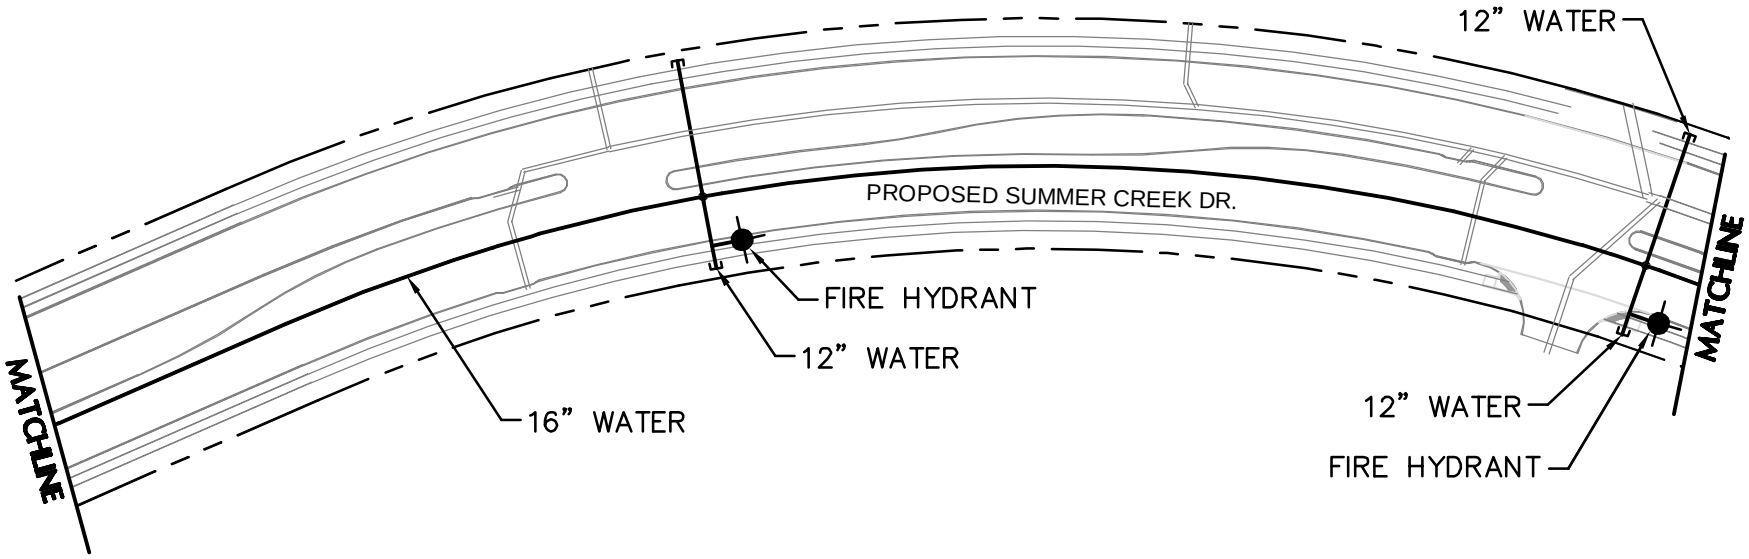

0 100 200

SCALE: 1" = 100'

LEGEND

- PROPOSED WATER LINE
- PROPOSED ROADWAY
- PROPOSED FIRE HYDRANT
- PROPOSED AIR RELEASE VALVE
- PROPOSED BLOW-OFF VALVE
- PROPOSED STORM DRAIN

EXHIBIT 'A'
WATER LINE EXHIBIT

Summer Creek Boulevard
From McPherson Boulevard
to Risinger Road

Kimley-Horn and Associates, Inc.
801 Cherry St., Suite 950 Ft. Worth, TX 76102 P: 817-335-6511
TBPE No. 928 F: 817-335-5070

\\FTWFP01\Data\Project\FTW_Utilities\061018049\SummerCreekWL\CADD\EXHIBITS\CFA_Exhibits\CFA-EXHIBIT52.dwg 3/19/12 2:24pm

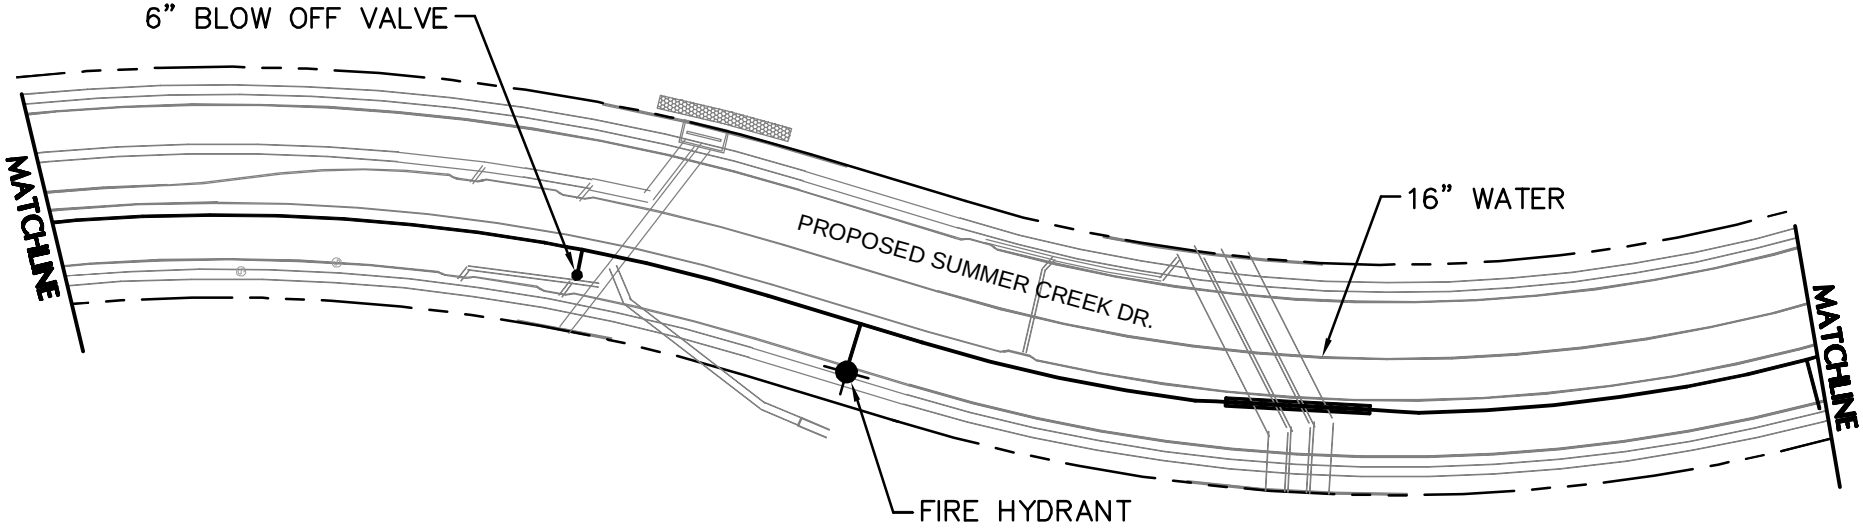

0 100 200

SCALE: 1" = 100'

LEGEND

- PROPOSED WATER LINE
- PROPOSED ROADWAY
- PROPOSED FIRE HYDRANT
- PROPOSED AIR RELEASE VALVE
- PROPOSED BLOW-OFF VALVE
- PROPOSED STORM DRAIN

EXHIBIT 'A'
WATER LINE EXHIBIT

Summer Creek Boulevard
From McPherson Boulevard
to Risinger Road

Kimley-Horn and Associates, Inc.
801 Cherry St., Suite 950 Ft. Worth, TX 76102 P: 817-335-6511
TBPE No. 928 F: 817-335-5070

\\FTWFP01\Data\Project\FTW_Utilities\061018049\SummerCreekWL\CADD\EXHIBITS\CFA Exhibits\CFA-EXHIBIT52.dwg 3/19/12 2:24pm

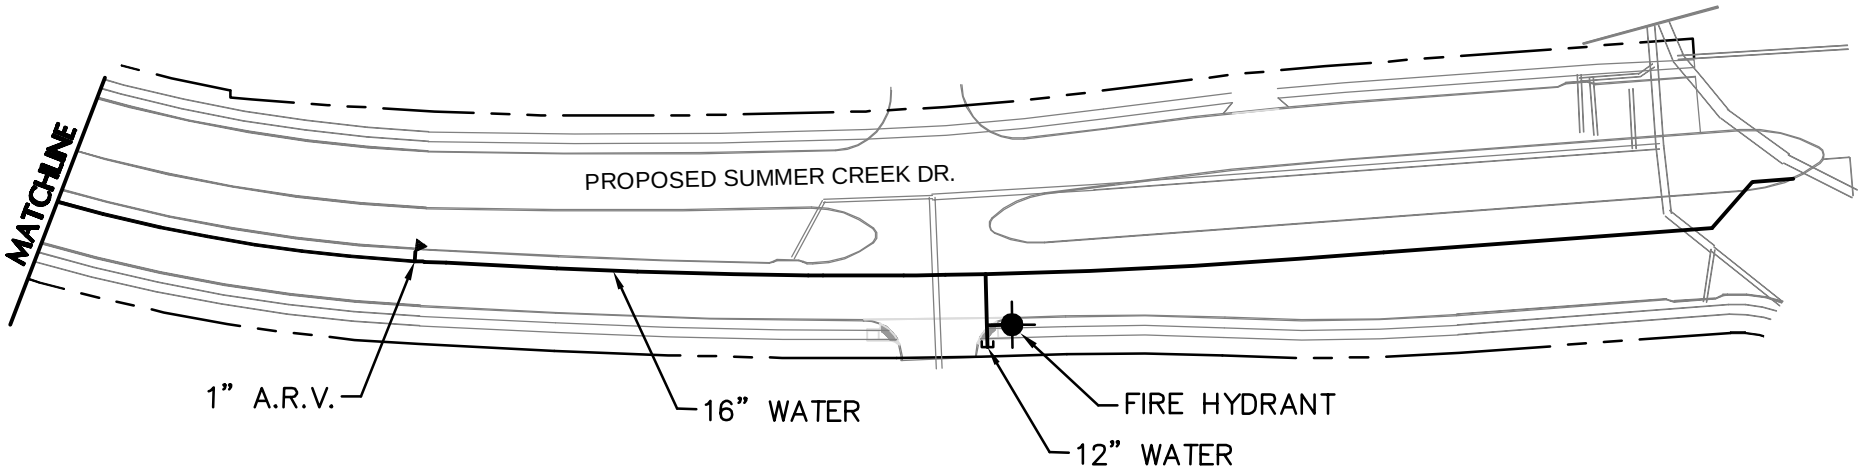

LEGEND

- PROPOSED WATER LINE
- PROPOSED ROADWAY
- PROPOSED FIRE HYDRANT
- PROPOSED AIR RELEASE VALVE
- PROPOSED BLOW-OFF VALVE
- PROPOSED STORM DRAIN

EXHIBIT 'A'
WATER LINE EXHIBIT
Summer Creek Boulevard
From McPherson Boulevard
to Risinger Road

Kimley-Horn and Associates, Inc.
801 Cherry St., Suite 950 Ft. Worth, TX 76102 P: 817-335-6511
TBPE No. 928 F: 817-335-5070

\\FTWFP01\Data\Project\FTW_Utilities\061018049\SummerCreekWL\CADD\EXHIBITS\CFA_Exhibits\CFA-EXHIBIT52.dwg 3/19/12 2:25pm

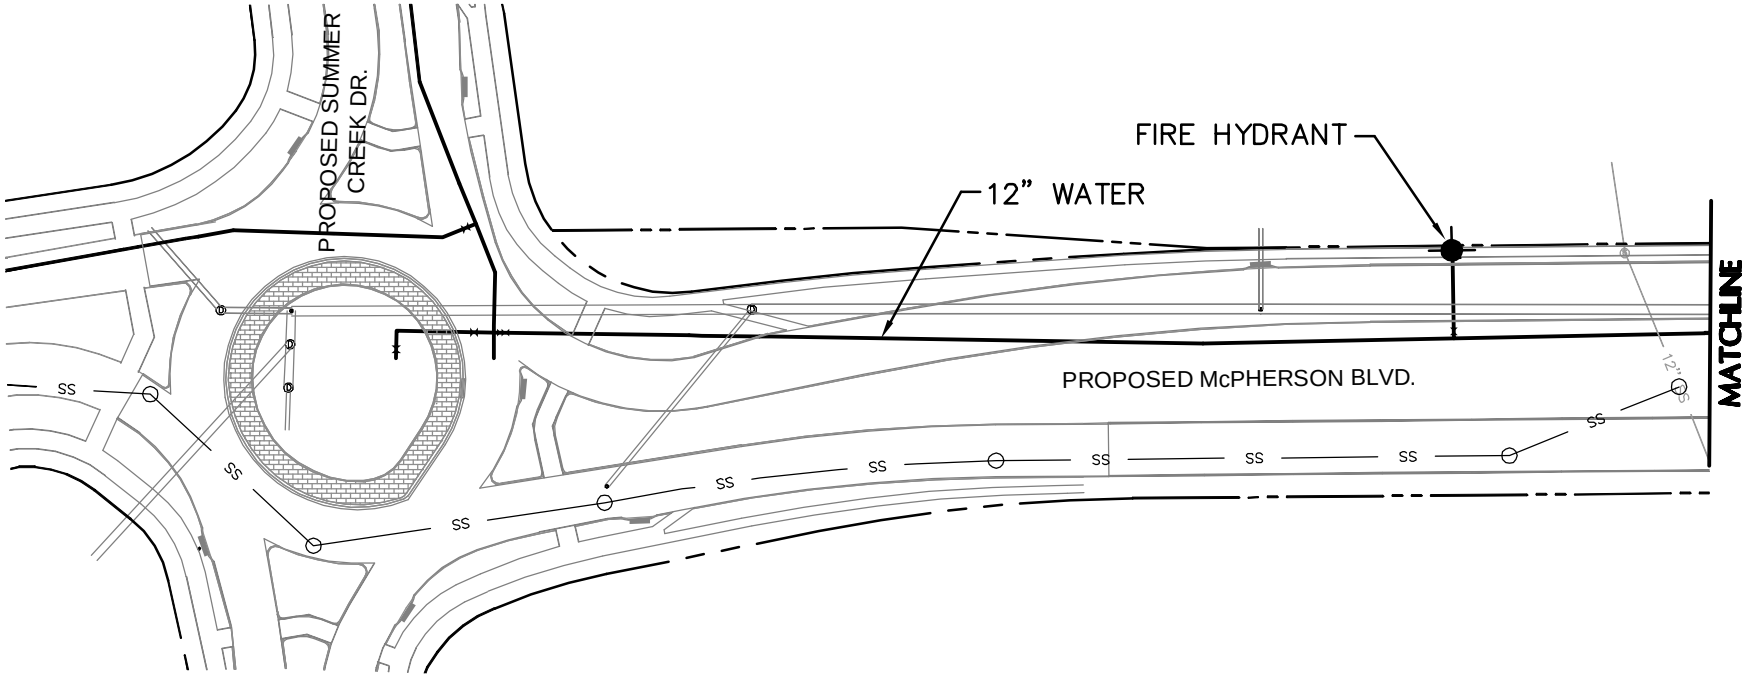

0 100 200

SCALE: 1" = 100'

LEGEND

- PROPOSED WATER LINE
- PROPOSED ROADWAY
- PROPOSED FIRE HYDRANT
- PROPOSED AIR RELEASE VALVE
- PROPOSED BLOW-OFF VALVE
- PROPOSED STORM DRAIN

EXHIBIT 'A'
WATER LINE EXHIBIT

McPherson Boulevard
From Summer Creek Dr. to
Willow Branch Way

Kimley-Horn and Associates, Inc.
801 Cherry St., Suite 950 Ft. Worth, TX 76102 P: 817-335-6511
TBPE No. 928 F: 817-335-5070

\\FTWFP01\Data\Project\FTW_Utilities\061018049\SummerCreekWL\CADD\EXHIBITS\CFA Exhibits\CFA-EXHIBITS.dwg 3/19/12 2:40pm

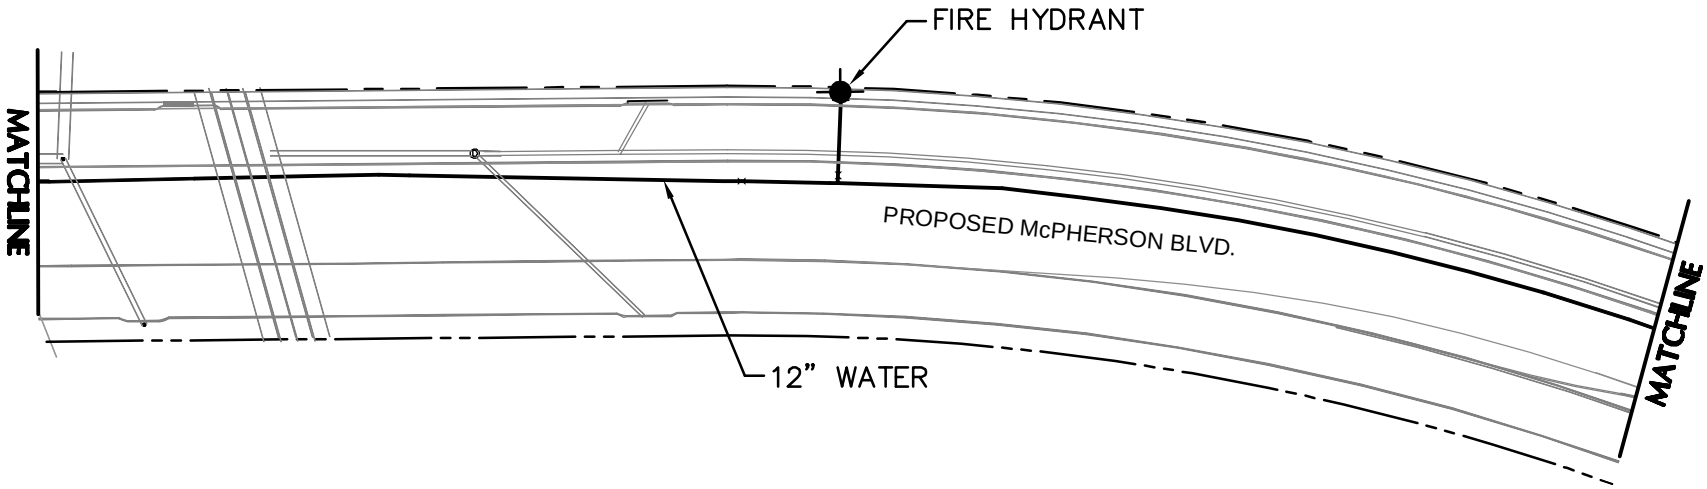

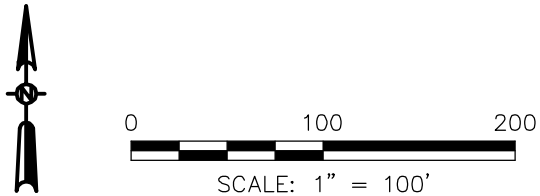

LEGEND

- PROPOSED WATER LINE
- PROPOSED ROADWAY
- PROPOSED FIRE HYDRANT
- PROPOSED AIR RELEASE VALVE
- PROPOSED BLOW-OFF VALVE
- PROPOSED STORM DRAIN

EXHIBIT 'A'
WATER LINE EXHIBIT
McPherson Boulevard
From Summer Creek Dr. to
Willow Branch Way

Kimley-Horn and Associates, Inc.
801 Cherry St., Suite 950 Ft. Worth, TX 76102 P: 817-335-6511
TBPE No. 928 F: 817-335-5070

\\FTWFP01\Data\Project\FTW_Utilities\061018049\SummerCreekWL\CADD\EXHIBITS\CFA Exhibits\CFA-EXHIBITS.dwg 3/19/12 2:40pm

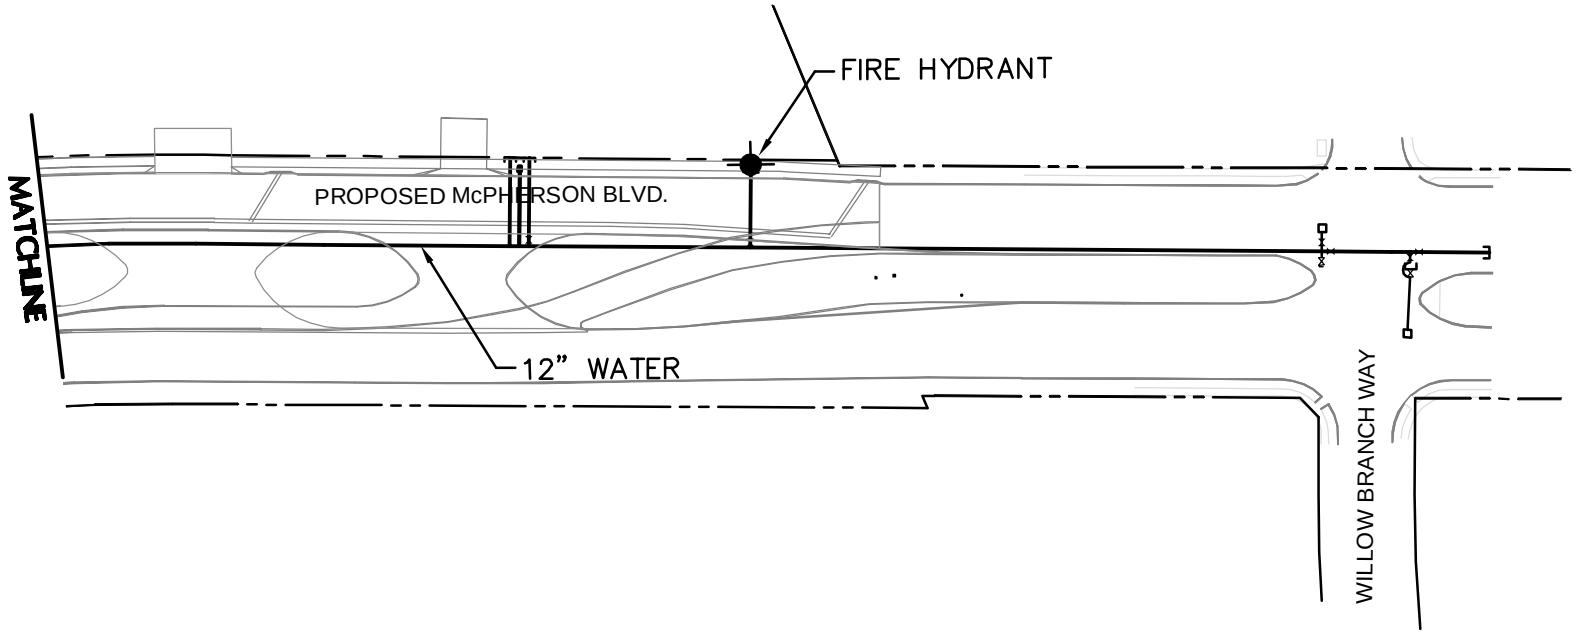

0 100 200

SCALE: 1" = 100'

LEGEND

- PROPOSED WATER LINE
- PROPOSED ROADWAY
- PROPOSED FIRE HYDRANT
- PROPOSED AIR RELEASE VALVE
- PROPOSED BLOW-OFF VALVE
- PROPOSED STORM DRAIN

EXHIBIT 'A'
WATER LINE EXHIBIT
McPherson Boulevard
From Summer Creek Dr. to
Willow Branch Way

Kimley-Horn and Associates, Inc.
801 Cherry St., Suite 950 Ft. Worth, TX 76102 P: 817-335-6511
TBPE No. 928 F: 817-335-5070

\\FTWFP01\Data\Project\FTW_Utilities\061018049\SummerCreekWL\CADD\EXHIBITS\CFA_Exhibits\CFA-EXHIBITS.dwg 3/19/12 2:42pm

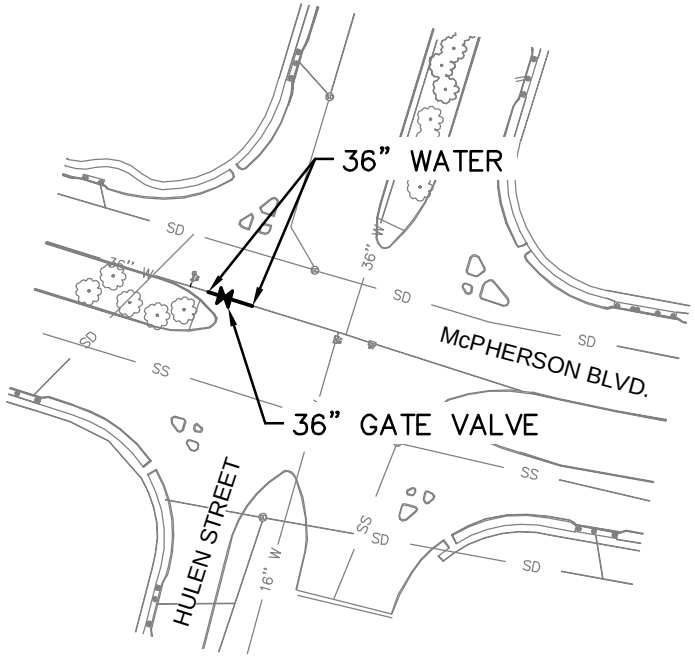

0 100 200

SCALE: 1" = 100'

EXHIBIT 'A'
WATER LINE EXHIBIT
McPherson Boulevard and Hulen Street Gate Valve

LEGEND

- PROPOSED WATER LINE
- EXISTING FEATURES
- PROPOSED GATE VALVE

Kimley-Horn and Associates, Inc.
801 Cherry St., Suite 950 Ft. Worth, TX 76102 P: 817-335-6511
TBPE No. 928 F: 817-335-5070

\\FTWFP01\Data\Project\FTW_Utilities\061018049\SummerCreekWL\CADD\EXHIBITS\CFA Exhibits\CFA-EXHIBITS_Gate-Valve.dwg 3/20/12 10:35am

PLOTTED: Monday, November 28, 2011 AT 11:03 AM FILEPATH: G:\Production\MixedUse\2007\2007296\Engineering\10\Drawings\Exhibits\CFA Exhibits - WATER & SANITARY SEWER\UNIT III-B CFA Exhibits - WATR & SS

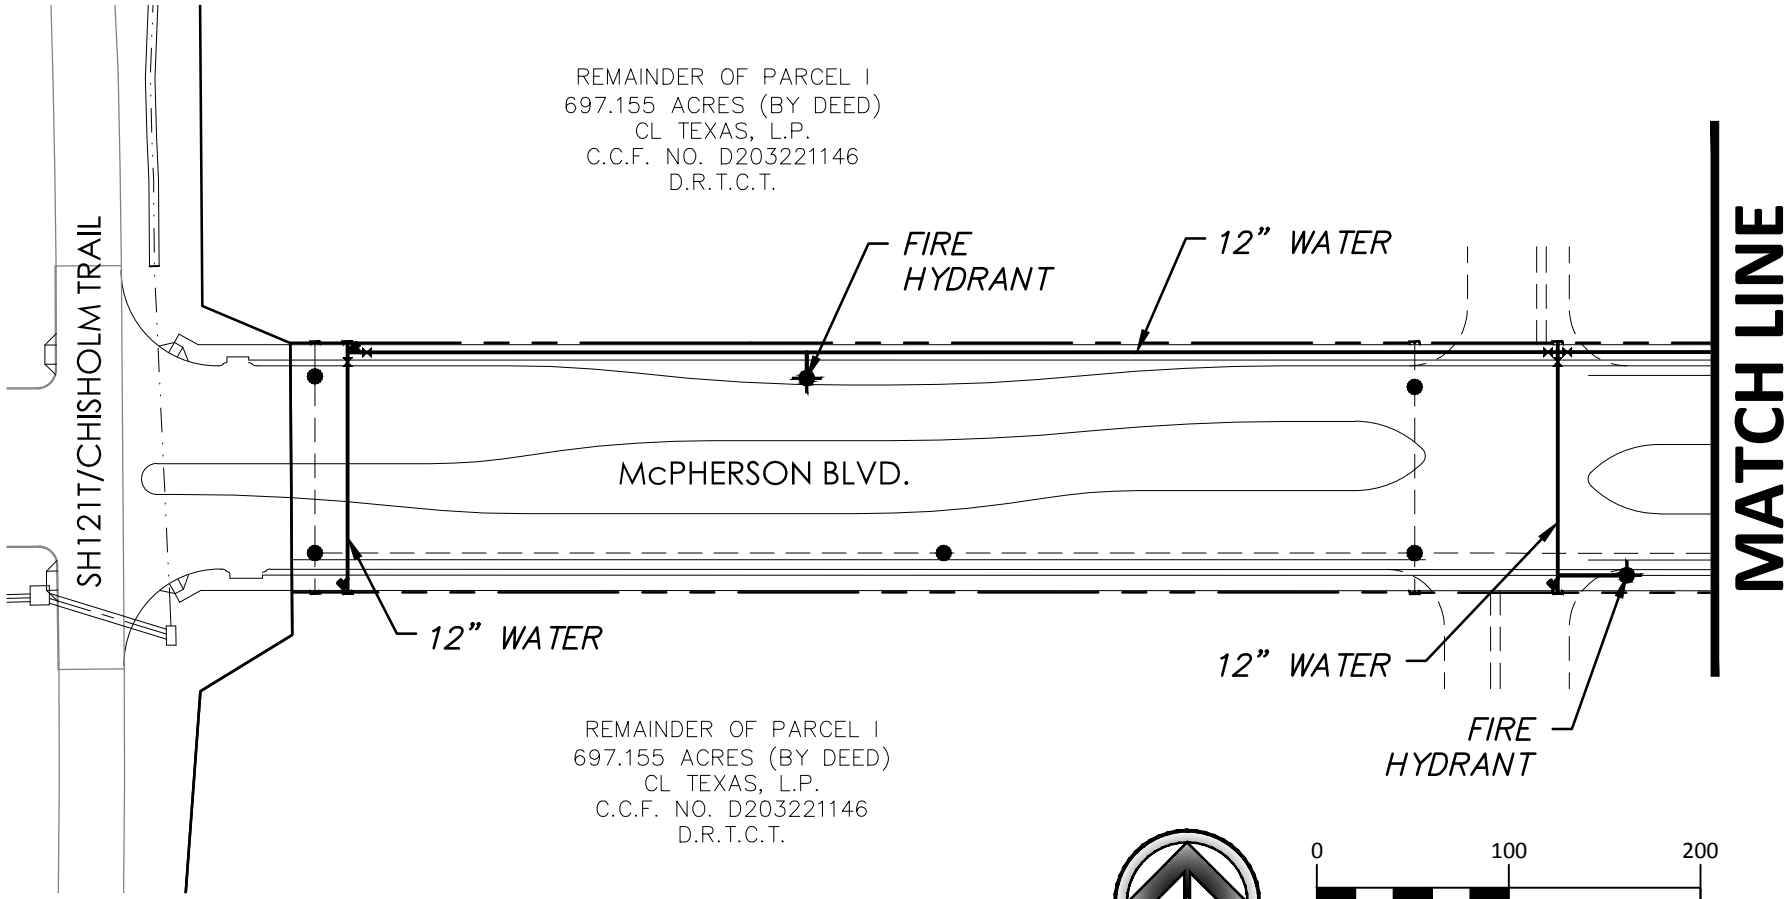

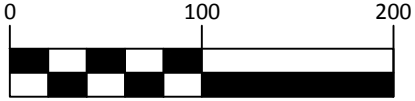

SCALE: 1"= 100 ft.

LEGEND

- PROPOSED WATER LINE
- PROPOSED WATER LINE - BY OTHERS
- PROPOSED SANITARY SEWER
- FIRE HYDRANT

SHEET 1 OF 2

DUNAWAY
550 Bailey Avenue • Suite 400 • Fort Worth, Texas 76107
Tel: 817.335.1121 • Fax: 817.335.7437
(TX REG. F-1114)

EXHIBIT 'A'
WATER LINE EXHIBIT

McPherson Boulevard

From SH121T/Chisholm Trail to Summer Creek Dr.

DUNAWAY# 2007296.010

PLOTTED: Monday, November 28, 2011 AT 11:03 AM FILEPATH: G:\Production\MixedUse\2007\2007296\Engineering\10\Drawings\Exhibits\CFA Exhibits - WATER & SANITARY SEWER\UNIT III-B CFA Exhibits - WATR & SS

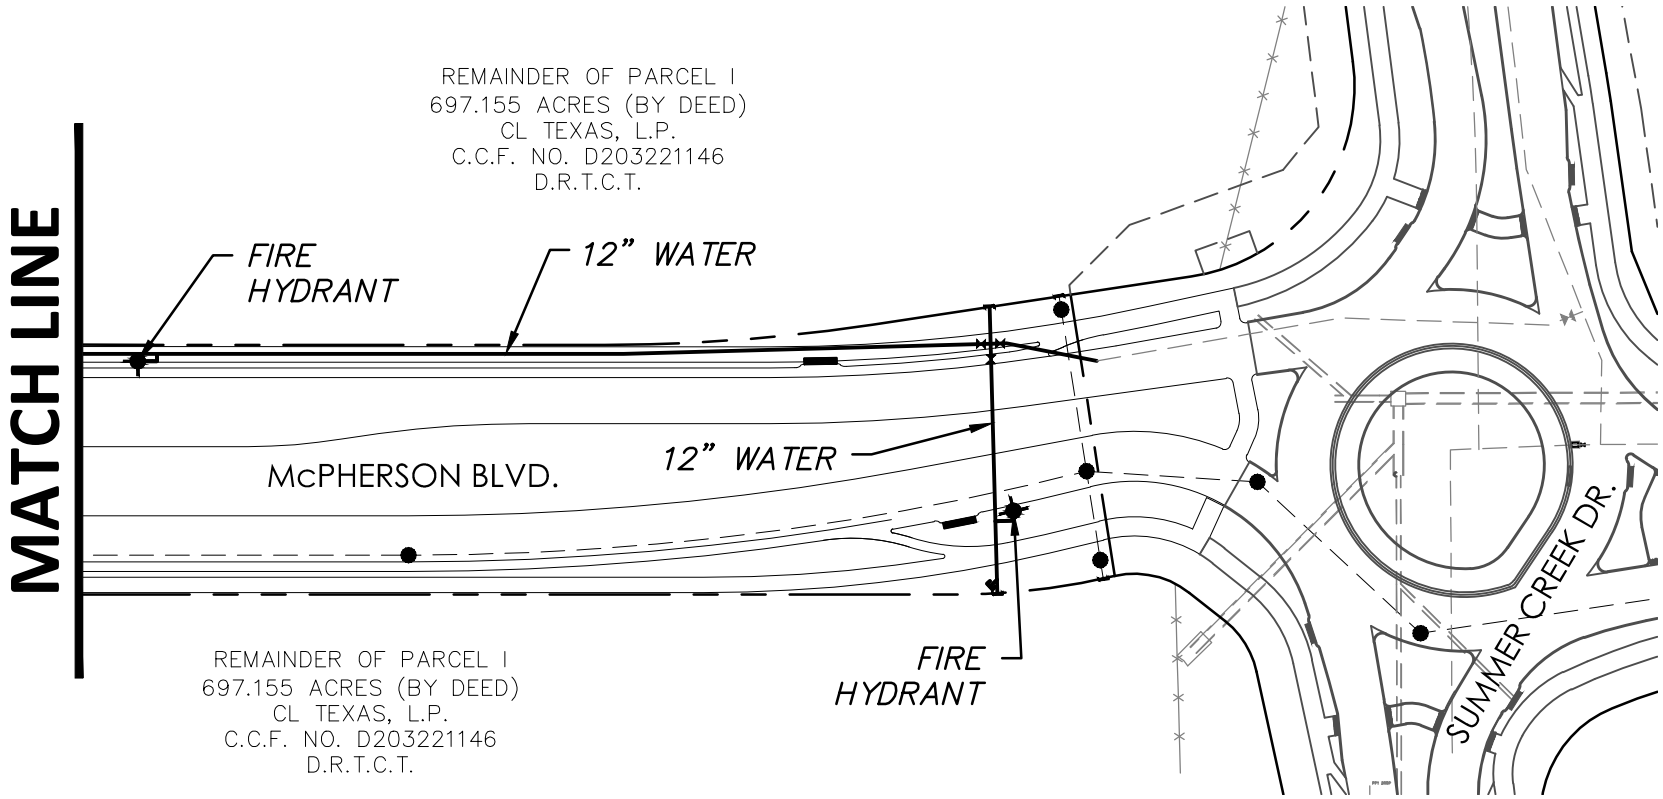

0 100 200

SCALE: 1"= 100 ft.

LEGEND

- PROPOSED WATER LINE
- PROPOSED WATER LINE - BY OTHERS
- PROPOSED SANITARY SEWER
- FIRE HYDRANT

SHEET 2 OF 2

DUNAWAY
550 Bailey Avenue • Suite 400 • Fort Worth, Texas 76107
Tel: 817.335.1121 • Fax: 817.335.7437
(TX REG. F-1114)

EXHIBIT 'A'
WATER LINE EXHIBIT

McPherson Boulevard

From SH121T/Chisholm Trail to Summer Creek Dr.

DUNAWAY# 2007296.010

PLOTTED: Monday, November 28, 2011 AT 11:03 AM FILEPATH: G:\Production\MixedUse\2007\2007296\Engineering\10\Drawings\Exhibits\CFA Exhibits - WATER & SANITARY SEWER\UNIT III-A CFA Exhibits - SSWR\UNIT

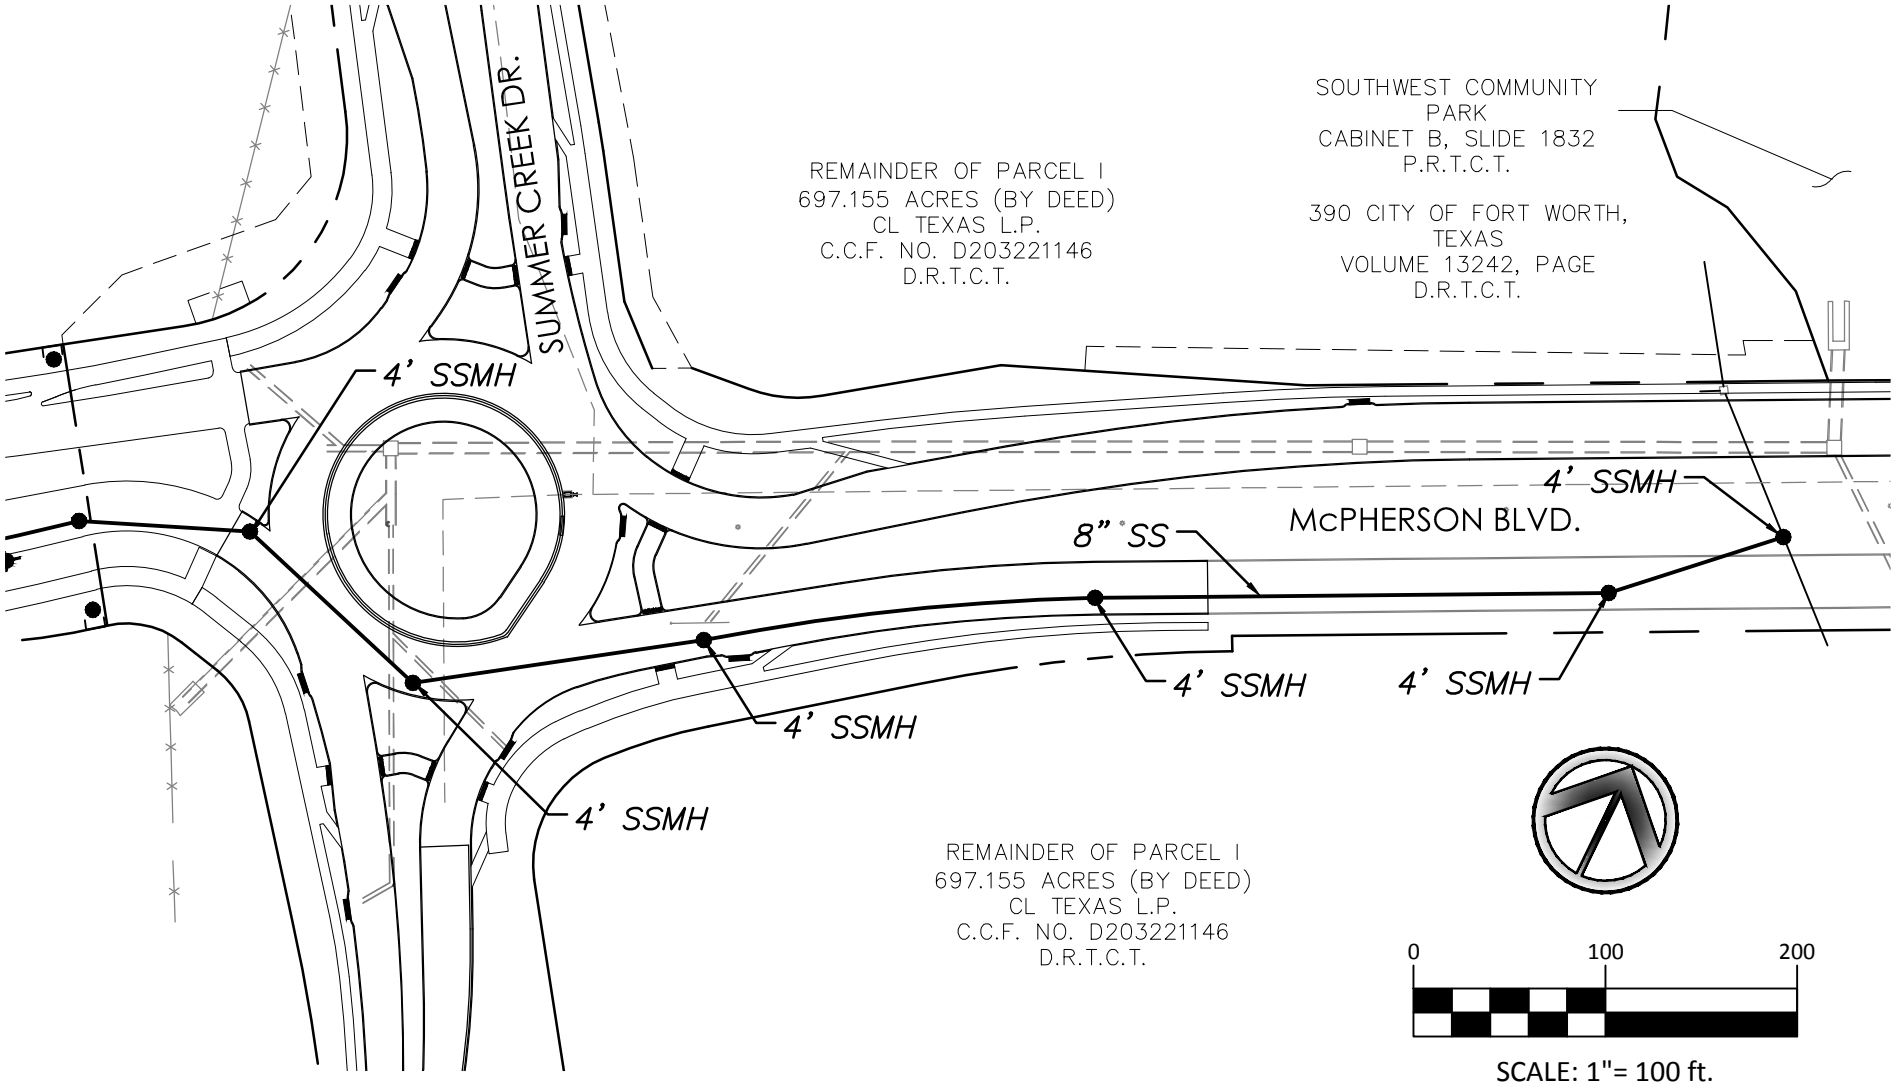

0 100 200

SCALE: 1"= 100 ft.

LEGEND

- PROPOSED SANITARY SEWER
- PROPOSED WATER LINE
- PROPOSED WATER LINE - BY OTHERS
- PROPOSED SSMH

DUNAWAY
550 Bailey Avenue • Suite 400 • Fort Worth, Texas 76107
Tel: 817.335.1121 • Fax: 817.335.7437
(TX REG. F-1114)

EXHIBIT 'A-1'
SANITARY SEWER EXHIBIT

McPherson Boulevard

From SH121T/Chisholm Trail to Summer Creek Dr.

DUNAWAY# 2007296.010

PLOTTED: Monday, November 28, 2011 AT 11:04 AM FILEPATH: G:\Production\MixedUse\2007\2007296\Engineering\10\Drawings\Exhibits\CFA Exhibits - WATER & SANITARY SEWER\UNIT III-B CFA Exhibits - WATR & SS

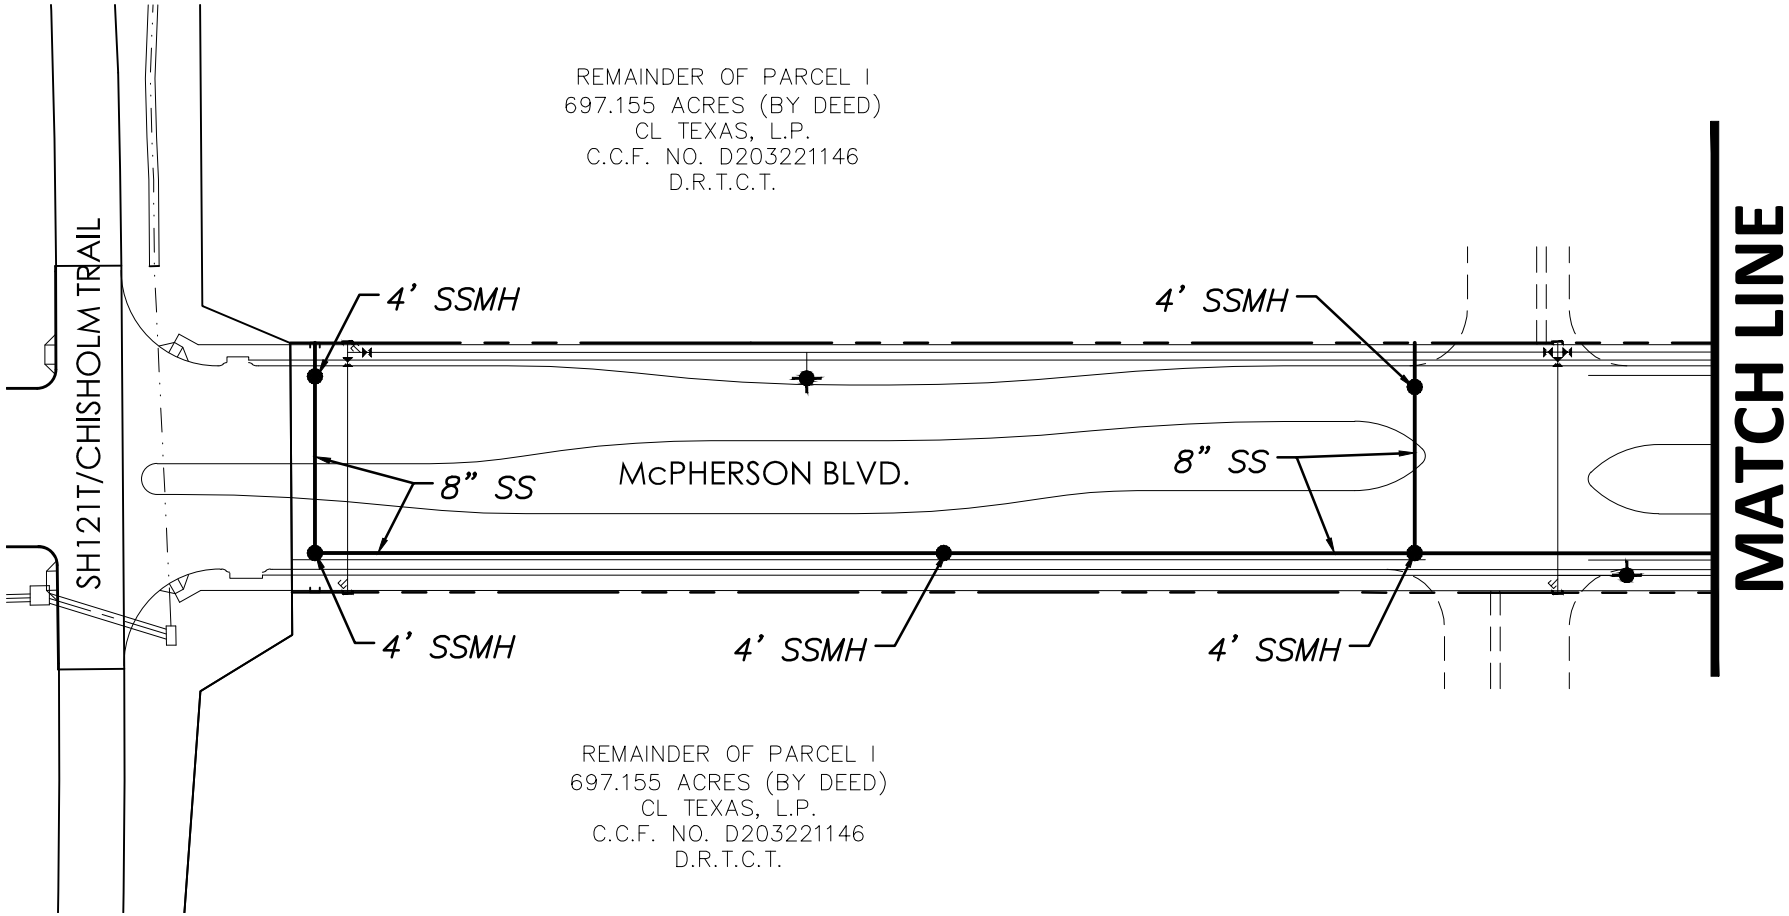

0 100 200

SCALE: 1"= 100 ft.

LEGEND

- PROPOSED SANITARY SEWER
- PROPOSED WATER LINE
- PROPOSED WATER LINE - BY OTHERS
- PROPOSED SSMH

SHEET 1 OF 2

DUNAWAY
550 Bailey Avenue • Suite 400 • Fort Worth, Texas 76107
Tel: 817.335.1121 • Fax: 817.335.7437
(TX REG. F-1114)

EXHIBIT 'A-1'
SANITARY SEWER EXHIBIT

Summer Creek Drive
From McPherson Blvd. to Summer Park Dr.

DUNAWAY# 2007296.010

PLOTTED: Monday, November 28, 2011 AT 11:04 AM FILEPATH: G:\Production\MixedUse\2007\2007296\Engineering\10\Drawings\Exhibits\CFA Exhibits - WATER & SANITARY SEWER\UNIT III-B CFA Exhibits - WATR & SS

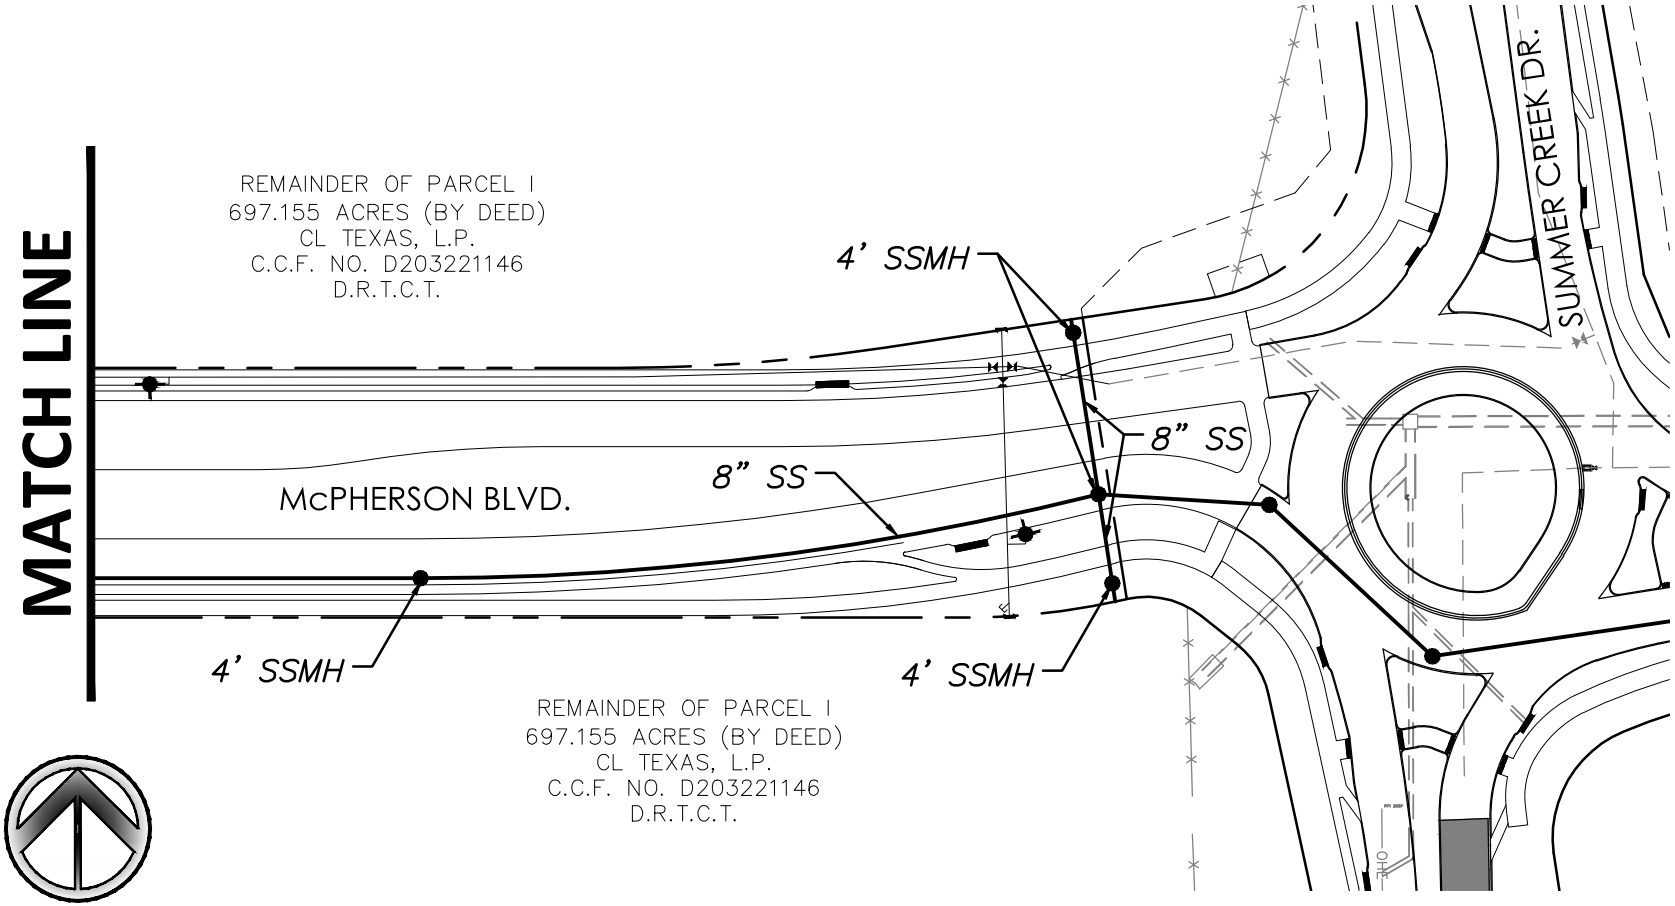

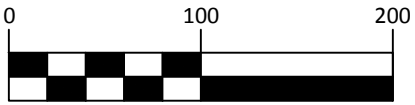

SCALE: 1"= 100 ft.

LEGEND

- PROPOSED SANITARY SEWER
- PROPOSED WATER LINE
- PROPOSED WATER LINE - BY OTHERS
- PROPOSED SSMH

SHEET 2 OF 2

DUNAWAY
550 Bailey Avenue • Suite 400 • Fort Worth, Texas 76107
Tel: 817.335.1121 • Fax: 817.335.7437
(TX REG. F-1114)

EXHIBIT 'A-1'
SANITARY SEWER EXHIBIT

McPherson Boulevard

From SH121T/Chisholm Trail to Summer Creek Dr.

DUNAWAY# 2007296.010

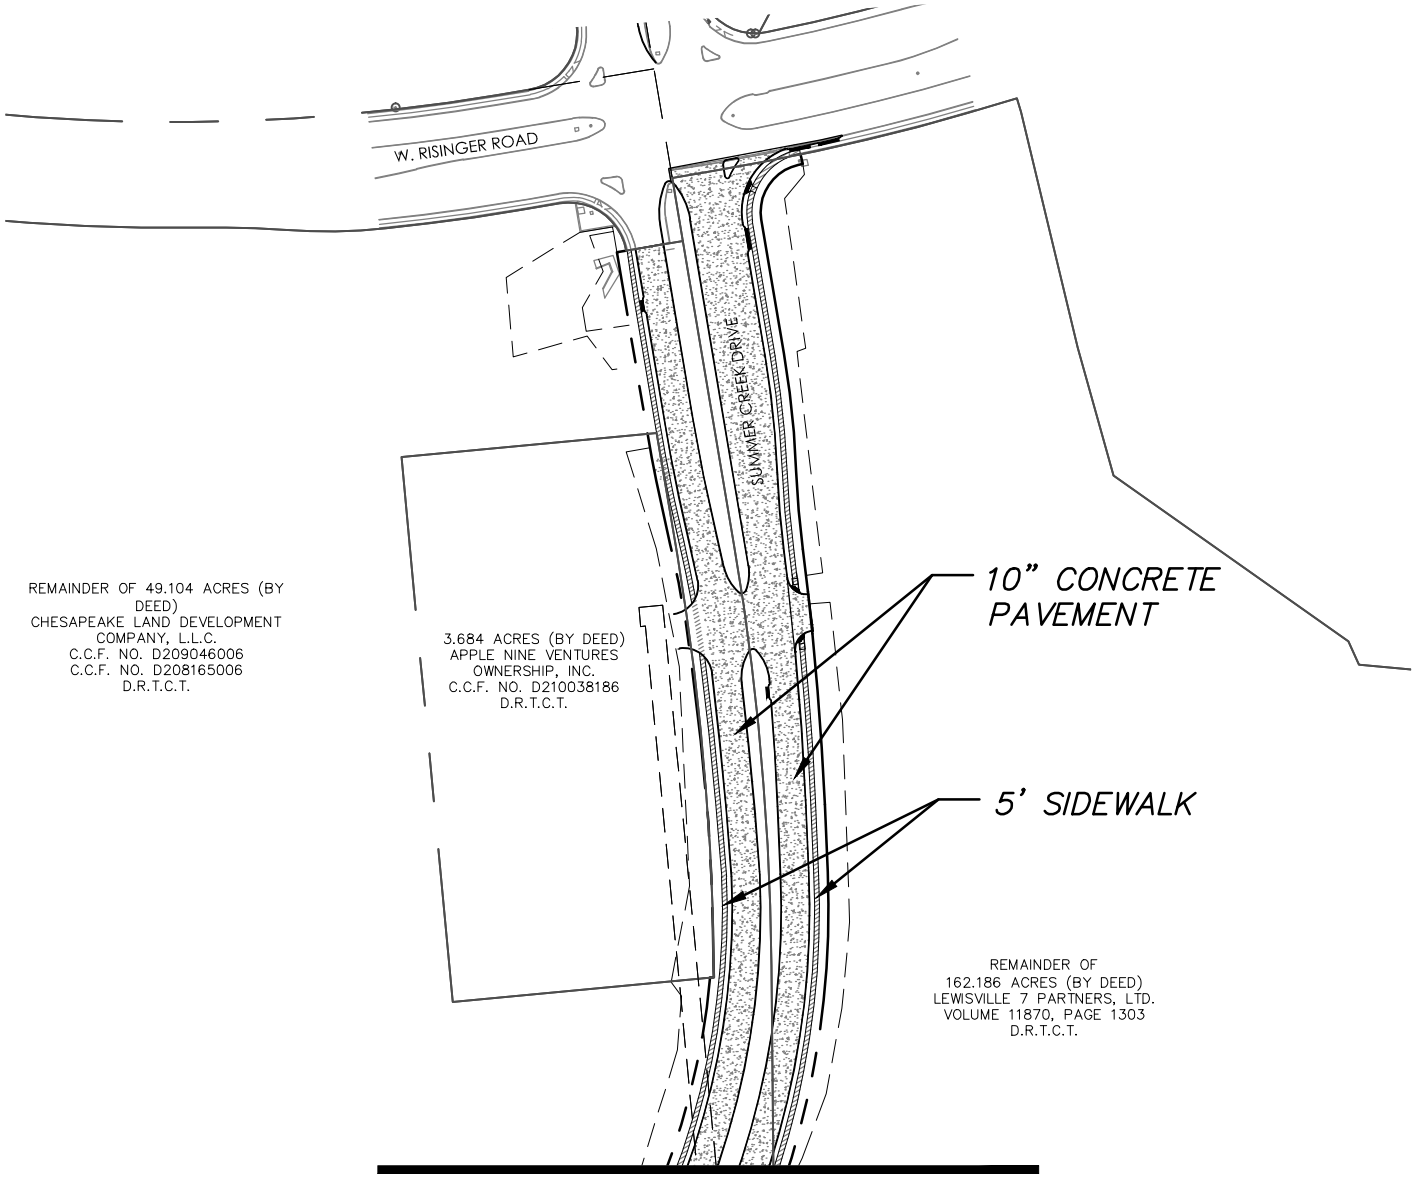

MATCH LINE

0 200 400

SCALE: 1"= 200 ft.

SHEET 1 OF 3

LEGEND

10" CONCRETE PAVEMENT

SIDEWALK PAVEMENT

DUNAWAY# 2008042

DUNAWAY
550 Bailey Avenue • Suite 400 • Fort Worth, Texas 76107
Tel: 817.335.1121 • Fax: 817.335.7437
TX REG. F-1114

EXHIBIT 'B'
PAVING EXHIBIT

Summer Creek Drive
From McPherson Blvd. to Summer Park Dr.

PLOTTED: Monday, November 28, 2011 AT 10:53 AM FILEPATH: G:\Production\MixedUse\2007\2007296\Engineering\10\Drawings\Exhibits\CFA Exhibits - PAVING & DRAINAGE\UNIT II-B CFA Exhibits - PVMT & DRAINAGE\UNIT II-B CFA Exhibit 'B' - PAVING.dwg

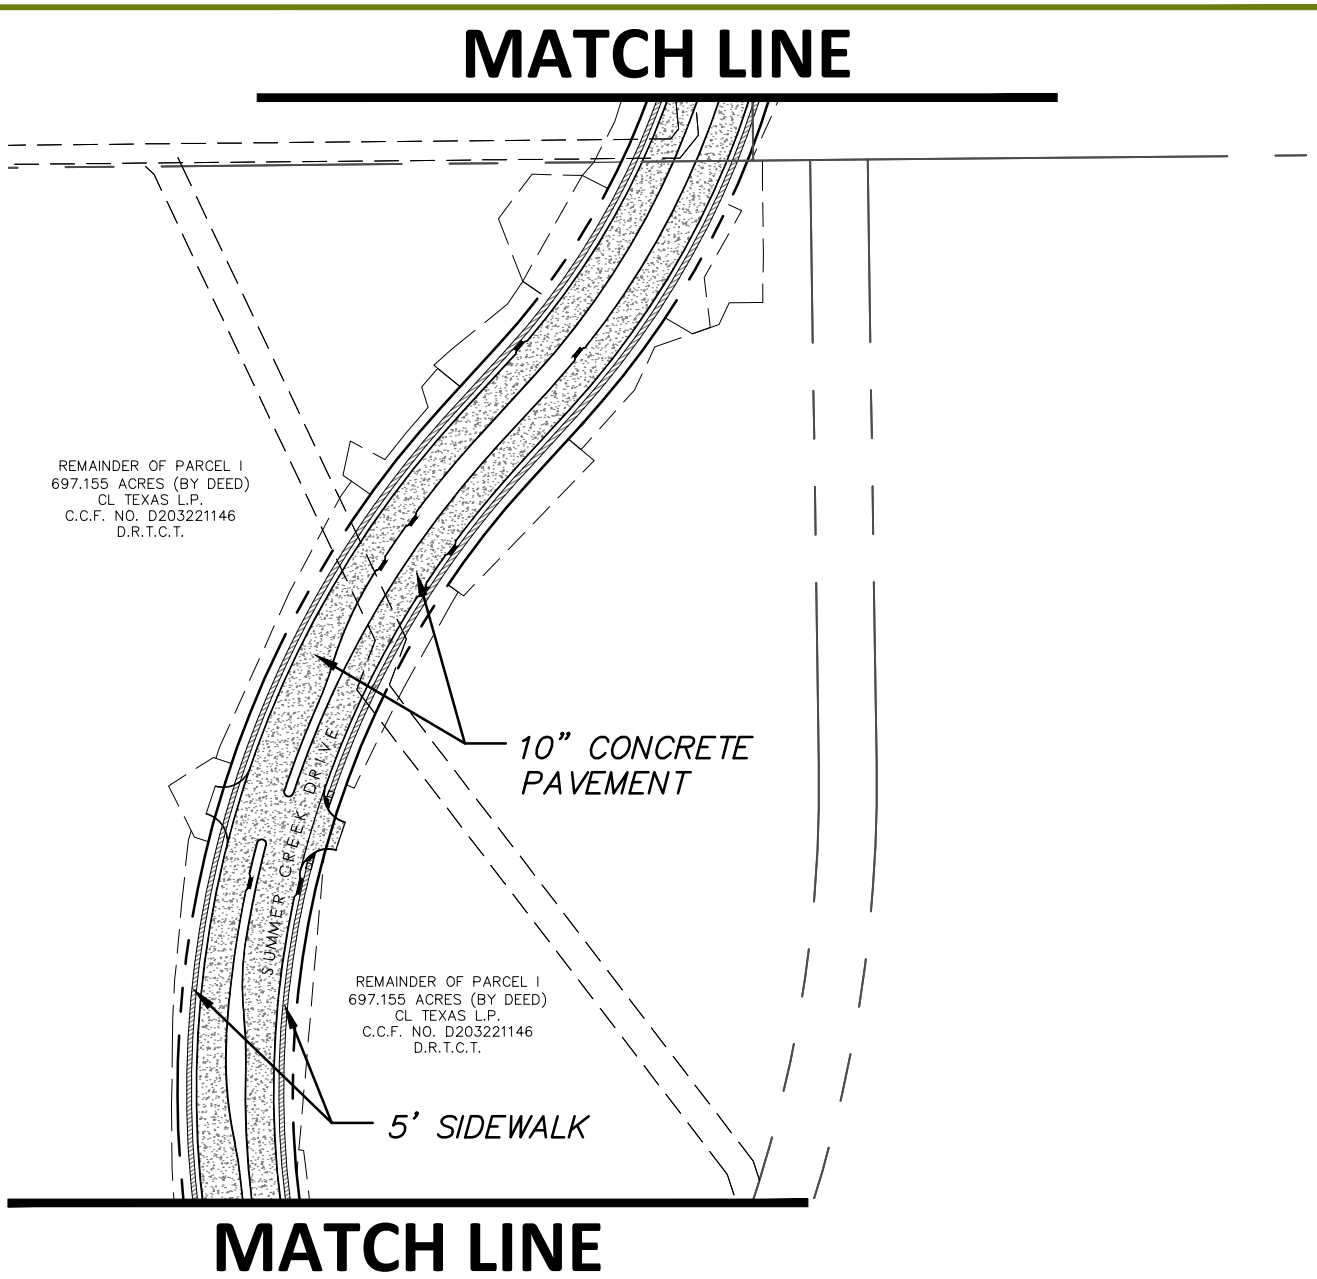

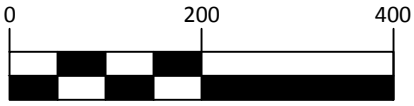

SCALE: 1"= 200 ft.

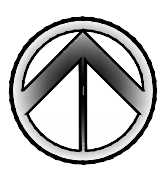

LEGEND

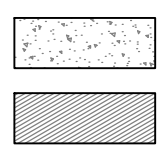

10" CONCRETE PAVEMENT

SIDEWALK PAVEMENT

SHEET 2 OF 3

DUNAWAY# 2008042

DUNAWAY
550 Bailey Avenue • Suite 400 • Fort Worth, Texas 76107
Tel: 817.335.1121 • Fax: 817.335.7437
(TX REG. F-1114)

EXHIBIT 'B'
PAVING EXHIBIT

Summer Creek Drive
From McPherson Blvd. to Summer Park Dr.

PLOTTED: Monday, November 28, 2011 AT 10:53 AM FILEPATH: G:\Production\MixedUse\2007\2007296\Engineering\10\Drawings\Exhibits\CFA Exhibits - PAVING & DRAINAGE\UNIT II-B CFA Exhibits - PVMT & DRAINAGE\UNIT II-B CFA Exhibit 'B' - PAVING.dwg

MATCH LINE

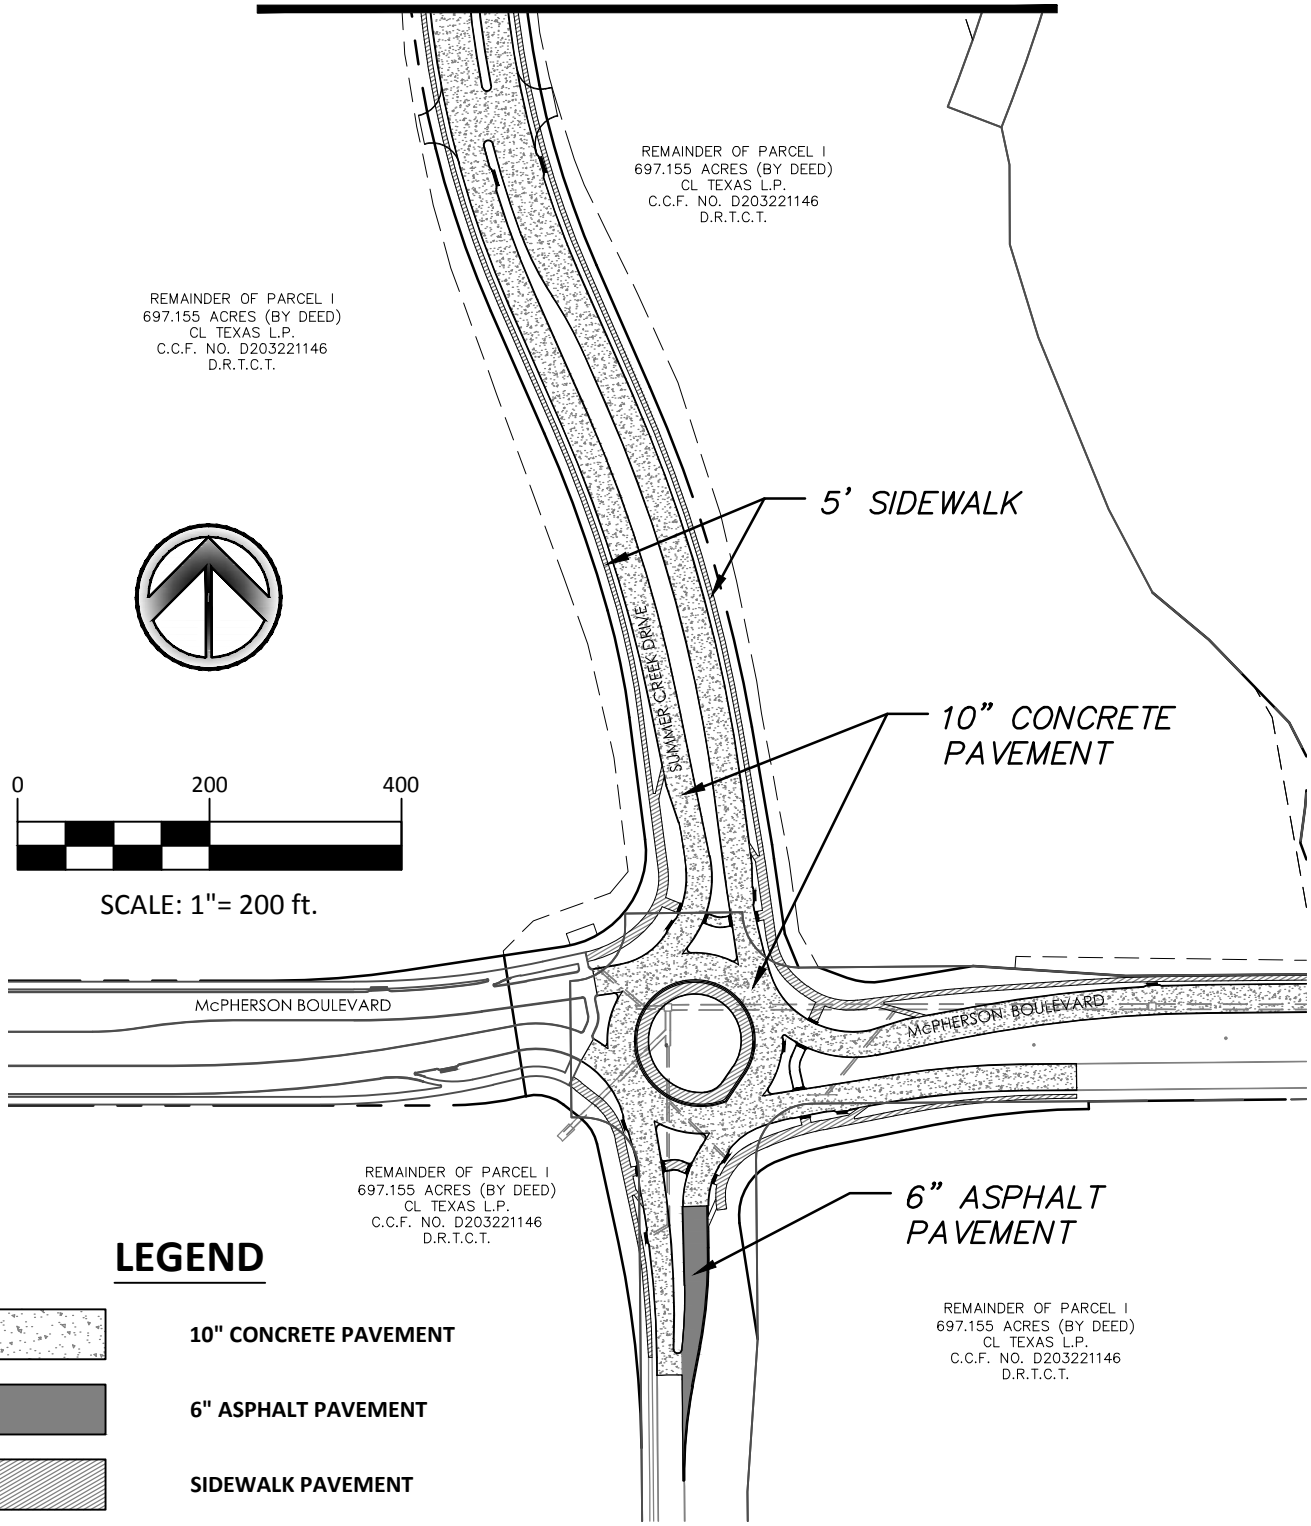

LEGEND

- 10" CONCRETE PAVEMENT
- 6" ASPHALT PAVEMENT
- SIDEWALK PAVEMENT

SHEET 3 OF 3

DUNAWAY# 2008042

DUNAWAY
550 Bailey Avenue • Suite 400 • Fort Worth, Texas 76107
Tel: 817.335.1121 • Fax: 817.335.7437
TX REG. F-1114

EXHIBIT 'B'
PAVING EXHIBIT

Summer Creek Drive
From McPherson Blvd. to Summer Park Dr.

PLOTTED: Monday, November 28, 2011 AT 10:53 AM FILEPATH: G:\Production\MixedUse\2007\2007296\Engineering\10\Drawings\Exhibits\CFA Exhibits - PAVING & DRAINAGE\UNIT II-B CFA Exhibits - PVMT & DRAINAGE\UNIT II-B CFA Exhibit 'B' - PAVING.dwg

PLOTTED: Monday, November 28, 2011 AT 11:00 AM FILEPATH: G:\Production\MixedUse\2007\2007296\Engineering\10\Drawings\Exhibits\CFA Exhibits - PAVING & DRAINAGE\UNIT II-C CFA Exhibits - PVMT & DRAINAGE\

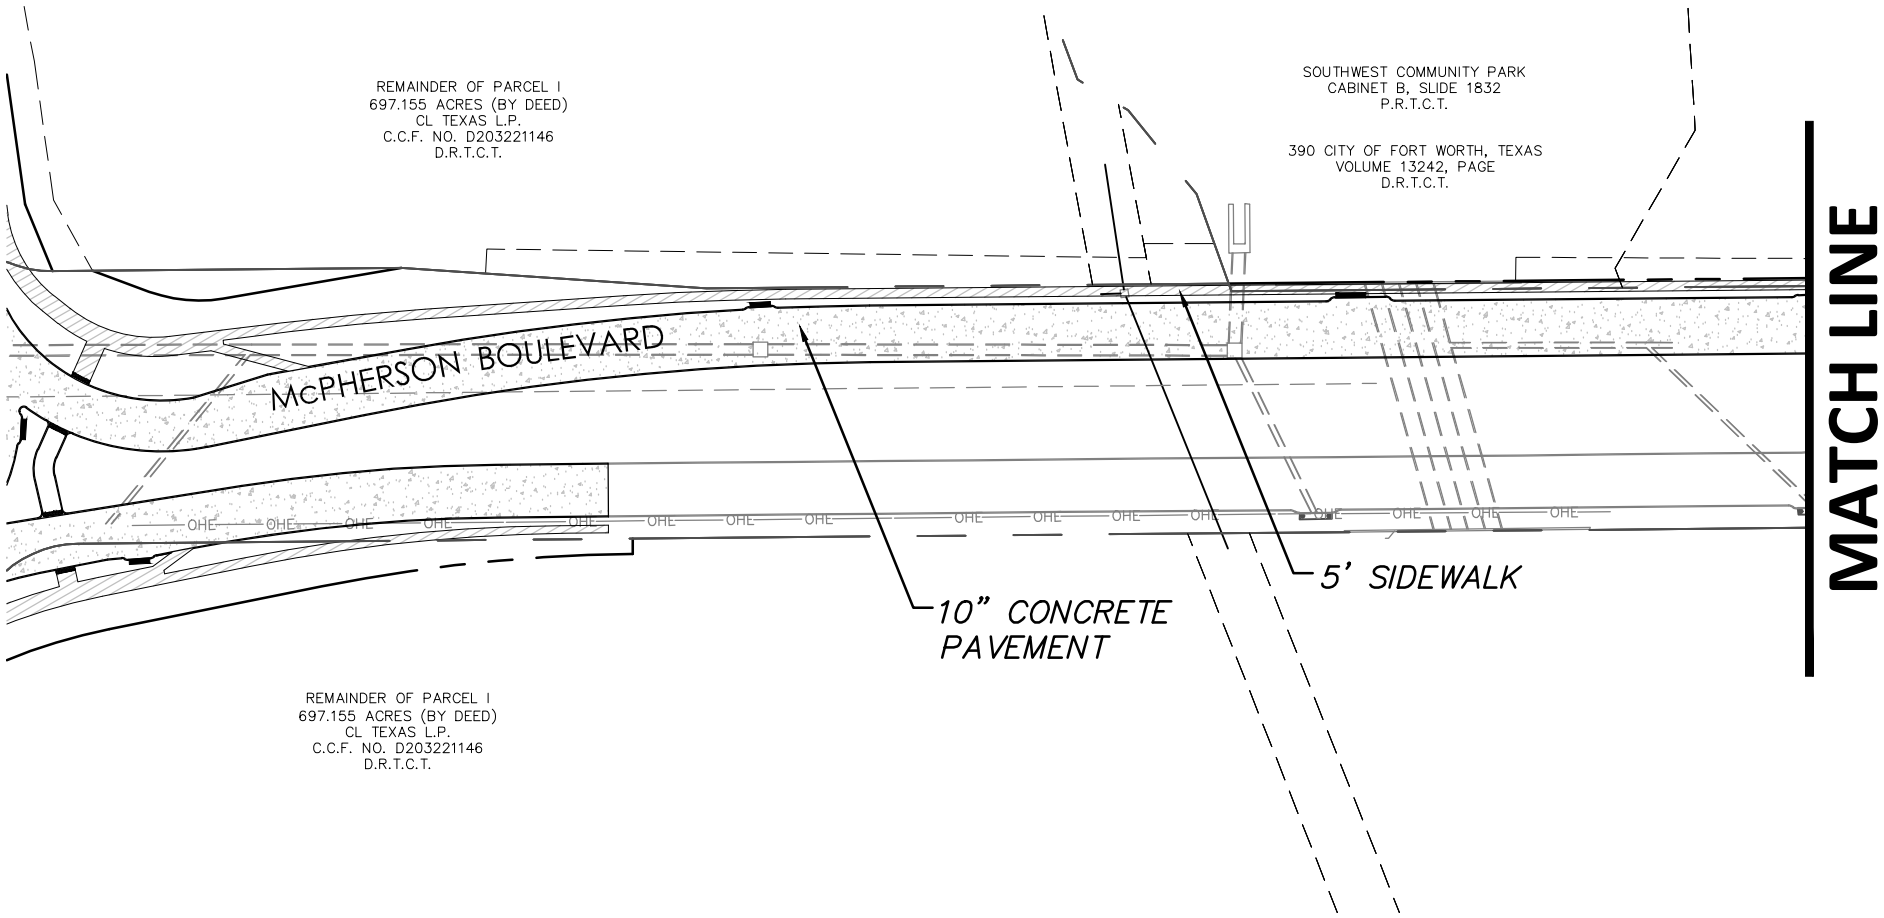

0 100 200

SCALE: 1"= 100 ft.

LEGEND

10" CONCRETE PAVEMENT

SIDEWALK PAVEMENT

SHEET 1 OF 2

DUNAWAY
550 Bailey Avenue • Suite 400 • Fort Worth, Texas 76107
Tel: 817.335.1121 • Fax: 817.335.7437
(TX REG. F-1114)

EXHIBIT 'B'
PAVING EXHIBIT

Summer Creek Drive
From McPherson Blvd. to Summer Park Dr.

DUNAWAY# 2008042

PLOTTED: Monday, November 28, 2011 AT 11:00 AM FILEPATH: G:\Production\MixedUse\2007\2007296\Engineering\10\Drawings\Exhibits\CFA Exhibits - PAVING & DRAINAGE\UNIT II-C CFA Exhibits - PVMT & DRAINAGE\

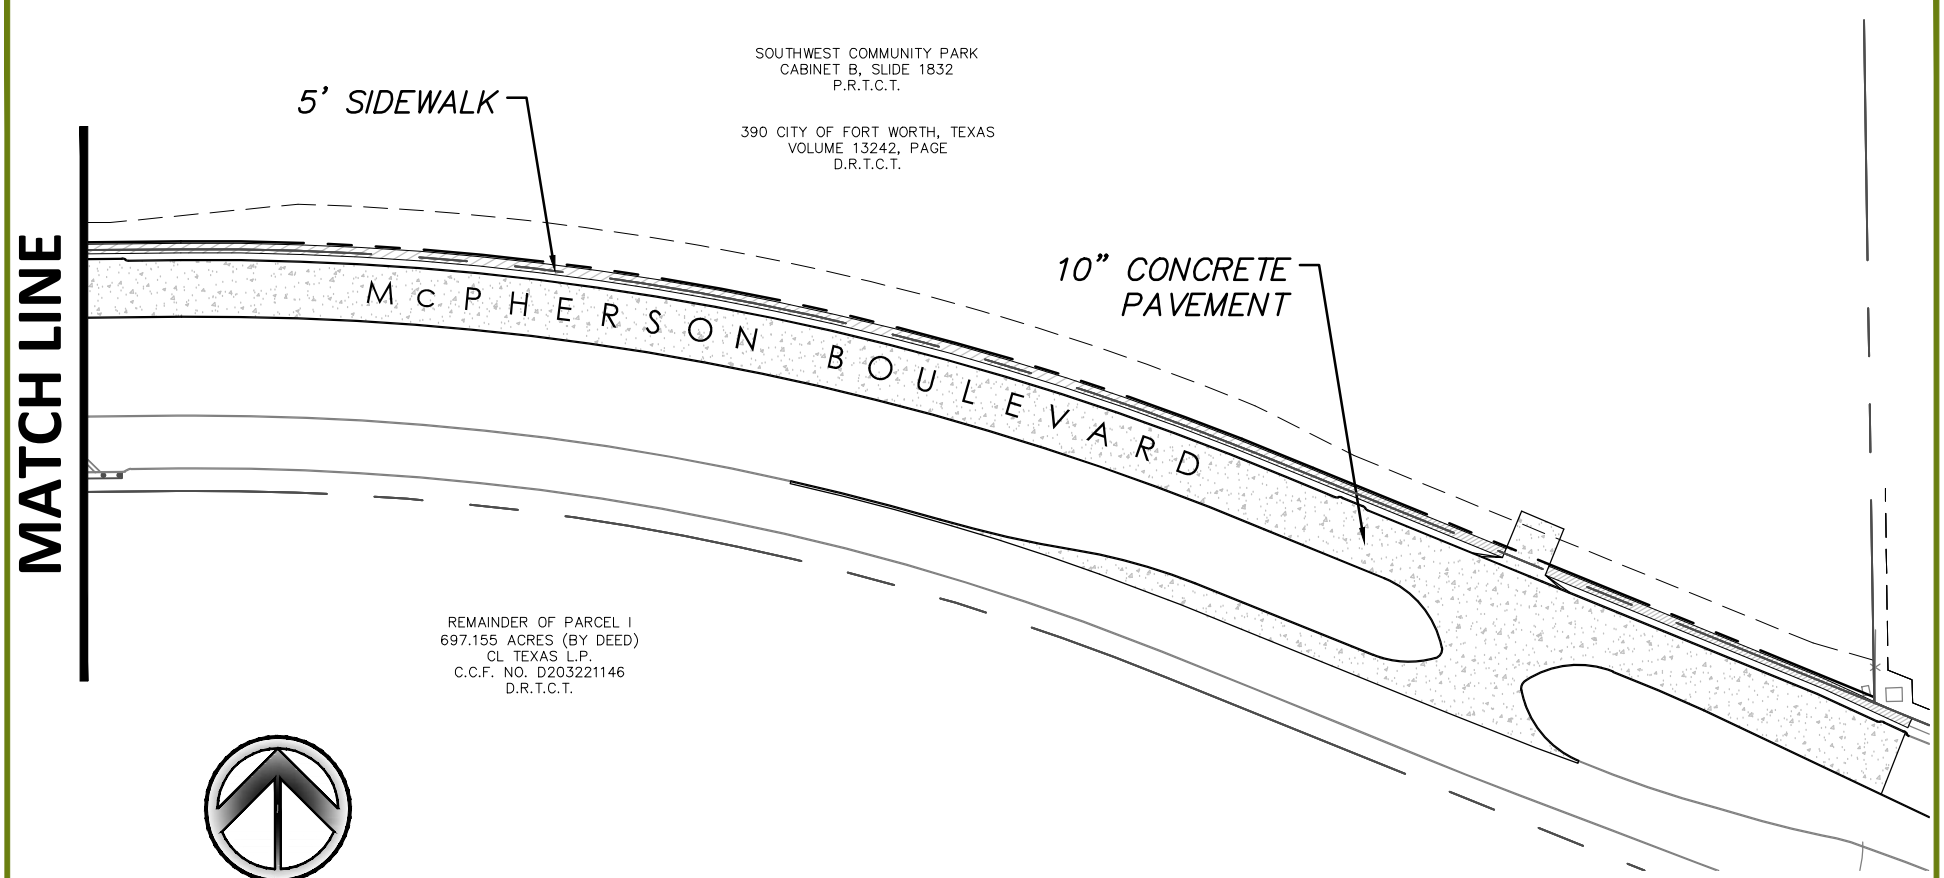

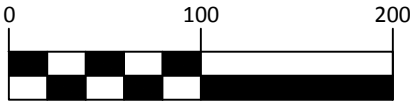

SCALE: 1"= 100 ft.

LEGEND

- 10" CONCRETE PAVEMENT
- SIDEWALK PAVEMENT

SHEET 2 OF 2

DUNAWAY
550 Bailey Avenue • Suite 400 • Fort Worth, Texas 76107
Tel: 817.335.1121 • Fax: 817.335.7437
(TX REG. F-1114)

EXHIBIT 'B'
PAVING EXHIBIT

McPherson Boulevard

From SH121T/Chisholm Trail to Summer Creek Dr.

DUNAWAY# 2008042

PLOTTED: Monday, November 28, 2011 AT 11:01 AM FILEPATH: G:\Production\MixedUse\2007\2007296\Engineering\10\Drawings\Exhibits\CFA Exhibits - PAVING & DRAINAGE\UNIT IV CFA Exhibits - PVMT & DRAINAGEU

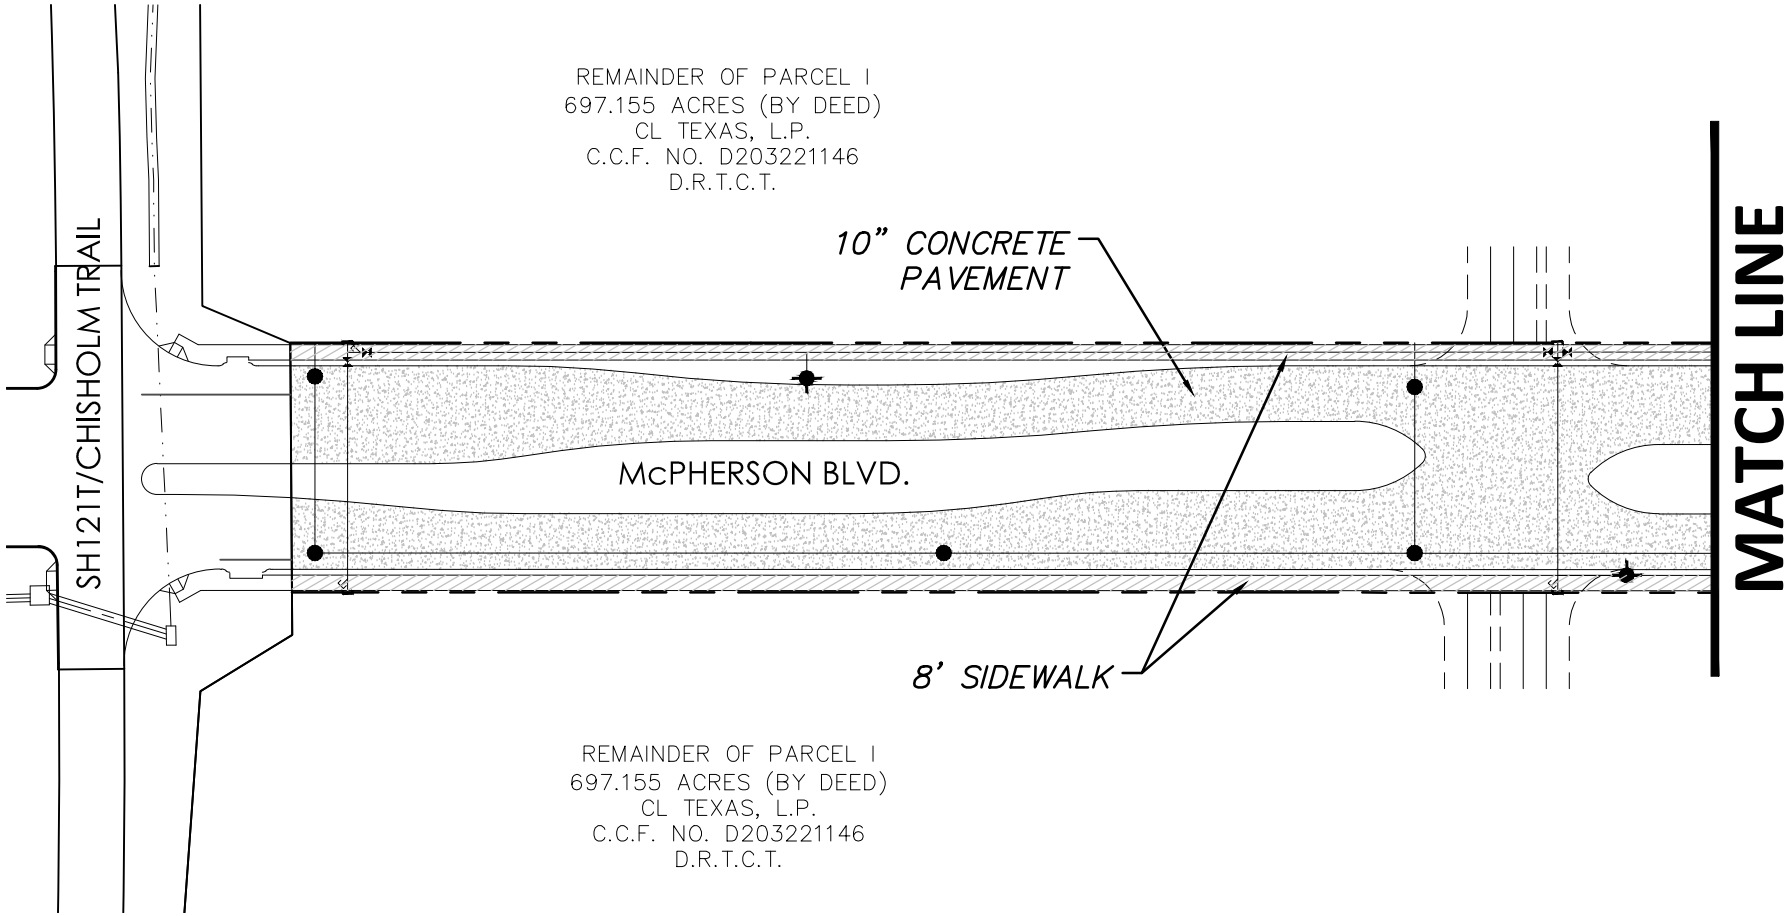

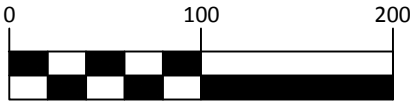

SCALE: 1"= 100 ft.

LEGEND

10" CONCRETE PAVEMENT

SIDEWALK PAVEMENT

SHEET 1 OF 2

DUNAWAY
550 Bailey Avenue • Suite 400 • Fort Worth, Texas 76107
Tel: 817.335.1121 • Fax: 817.335.7437
(TX REG. F-1114)

EXHIBIT 'B'
PAVING EXHIBIT

Summer Creek Drive
From McPherson Blvd. to Summer Park Dr.

DUNAWAY# 2007296.010

LEGEND

10" CONCRETE PAVEMENT

SIDEWALK PAVEMENT

PLOTTED: Monday, November 28, 2011 AT 11:01 AM FILEPATH: G:\Production\MixedUse\2007\2007296\Engineering\10\Drawings\Exhibits\CFA Exhibits - PAVING & DRAINAGE\UNIT IV CFA Exhibits - PVMT & DRAINAGE\U

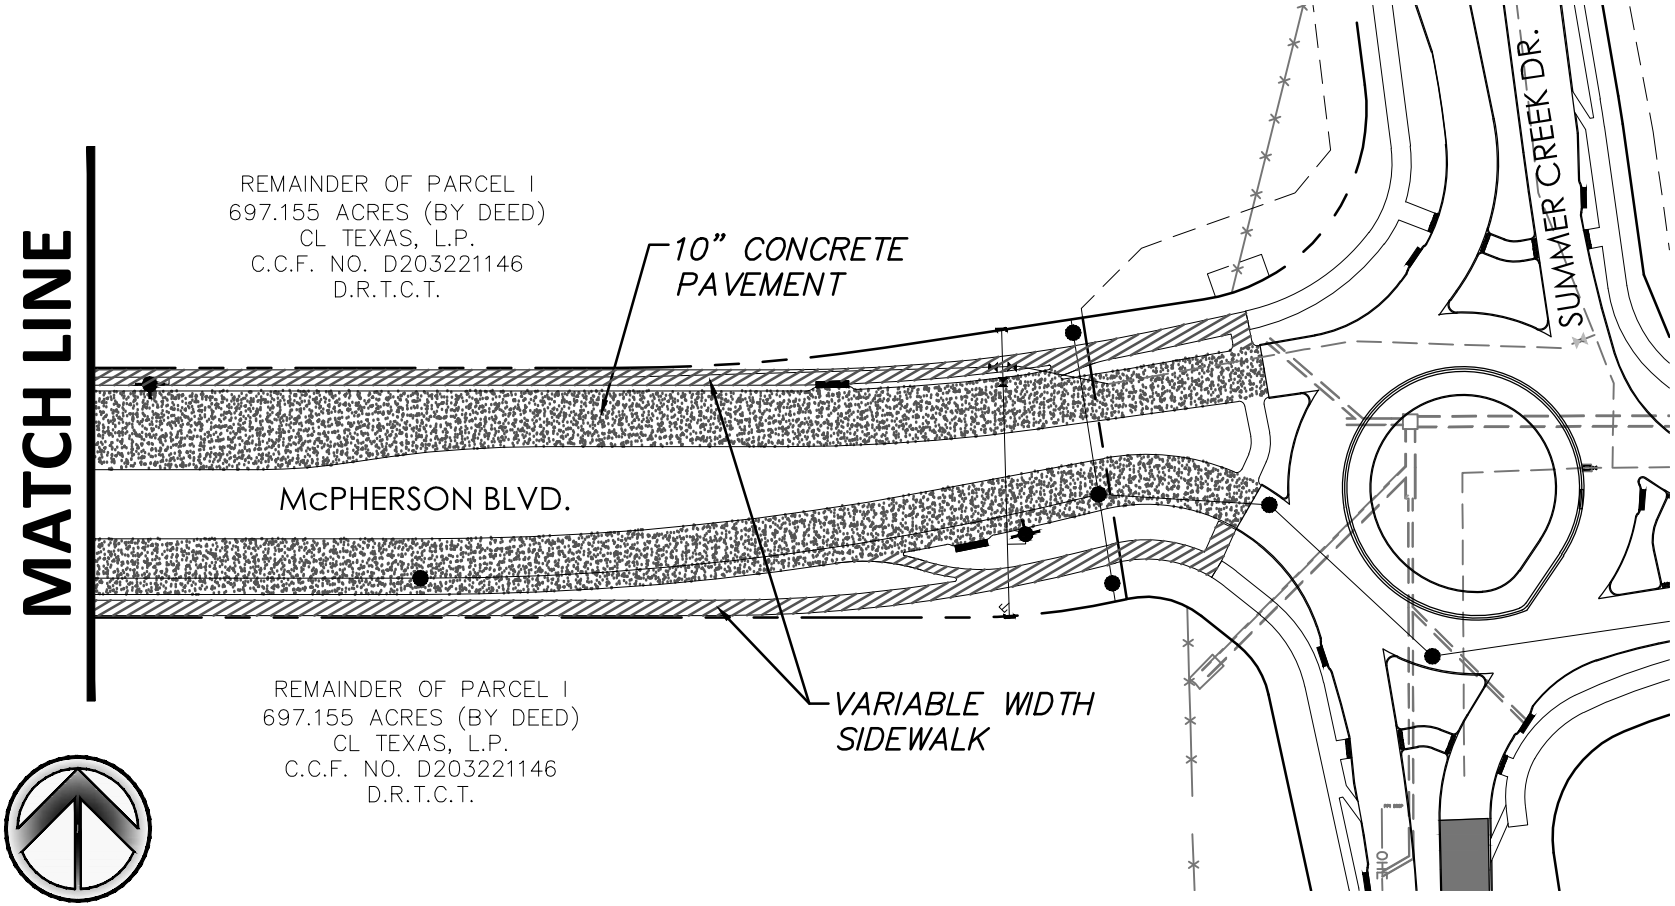

0 100 200

SCALE: 1"= 100 ft.

LEGEND

10" CONCRETE PAVEMENT

SIDEWALK PAVEMENT

SHEET 2 OF 2

DUNAWAY
550 Bailey Avenue • Suite 400 • Fort Worth, Texas 76107
Tel: 817.335.1121 • Fax: 817.335.7437
(TX REG. F-1114)

EXHIBIT 'B'
PAVING EXHIBIT

McPherson Boulevard

From SH121T/Chisholm Trail to Summer Creek Dr.

DUNAWAY# 2007296.010

PLOTTED: Monday, November 28, 2011 AT 11:00 AM FILEPATH: G:\Production\MixedUse\2007\2007296\Engineering\10\Drawings\Exhibits\CFA Exhibits - PAVING & DRAINAGE\UNIT II-C CFA Exhibits - PVMT & DRAINAGE\

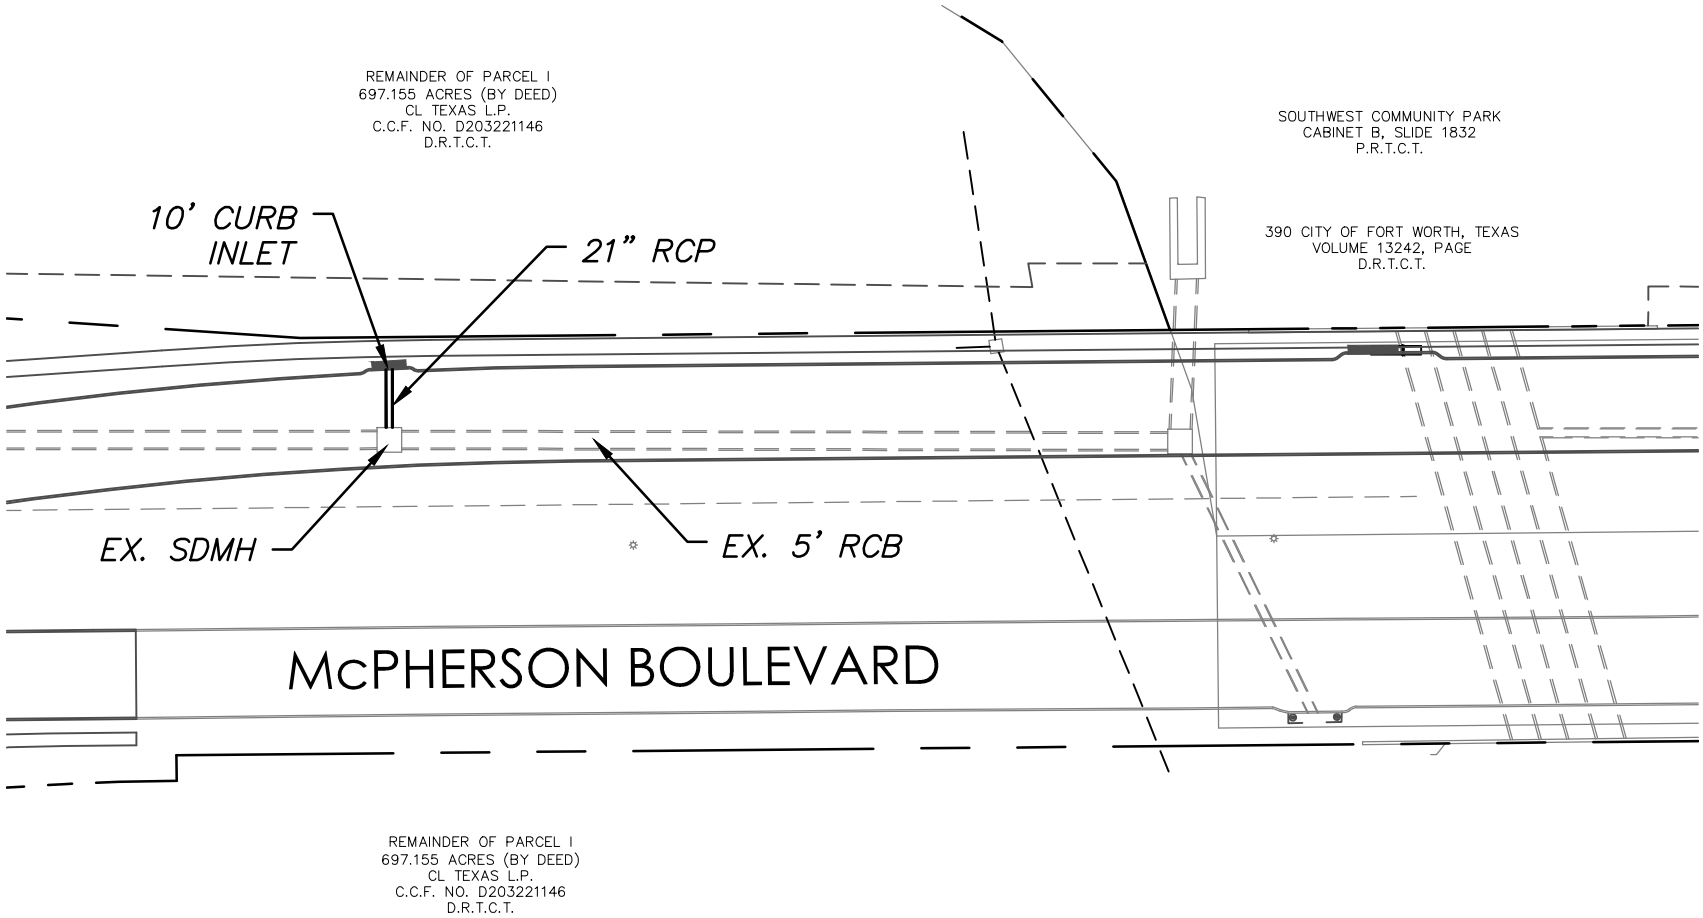

0 60 120

SCALE: 1"= 60 ft.

LEGEND

- PROPOSED STORM DRAIN PIPE
- EXISTING STORM DRAIN PIPE
- CURB INLET

DUNAWAY
550 Bailey Avenue • Suite 400 • Fort Worth, Texas 76107
Tel: 817.335.1121 • Fax: 817.335.7437
(TX REG. F-1114)

EXHIBIT 'B1'
STORM DRAIN EXHIBIT

McPherson Boulevard

From SH121T/Chisholm Trail to Summer Creek Dr.

DUNAWAY# 2008042

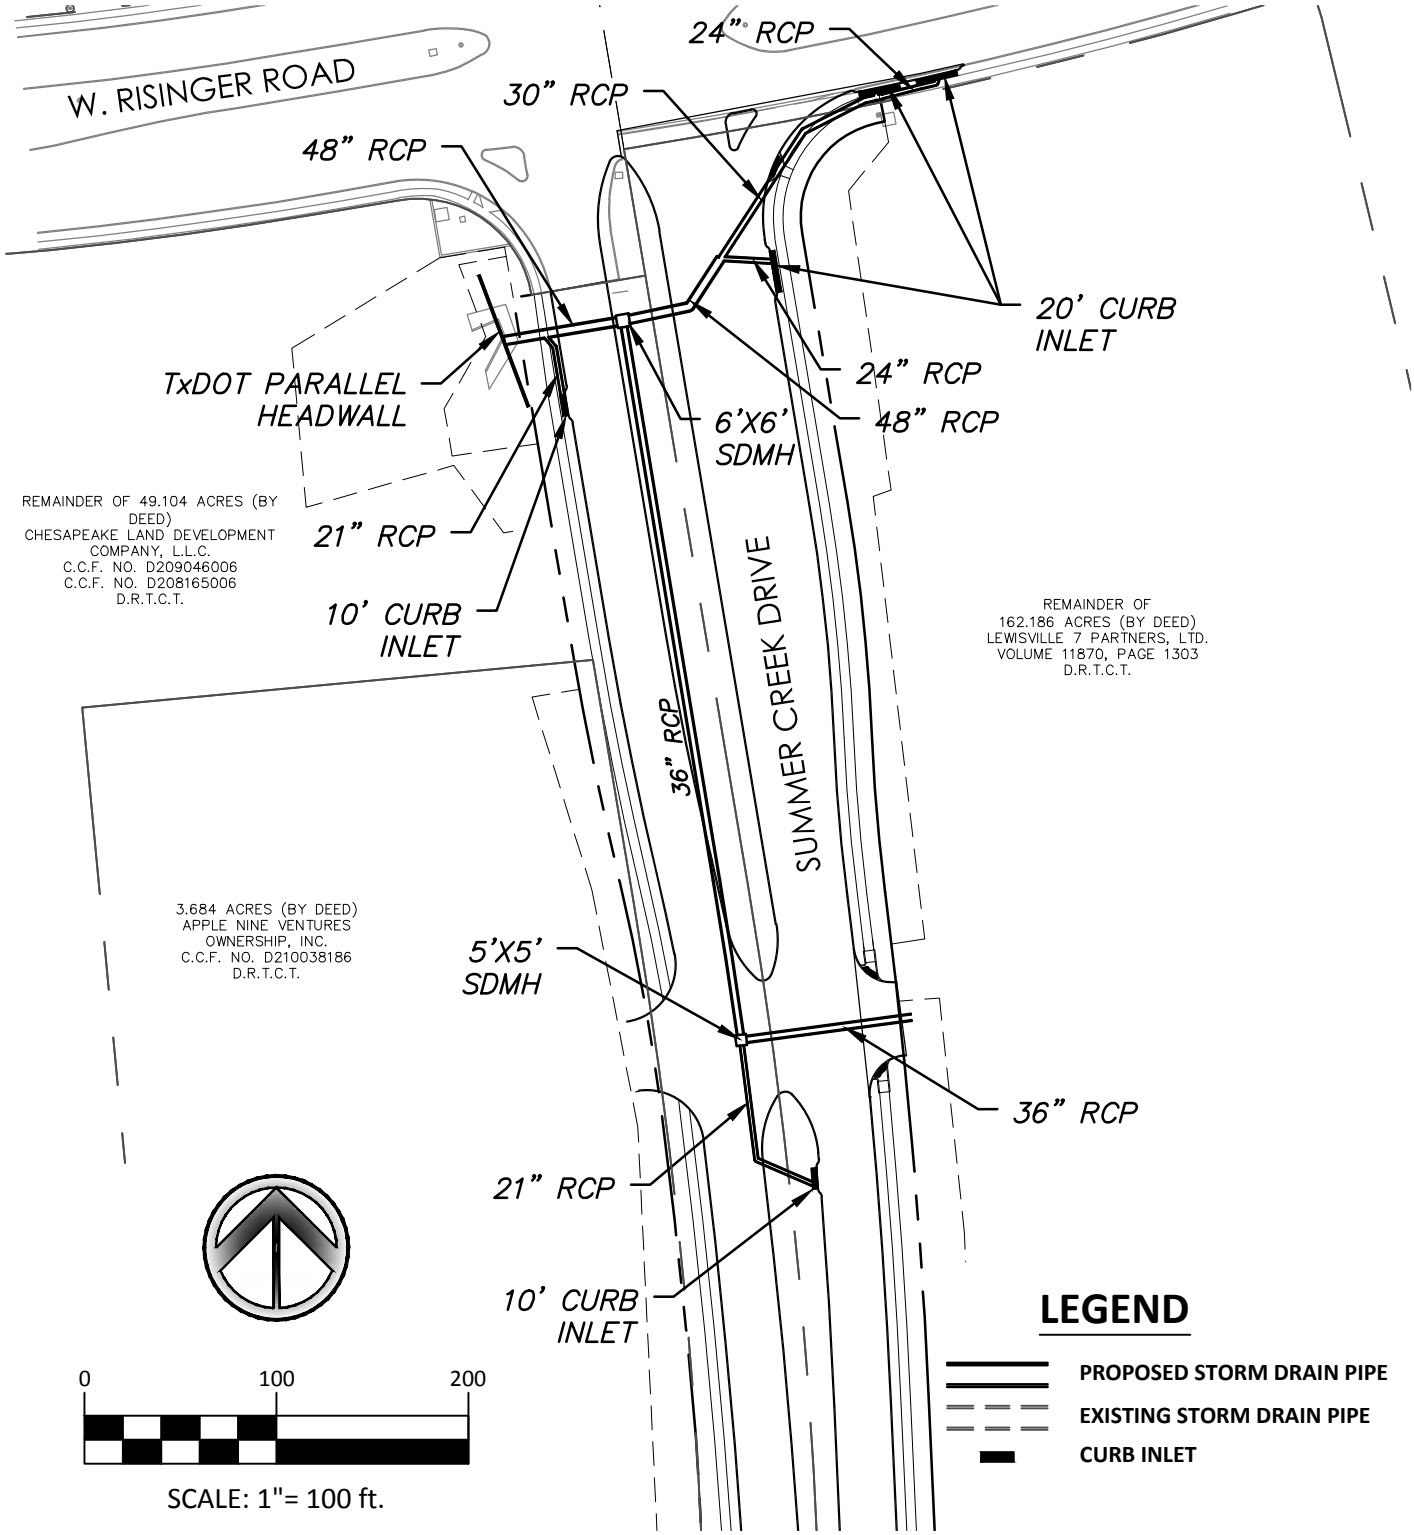

SHEET 1 OF 5

DUNAWAY# 2008042

DUNAWAY
550 Bailey Avenue • Suite 400 • Fort Worth, Texas 76107
Tel: 817.335.1121 • Fax: 817.335.7437
TX REG. F-1114

EXHIBIT 'B1'
STORM DRAIN EXHIBIT

Summer Creek Drive
From McPherson Blvd. to Summer Park Dr.

PLOTTED: Monday, November 28, 2011 AT 10:54 AM FILEPATH: G:\Production\MixedUse\2007\2007296\Engineering\10\Drawings\Exhibits\CFA Exhibits - PAVING & DRAINAGE\UNIT II-B CFA Exhibits - PVMT & DRAINAGE\UNIT II-B CFA Exhibit 'B1' - STORM DRAIN.dwg

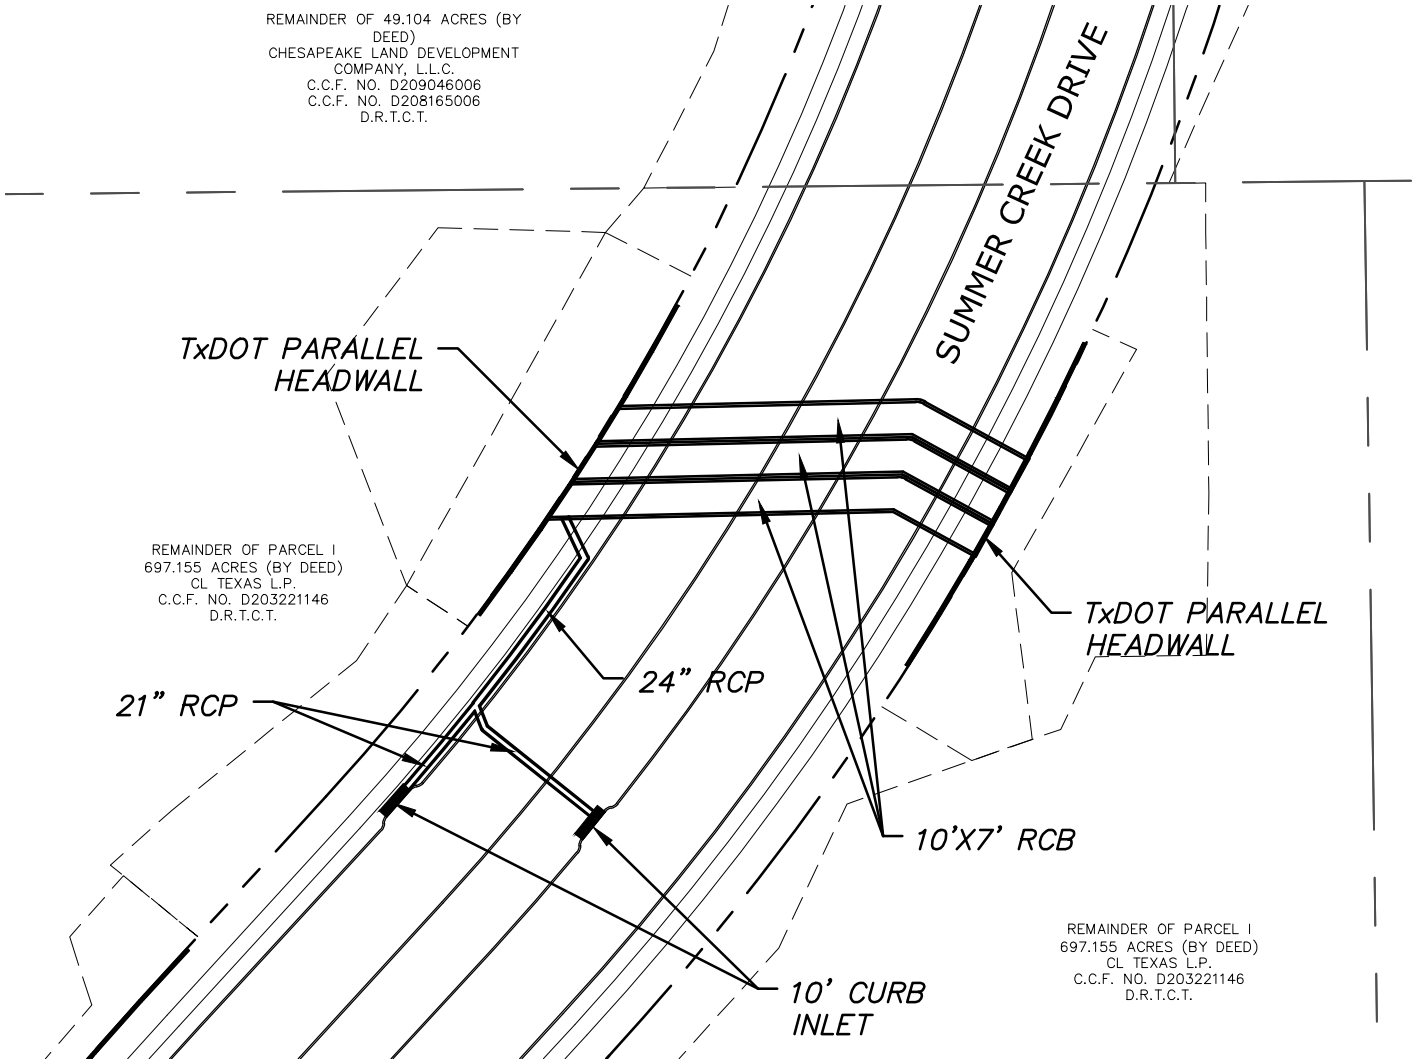

SCALE: 1"= 60 ft.

LEGEND

- PROPOSED STORM DRAIN PIPE
- EXISTING STORM DRAIN PIPE
- CURB INLET

SHEET 2 OF 5

DUNAWAY# 2008042

DUNAWAY
550 Bailey Avenue • Suite 400 • Fort Worth, Texas 76107
Tel: 817.335.1121 • Fax: 817.335.7437
TX REG. F-1114

EXHIBIT 'B1'
STORM DRAIN EXHIBIT

Summer Creek Drive
From McPherson Blvd. to Summer Park Dr.

PLOTTED: Monday, November 28, 2011 AT 10:54 AM FILEPATH: G:\Production\MixedUse\2007\2007296\Engineering\10\Drawings\Exhibits\CFA Exhibits - PAVING & DRAINAGE\UNIT II-B CFA Exhibits - PVMT & DRAINAGE\UNIT II-B CFA Exhibit 'B1' - STORM DRAIN.dwg

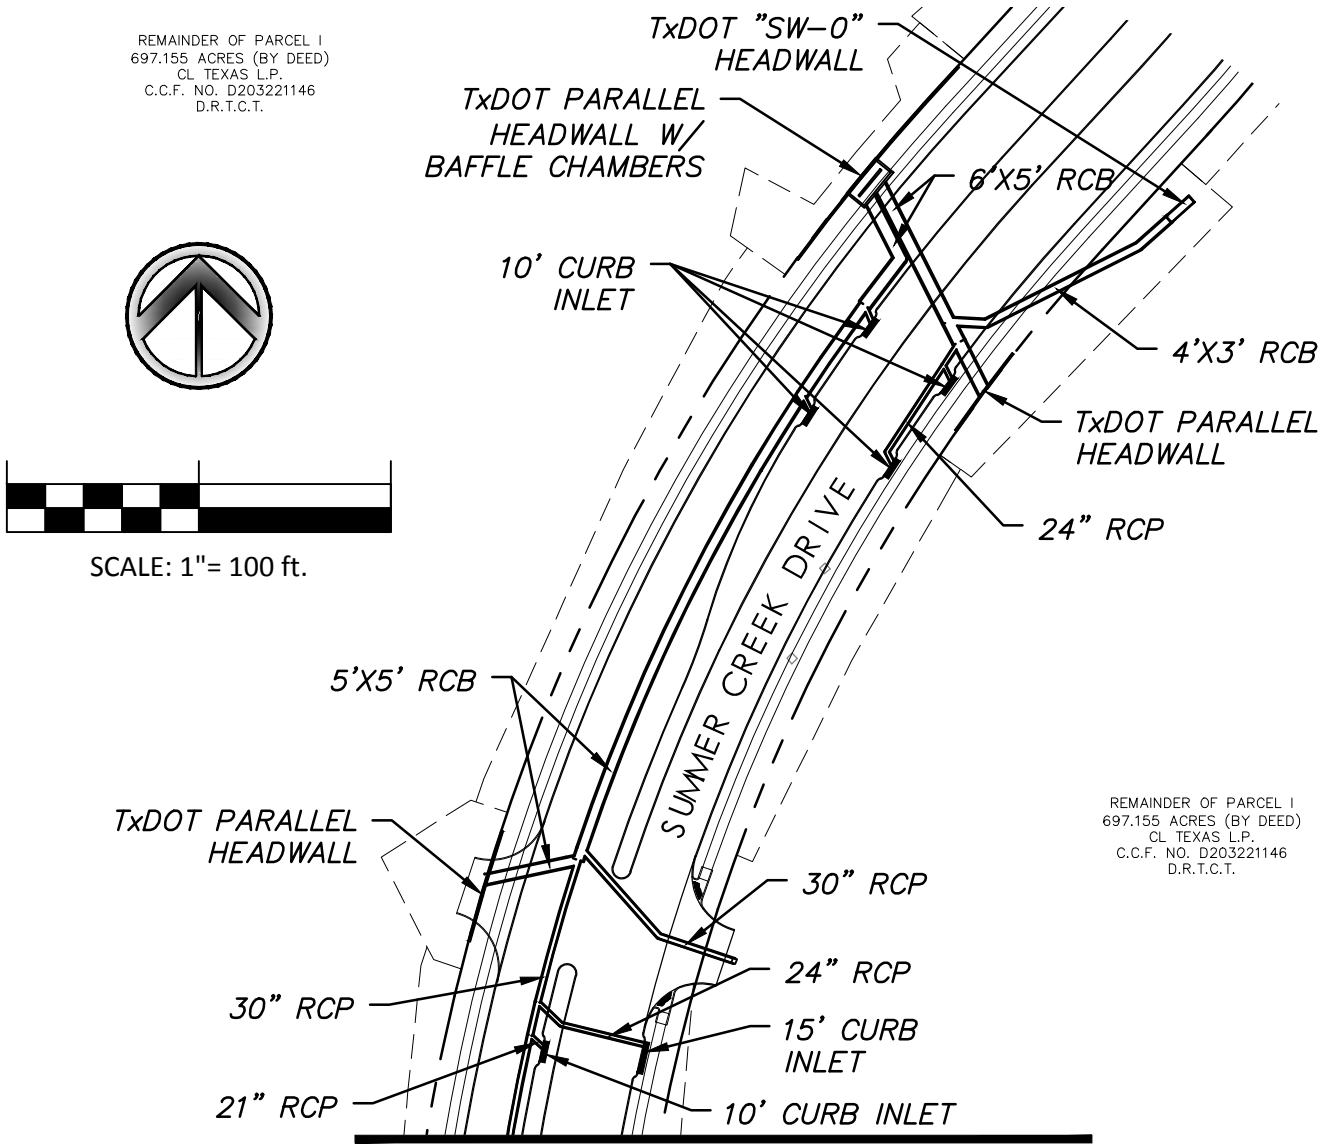

MATCH LINE SHT. 4

LEGEND

- PROPOSED STORM DRAIN PIPE
- EXISTING STORM DRAIN PIPE
- CURB INLET

SHEET 3 OF 5

DUNAWAY# 2008042

DUNAWAY
550 Bailey Avenue • Suite 400 • Fort Worth, Texas 76107
Tel: 817.335.1121 • Fax: 817.335.7437
TX REG. F-1114

EXHIBIT 'B1'
STORM DRAIN EXHIBIT

Summer Creek Drive
From McPherson Blvd. to Summer Park Dr.

PLOTTED: Monday, November 28, 2011 AT 10:55 AM FILEPATH: G:\Production\MixedUse\2007\2007296\Engineering\10\Drawings\Exhibits\CFA Exhibits - PAVING & DRAINAGE\UNIT II-B CFA Exhibits - PVMT & DRAINAGE\UNIT II-B CFA Exhibit 'B1' - STORM DRAIN.dwg

MATCH LINE SHT. 3

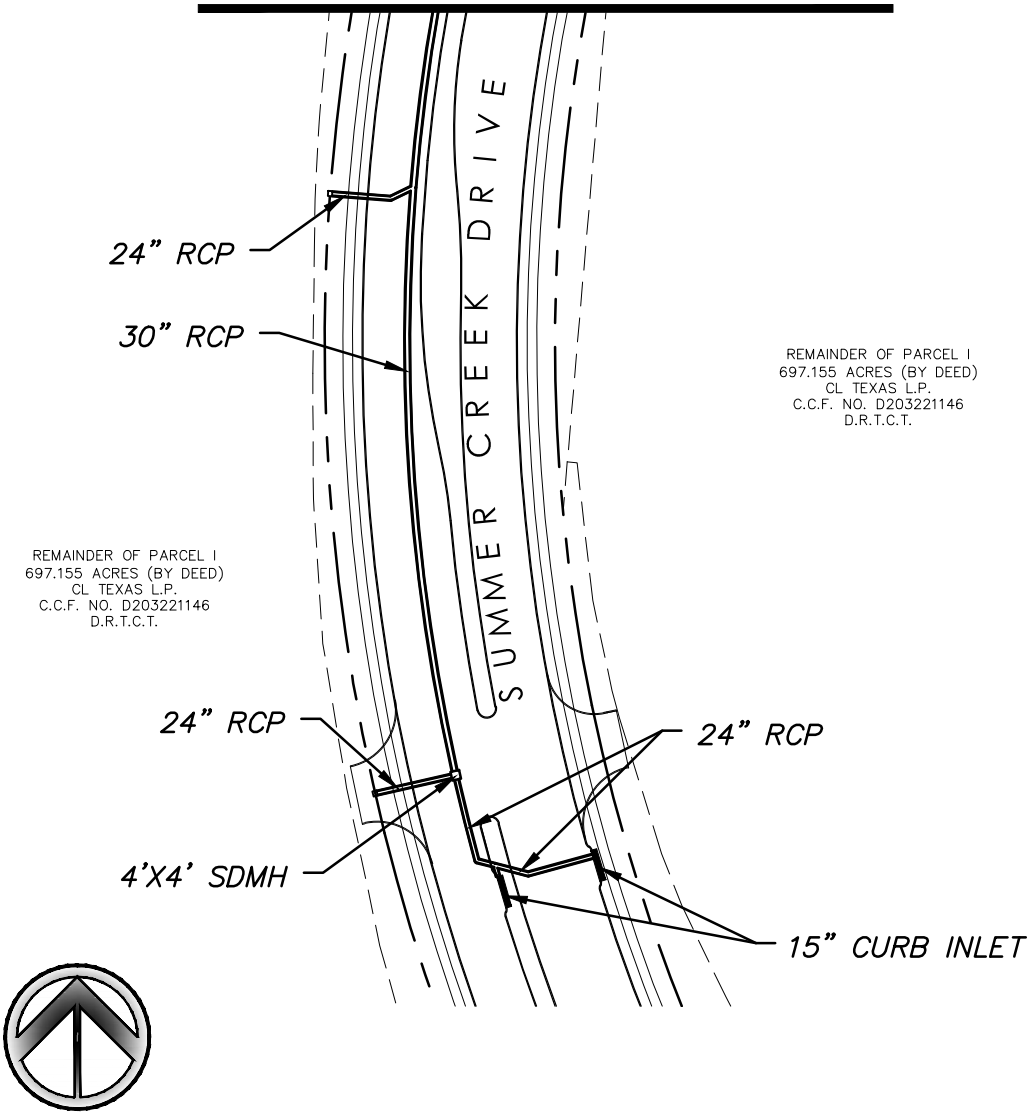

0 100 200

SCALE: 1"= 100 ft.

LEGEND

- PROPOSED STORM DRAIN PIPE
- EXISTING STORM DRAIN PIPE
- CURB INLET

SHEET 4 OF 5

DUNAWAY# 2008042

DUNAWAY
550 Bailey Avenue • Suite 400 • Fort Worth, Texas 76107
Tel: 817.335.1121 • Fax: 817.335.7437
TX REG. F-1114

EXHIBIT 'B1'
STORM DRAIN EXHIBIT

Summer Creek Drive
From McPherson Blvd. to Summer Park Dr.

PLOTTED: Monday, November 28, 2011 AT 10:56 AM FILEPATH: G:\Production\MixedUse\2007\2007296\Engineering\10\Drawings\Exhibits\CFA Exhibits - PAVING & DRAINAGE\UNIT II-B CFA Exhibits - PVMT & DRAINAGE\UNIT II-B CFA Exhibit 'B1' - STORM DRAIN.dwg

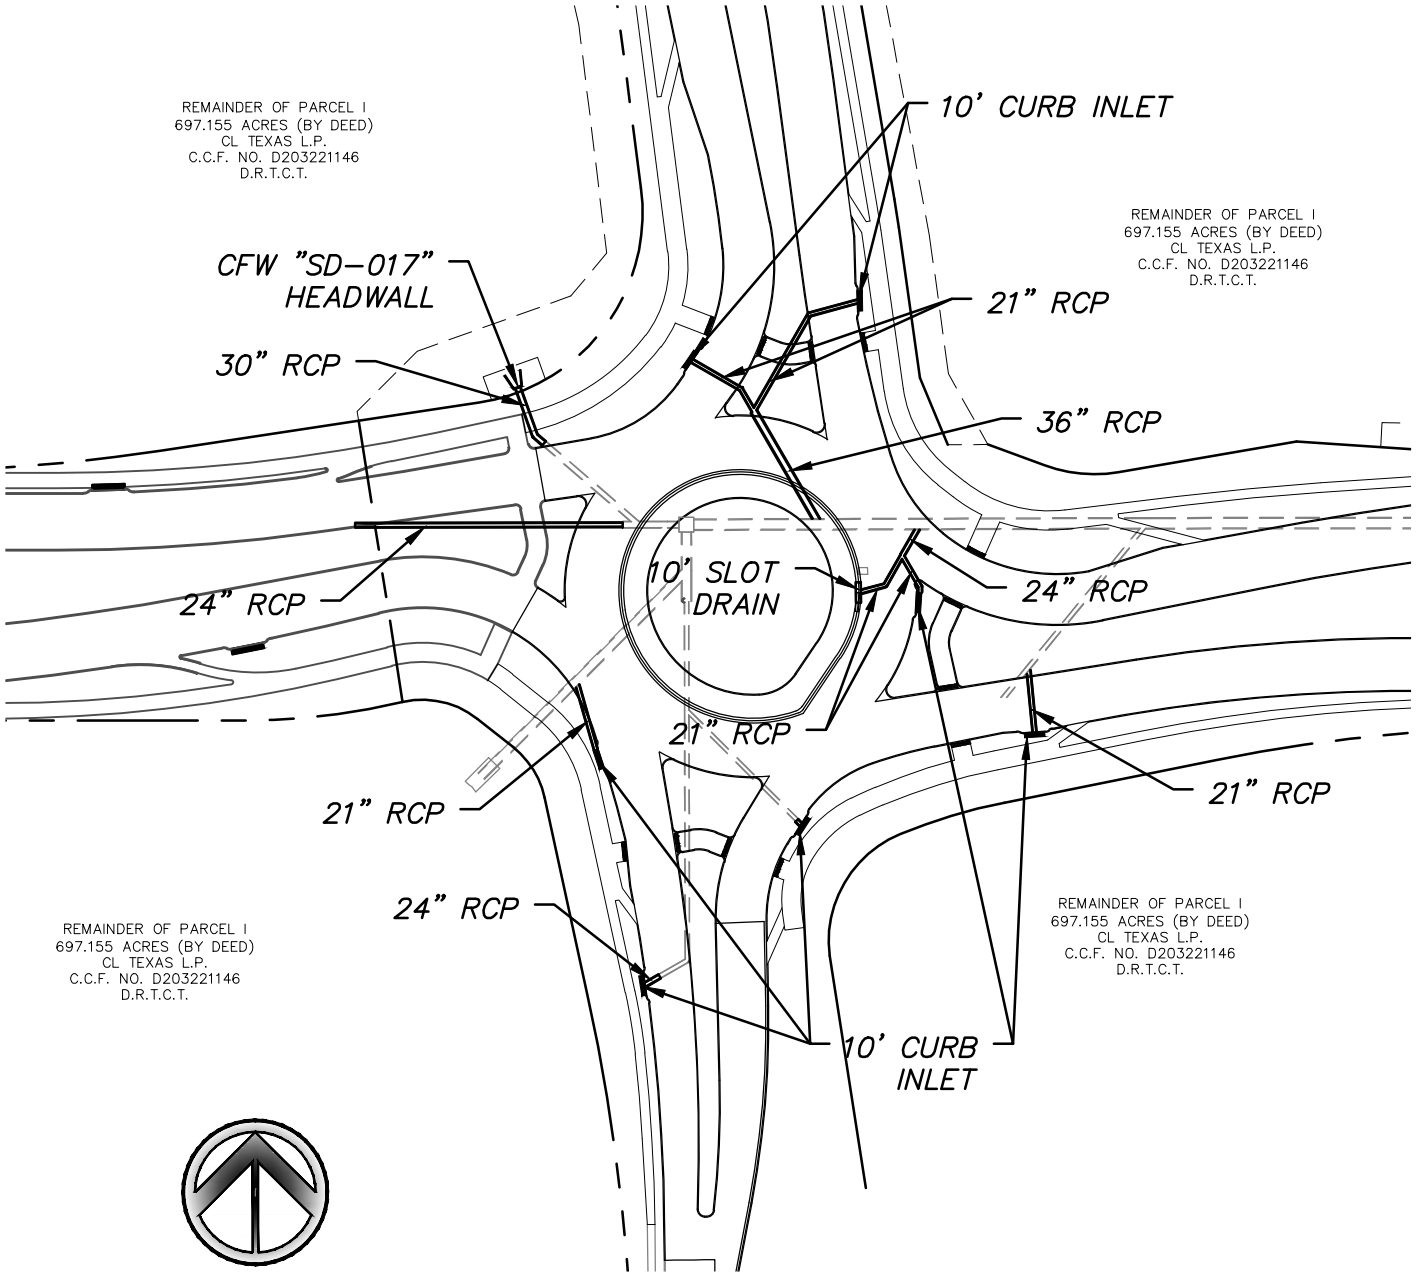

0 100 200

SCALE: 1"= 100 ft.

LEGEND

- PROPOSED STORM DRAIN PIPE
- EXISTING STORM DRAIN PIPE
- CURB INLET

SHEET 5 OF 5

DUNAWAY# 2008042

DUNAWAY
550 Bailey Avenue • Suite 400 • Fort Worth, Texas 76107
Tel: 817.335.1121 • Fax: 817.335.7437
TX REG. F-1114

EXHIBIT 'B1'
STORM DRAIN EXHIBIT

Summer Creek Drive
From McPherson Blvd. to Summer Park Dr.

PLOTTED: Monday, November 28, 2011 AT 10:56 AM FILEPATH: G:\Production\MixedUse\2007\2007296\Engineering\10\Drawings\Exhibits\CFA Exhibits - PAVING & DRAINAGE\UNIT II-B CFA Exhibits - PVMT & DRAINAGE\UNIT II-B CFA Exhibit 'B1' - STORM DRAIN.dwg

PLOTTED: Monday, November 28, 2011 AT 11:01 AM FILEPATH: G:\Production\MixedUse\2007\2007296\Engineering\10\Drawings\Exhibits\CFA Exhibits - PAVING & DRAINAGE\UNIT IV CFA Exhibits - PVMT & DRAINAGEU

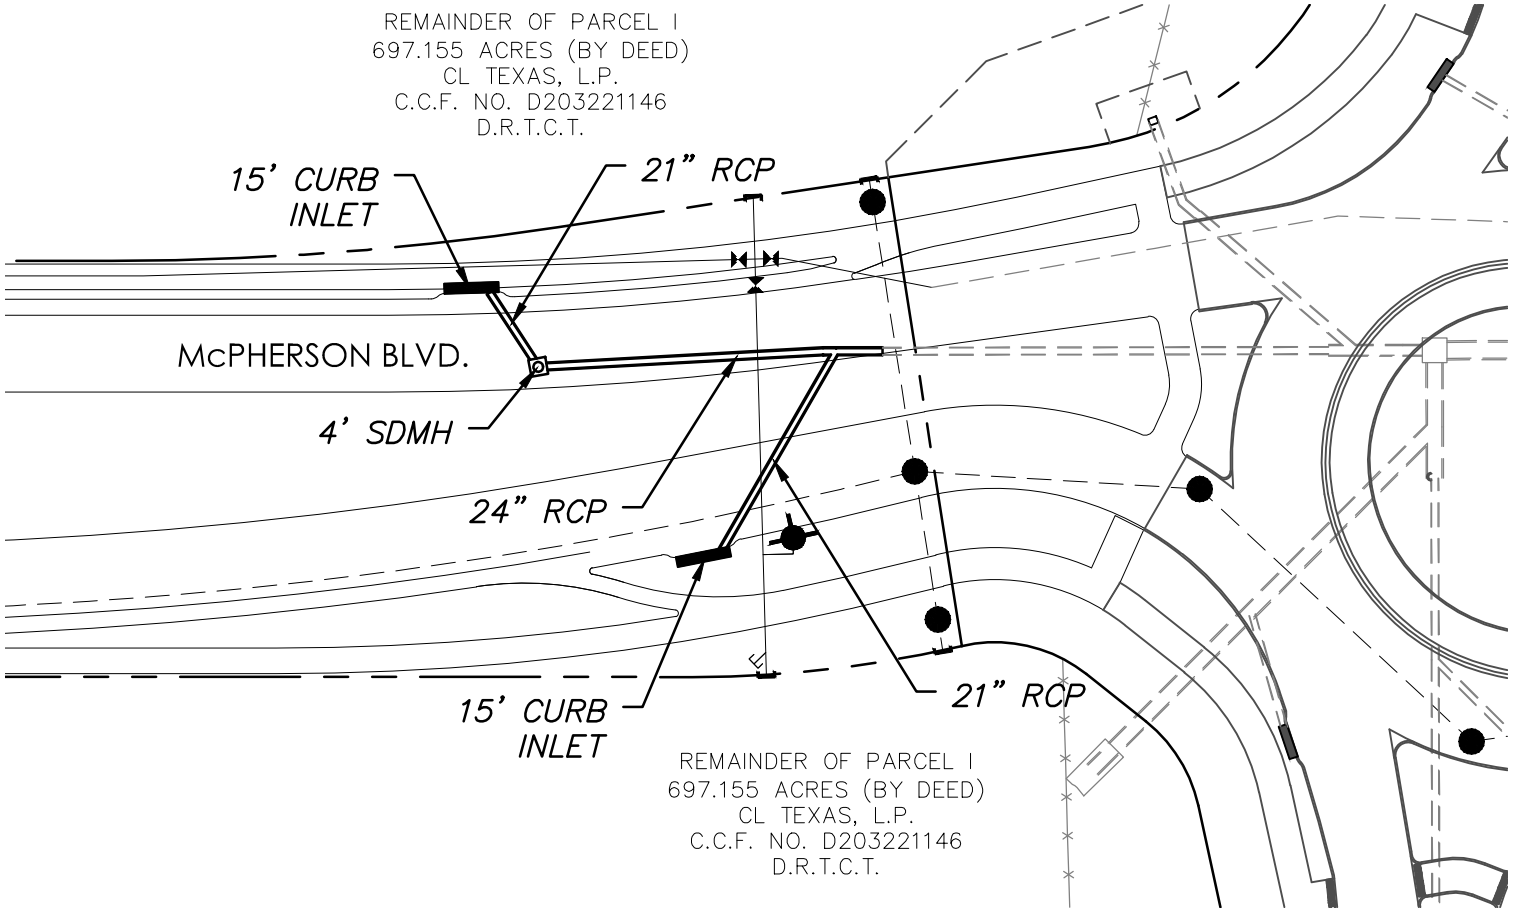

0 60 120

SCALE: 1"= 60 ft.

LEGEND

- PROPOSED STORM DRAIN PIPE
- EXISTING STORM DRAIN PIPE
- CURB INLET

DUNAWAY
550 Bailey Avenue • Suite 400 • Fort Worth, Texas 76107
Tel: 817.335.1121 • Fax: 817.335.7437
(TX REG. F-1114)

EXHIBIT 'B1'
STORM DRAIN EXHIBIT

McPherson Boulevard

From SH121T/Chisholm Trail to Summer Creek Dr.

DUNAWAY# 2007296.010

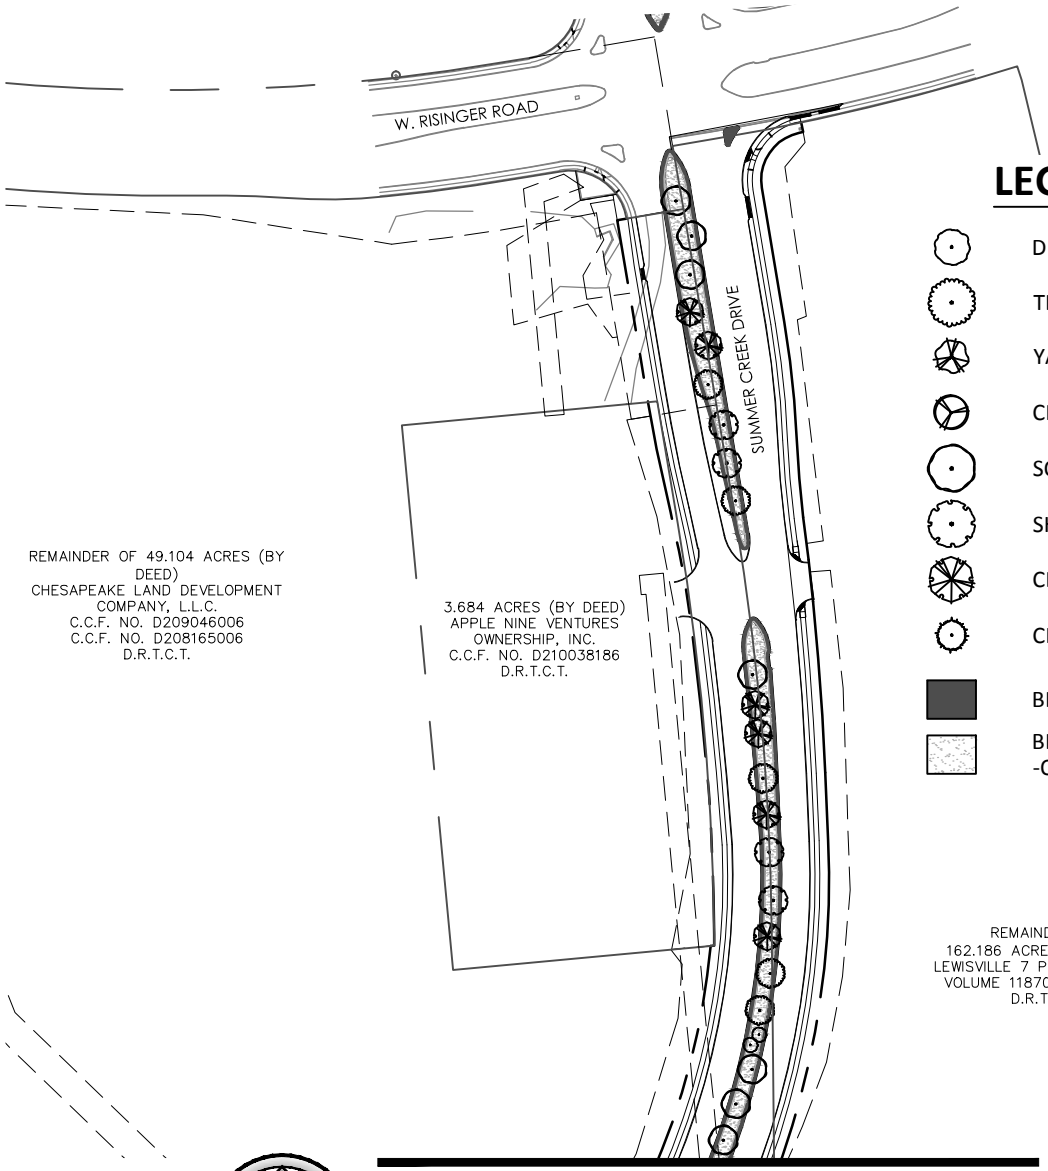

LEGEND

- DESERT WILLOW
- TEXAS ASH
- YAUPON HOLLY
- CRAPE MYRTLE
- SOUTHERN LIVE OAK
- SHUMARDI RED OAK
- CEDAR ELM
- CHASTE TREE
- BERMUDA SOD
- BERMUDA SOD HYDROMULCH -OVERSEED WITH WILDFLOWER MIX

MATCH LINE

0 200 400

SCALE: 1"= 200 ft.

SHEET 1 OF 3

DUNAWAY# 2008042

DUNAWAY
550 Bailey Avenue • Suite 400 • Fort Worth, Texas 76107
Tel: 817.335.1121 • Fax: 817.335.7437
(TX REG. F-1114)

EXHIBIT 'B2'
MEDIAN LANDSCAPING EXHIBIT

Summer Creek Drive
From McPherson Blvd. to Summer Park Dr.

PLOTTED: Monday, November 28, 2011 AT 10:57 AM FILEPATH: G:\Production\MixedUse\2007\2007296\Engineering\10\Drawings\Exhibits\CFA Exhibits - PAVING & DRAINAGE\UNIT II-B CFA Exhibits - PVMT & DRAINAGE\UNIT II-B CFA Exhibit 'B2' - MEDIAN LS.dwg

MATCH LINE

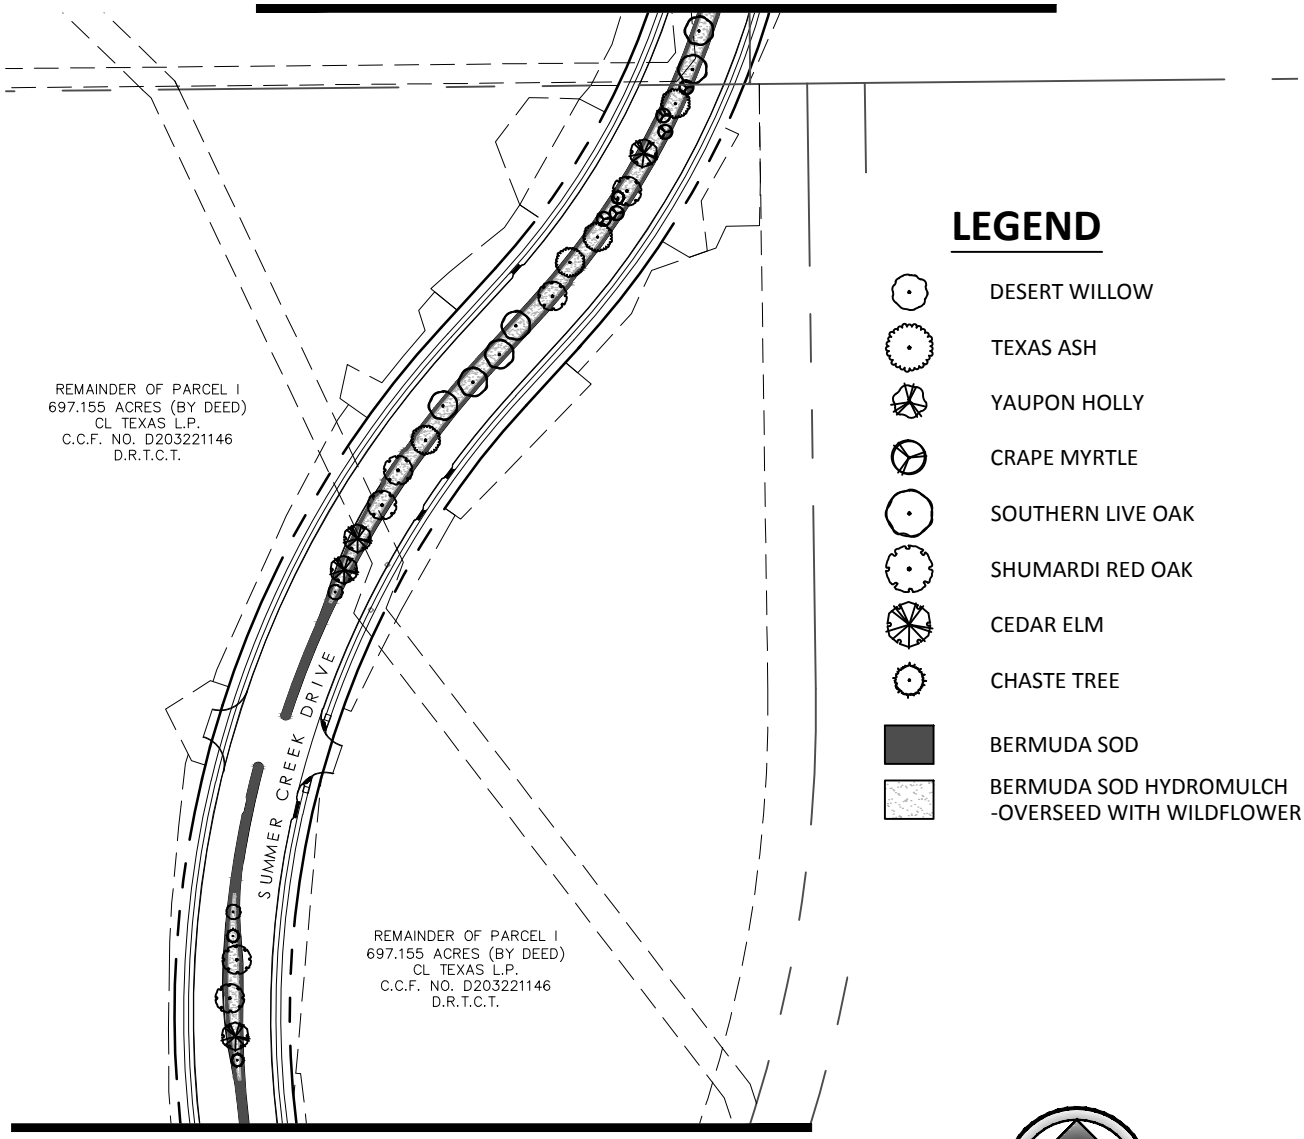

LEGEND

- DESERT WILLOW
- TEXAS ASH
- YAUPON HOLLY
- CRAPE MYRTLE
- SOUTHERN LIVE OAK
- SHUMARDI RED OAK
- CEDAR ELM
- CHASTE TREE
- BERMUDA SOD
- BERMUDA SOD HYDROMULCH -OVERSEED WITH WILDFLOWER MIX

MATCH LINE

0 200 400

SCALE: 1"= 200 ft.

SHEET 2 OF 3

DUNAWAY# 2008042

DUNAWAY
550 Bailey Avenue • Suite 400 • Fort Worth, Texas 76107
Tel: 817.335.1121 • Fax: 817.335.7437
(TX REG. F-1114)

EXHIBIT 'B2'
MEDIAN LANDSCAPING EXHIBIT

Summer Creek Drive
From McPherson Blvd. to Summer Park Dr.

PLOTTED: Monday, November 28, 2011 AT 10:57 AM FILEPATH: G:\Production\MixedUse\2007\2007296\Engineering\10\Drawings\Exhibits\CFA Exhibits - PAVING & DRAINAGE\UNIT II-B CFA Exhibits - PVMT & DRAINAGE\UNIT II-B CFA Exhibit 'B2' - MEDIAN LS.dwg

MATCH LINE

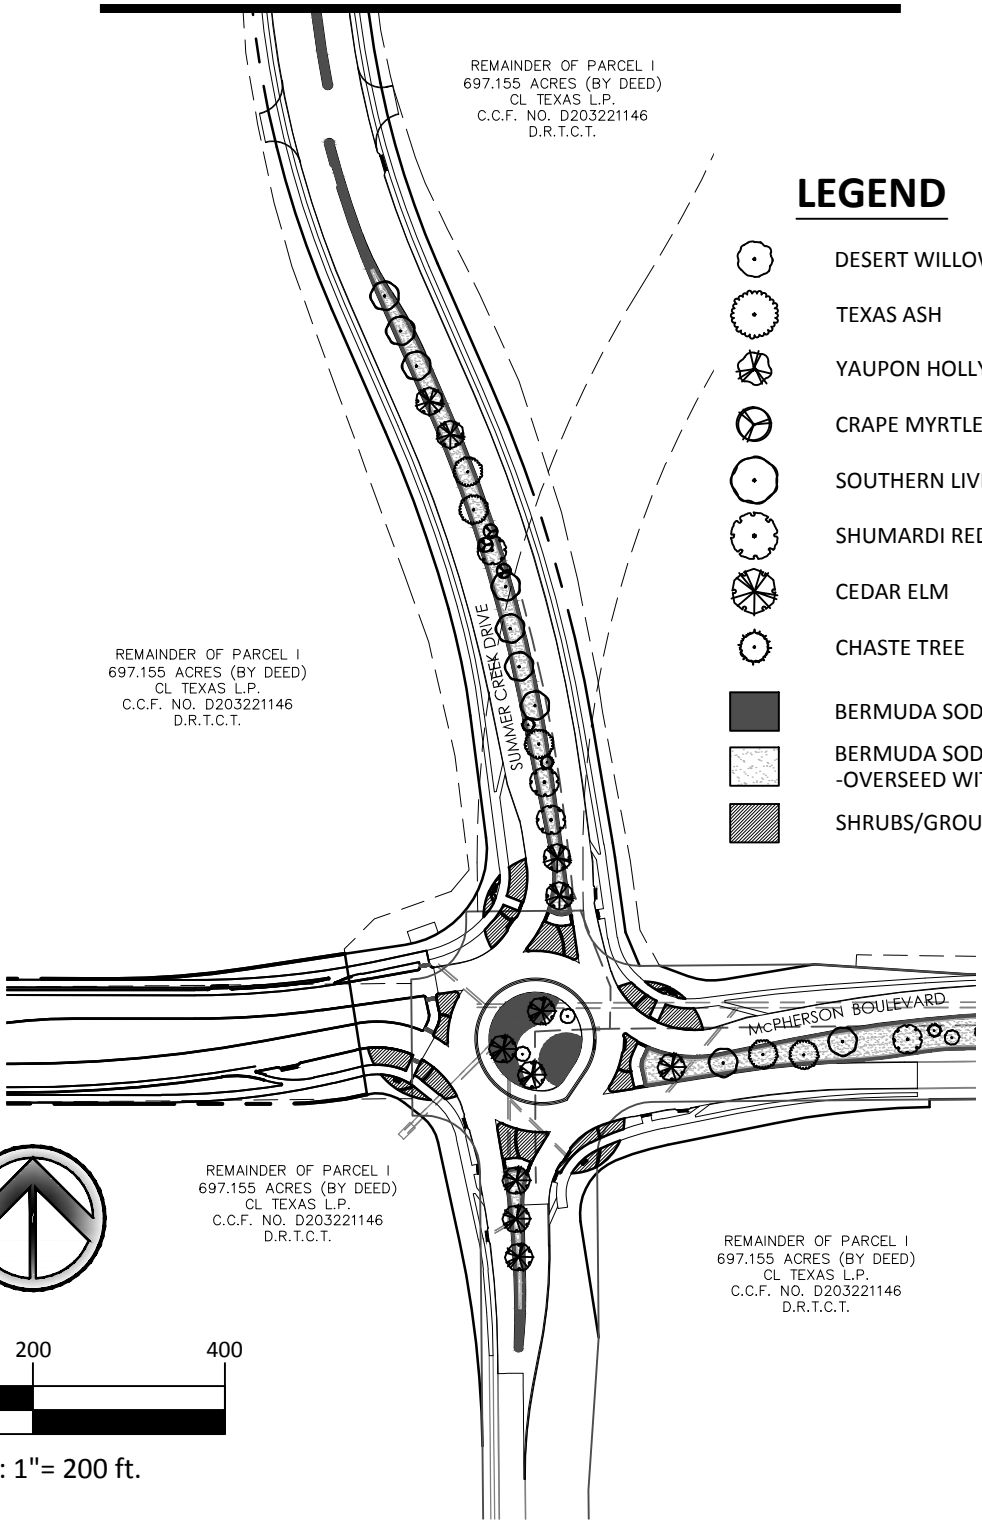

LEGEND

- DESERT WILLOW
- TEXAS ASH
- YAUPON HOLLY
- CRAPE MYRTLE
- SOUTHERN LIVE OAK
- SHUMARDI RED OAK
- CEDAR ELM
- CHASTE TREE
- BERMUDA SOD
- BERMUDA SOD HYDROMULCH -OVERSEED WITH WILDFLOWER MIX
- SHRUBS/GROUNDCOVER

0 200 400

SCALE: 1"= 200 ft.

SHEET 3 OF 3

DUNAWAY# 2008042

DUNAWAY
550 Bailey Avenue • Suite 400 • Fort Worth, Texas 76107
Tel: 817.335.1121 • Fax: 817.335.7437
TX REG. F-1114

EXHIBIT 'B2'
MEDIAN LANDSCAPING EXHIBIT

Summer Creek Drive
From McPherson Blvd. to Summer Park Dr.

PLOTTED: Friday, March 09, 2012 AT 11:50 AM FILEPATH: G:\Production\MixedUse\2007\200729\6\Engineering\10\Drawings\Exhibits\CFA Exhibits - PAVING & DRAINAGE\UNIT II-B CFA Exhibits - PVMT & DRAINAGE\UNIT II-B CFA Exhibit 'B2' - MEDIAN LS.dwg

PLOTTED: Monday, November 28, 2011 AT 10:59 AM FILEPATH: G:\Production\MixedUse\2007\2007296\Engineering\10\Drawings\Exhibits\CFA Exhibits - PAVING & DRAINAGE\UNIT II-C CFA Exhibits - PVMT & DRAINAGE\

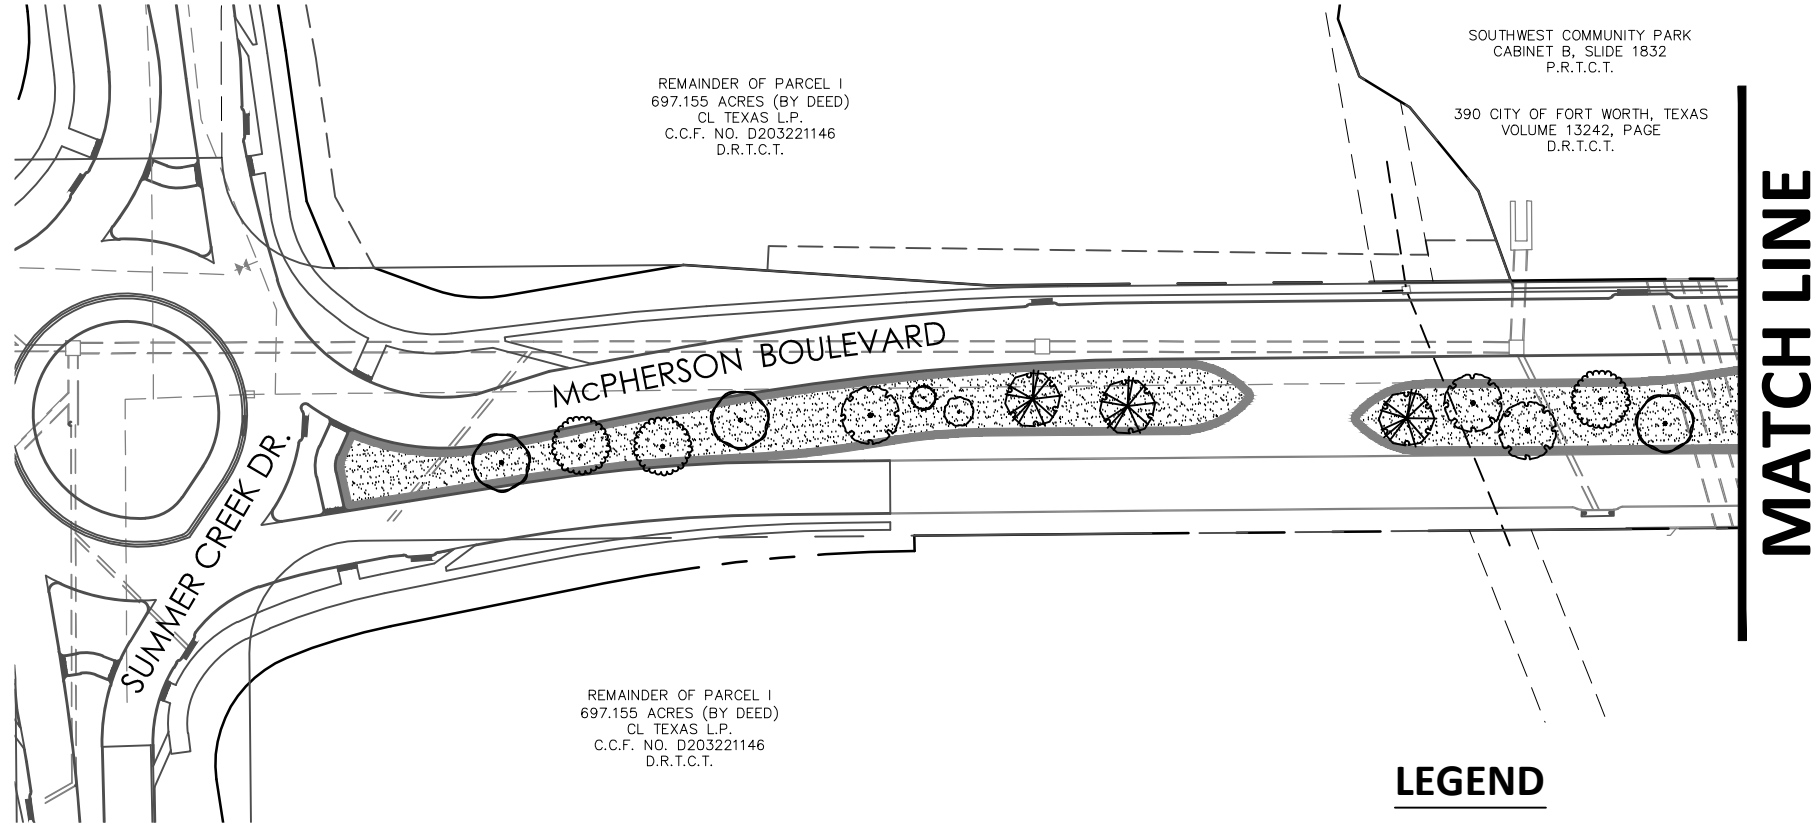

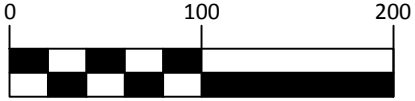

SCALE: 1"= 100 ft.

LEGEND

- DESERT WILLOW
- TEXAS ASH
- YAUPON HOLLY
- CRAPE MYRTLE
- SOUTHERN LIVE OAK
- SHUMARDI RED OAK
- CEDAR ELM
- CHASTE TREE
- BERMUDA SOD
- BERMUDA SOD HYDROMULCH -OVERSEED WITH WILDFLOWER MIX

SHEET 1 OF 3

DUNAWAY# 2008042

DUNAWAY
550 Bailey Avenue • Suite 400 • Fort Worth, Texas 76107
Tel: 817.335.1121 • Fax: 817.335.7437
(TX REG. F-1114)

EXHIBIT 'B2'
MEDIAN LANDSCAPING EXHIBIT

McPherson Boulevard

From SH121T/Chisholm Trail to Summer Creek Dr.

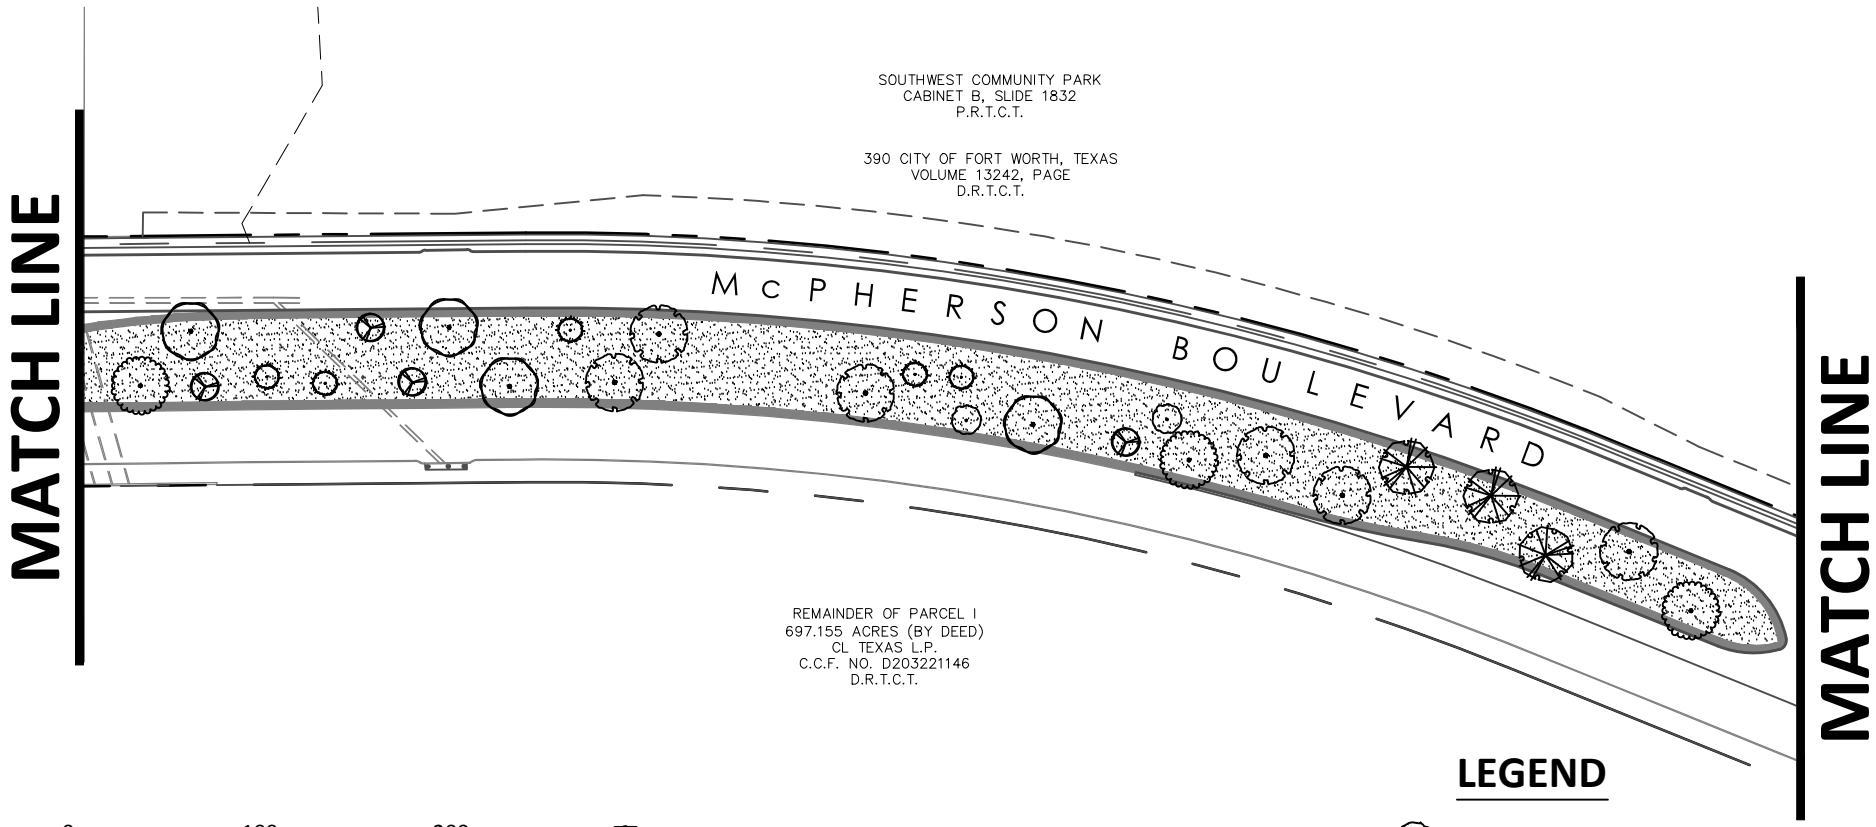

0 100 200

SCALE: 1"= 100 ft.

LEGEND

- DESERT WILLOW
- TEXAS ASH
- YAUPON HOLLY
- CRAPE MYRTLE
- SOUTHERN LIVE OAK
- SHUMARDI RED OAK
- CEDAR ELM
- CHASTE TREE
- BERMUDA SOD
- BERMUDA SOD HYDROMULCH -OVERSEED WITH WILDFLOWER MIX

SHEET 2 OF 3

DUNAWAY# 2008042

DUNAWAY
550 Bailey Avenue • Suite 400 • Fort Worth, Texas 76107
Tel: 817.335.1121 • Fax: 817.335.7437
(TX REG. F-1114)

EXHIBIT 'B2'
MEDIAN LANDSCAPING EXHIBIT

McPherson Boulevard

From SH121T/Chisholm Trail to Summer Creek Dr.

PLOTTED: Monday, November 28, 2011 AT 10:59 AM FILEPATH: G:\Production\MixedUse\2007\2007296\Engineering\10\Drawings\Exhibits\CFA Exhibits - PAVING & DRAINAGE\UNIT II-C CFA Exhibits - PVMT & DRAINAGE\

PLOTTED: Monday, November 28, 2011 AT 10:59 AM FILEPATH: G:\Production\MixedUse\2007\2007296\Engineering\10\Drawings\Exhibits\CFA Exhibits - PAVING & DRAINAGE\UNIT II-C CFA Exhibits - PVMT & DRAINAGE\

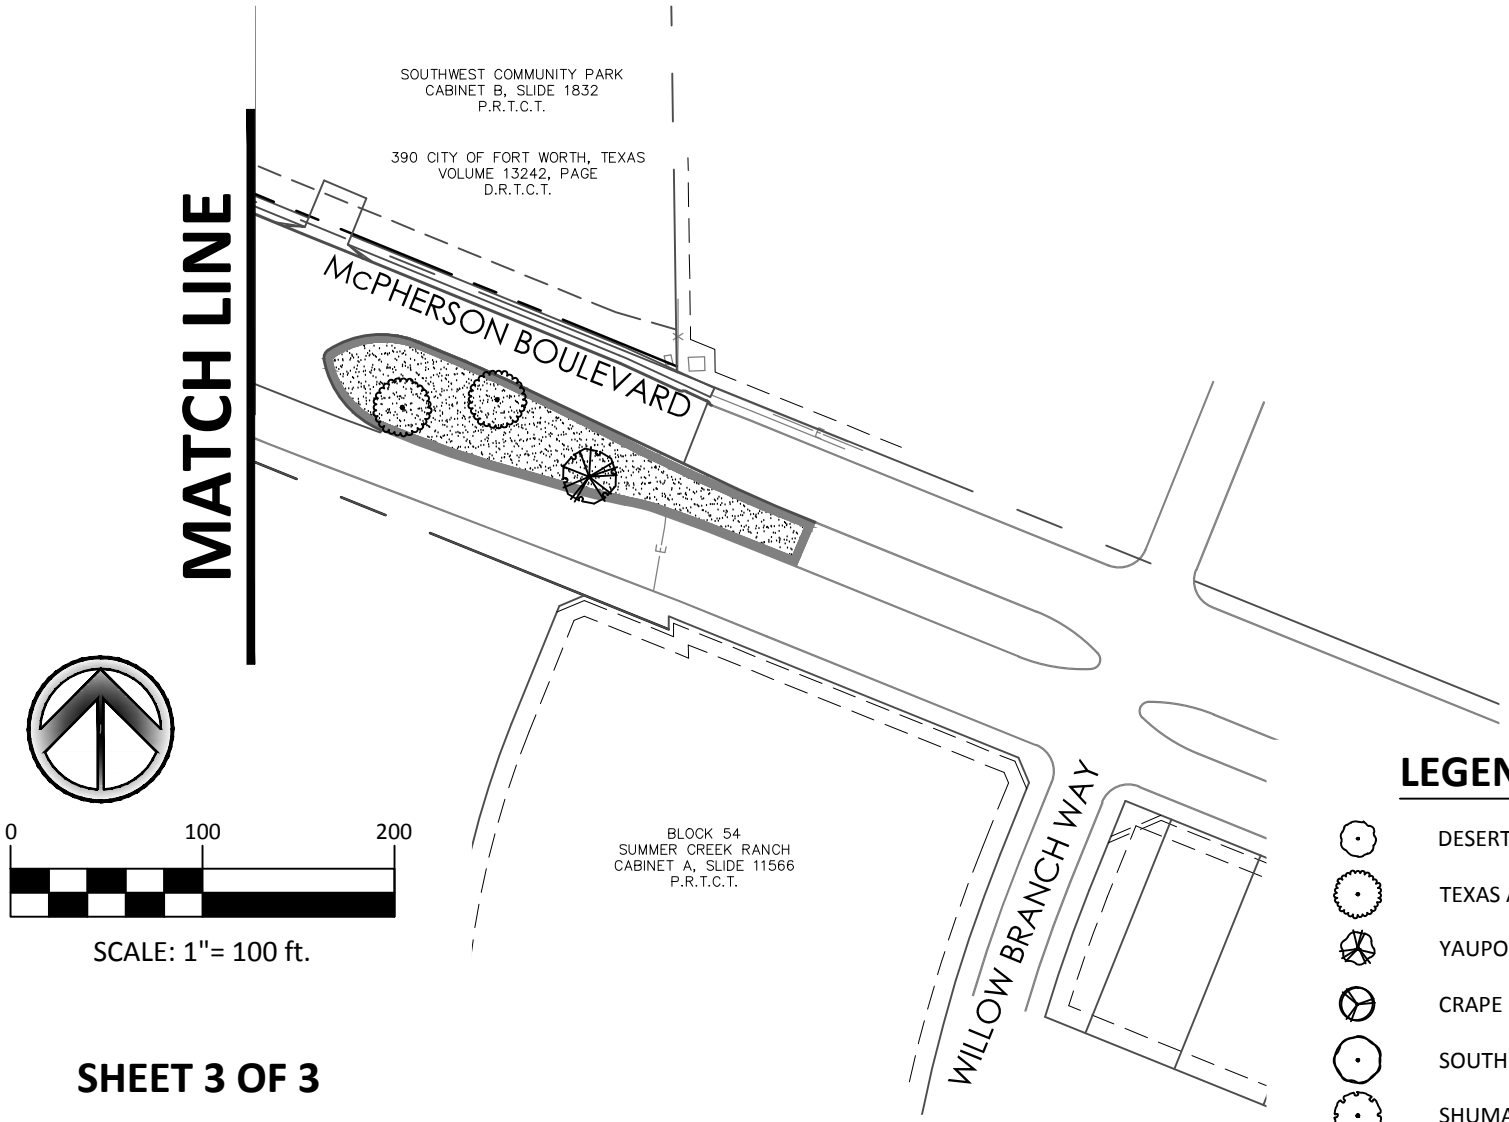

0 100 200

SCALE: 1"= 100 ft.

SHEET 3 OF 3

LEGEND

- DESERT WILLOW
- TEXAS ASH
- YAUPON HOLLY
- CRAPE MYRTLE
- SOUTHERN LIVE OAK
- SHUMARDI RED OAK
- CEDAR ELM
- CHASTE TREE
- BERMUDA SOD
- BERMUDA SOD HYDROMULCH -OVERSEED WITH WILDFLOWER MIX

DUNAWAY# 2008042

DUNAWAY
550 Bailey Avenue • Suite 400 • Fort Worth, Texas 76107
Tel: 817.335.1121 • Fax: 817.335.7437
(TX REG. F-1114)

EXHIBIT 'B2'
MEDIAN LANDSCAPING EXHIBIT

McPherson Boulevard

From SH121T/Chisholm Trail to Summer Creek Dr.

PLOTTED: Monday, November 28, 2011 AT 11:01 AM FILEPATH: G:\Production\MixedUse\2007\2007296\Engineering\10\Drawings\Exhibits\CFA Exhibits - PAVING & DRAINAGE\UNIT IV CFA Exhibits - PVMT & DRAINAGEU

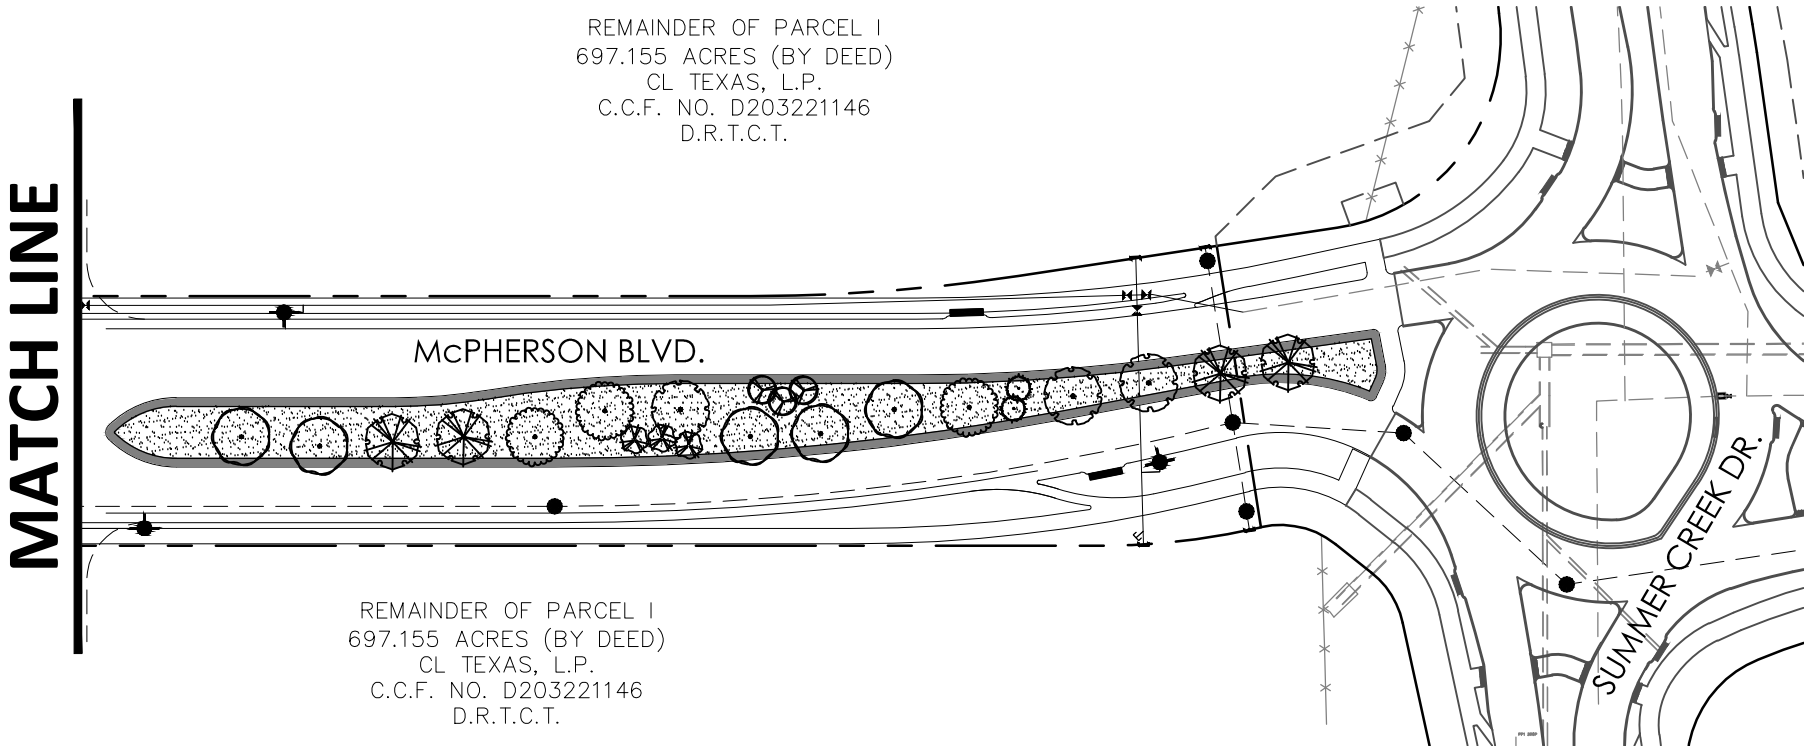

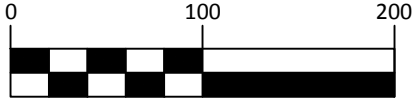

SCALE: 1"= 100 ft.

LEGEND

- DESERT WILLOW
- TEXAS ASH
- YAUPON HOLLY
- CRAPE MYRTLE
- SOUTHERN LIVE OAK
- SHUMARDI RED OAK
- CEDAR ELM
- CHASTE TREE
- BERMUDA SOD
- BERMUDA SOD HYDROMULCH -OVERSEED WITH WILDFLOWER MIX

SHEET 2 OF 2

DUNAWAY# 2007296.010

DUNAWAY
550 Bailey Avenue • Suite 400 • Fort Worth, Texas 76107
Tel: 817.335.1121 • Fax: 817.335.7437
(TX REG. F-1114)

EXHIBIT 'B2'
MEDIAN LANDSCAPING EXHIBIT

McPherson Boulevard

From SH121T/Chisholm Trail to Summer Creek Dr.

PLOTTED: Monday, November 28, 2011 AT 11:02 AM FILEPATH: G:\Production\MixedUse\2007\2007296\Engineering\10\Drawings\Exhibits\CFA Exhibits - PAVING & DRAINAGE\UNIT IV CFA Exhibits - PVMT & DRAINAGEU

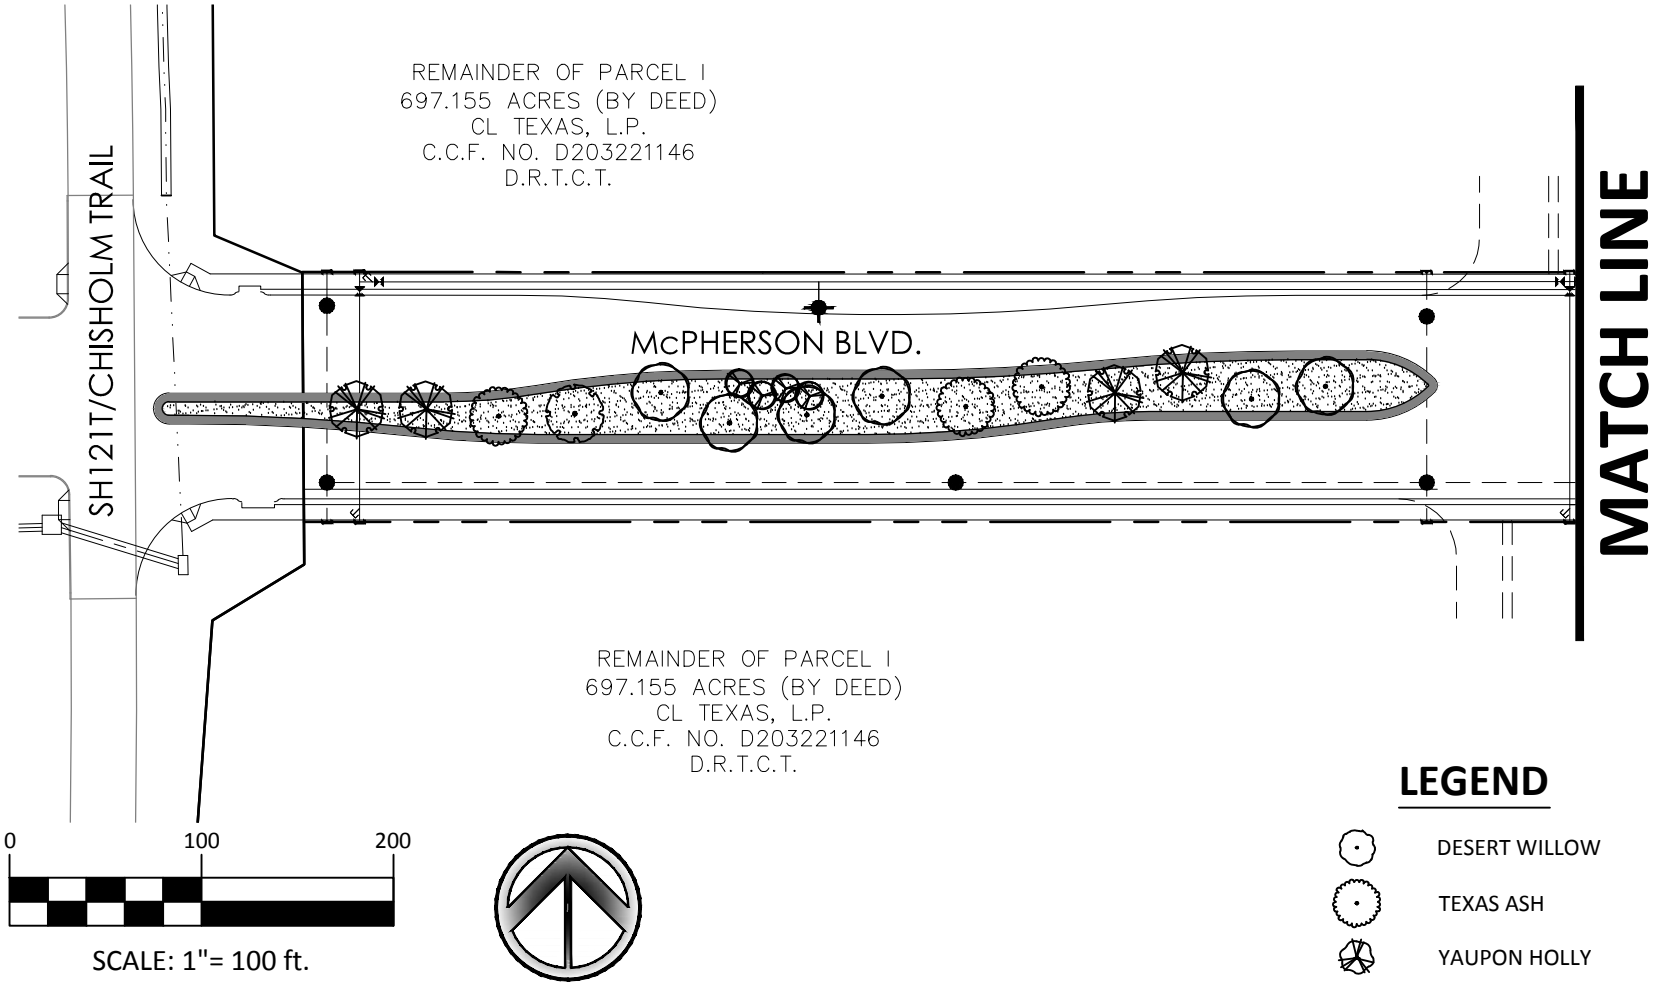

0 100 200

SCALE: 1"= 100 ft.

LEGEND

- DESERT WILLOW
- TEXAS ASH
- YAUPON HOLLY
- CRAPE MYRTLE
- SOUTHERN LIVE OAK
- SHUMARDI RED OAK
- CEDAR ELM
- CHASTE TREE
- BERMUDA SOD
- BERMUDA SOD HYDROMULCH -OVERSEED WITH WILDFLOWER MIX

SHEET 1 OF 2

DUNAWAY# 2007296.010

DUNAWAY
550 Bailey Avenue • Suite 400 • Fort Worth, Texas 76107
Tel: 817.335.1121 • Fax: 817.335.7437
(TX REG. F-1114)

EXHIBIT 'B2'
MEDIAN LANDSCAPING EXHIBIT

McPherson Boulevard

From SH121T/Chisholm Trail to Summer Creek Dr.

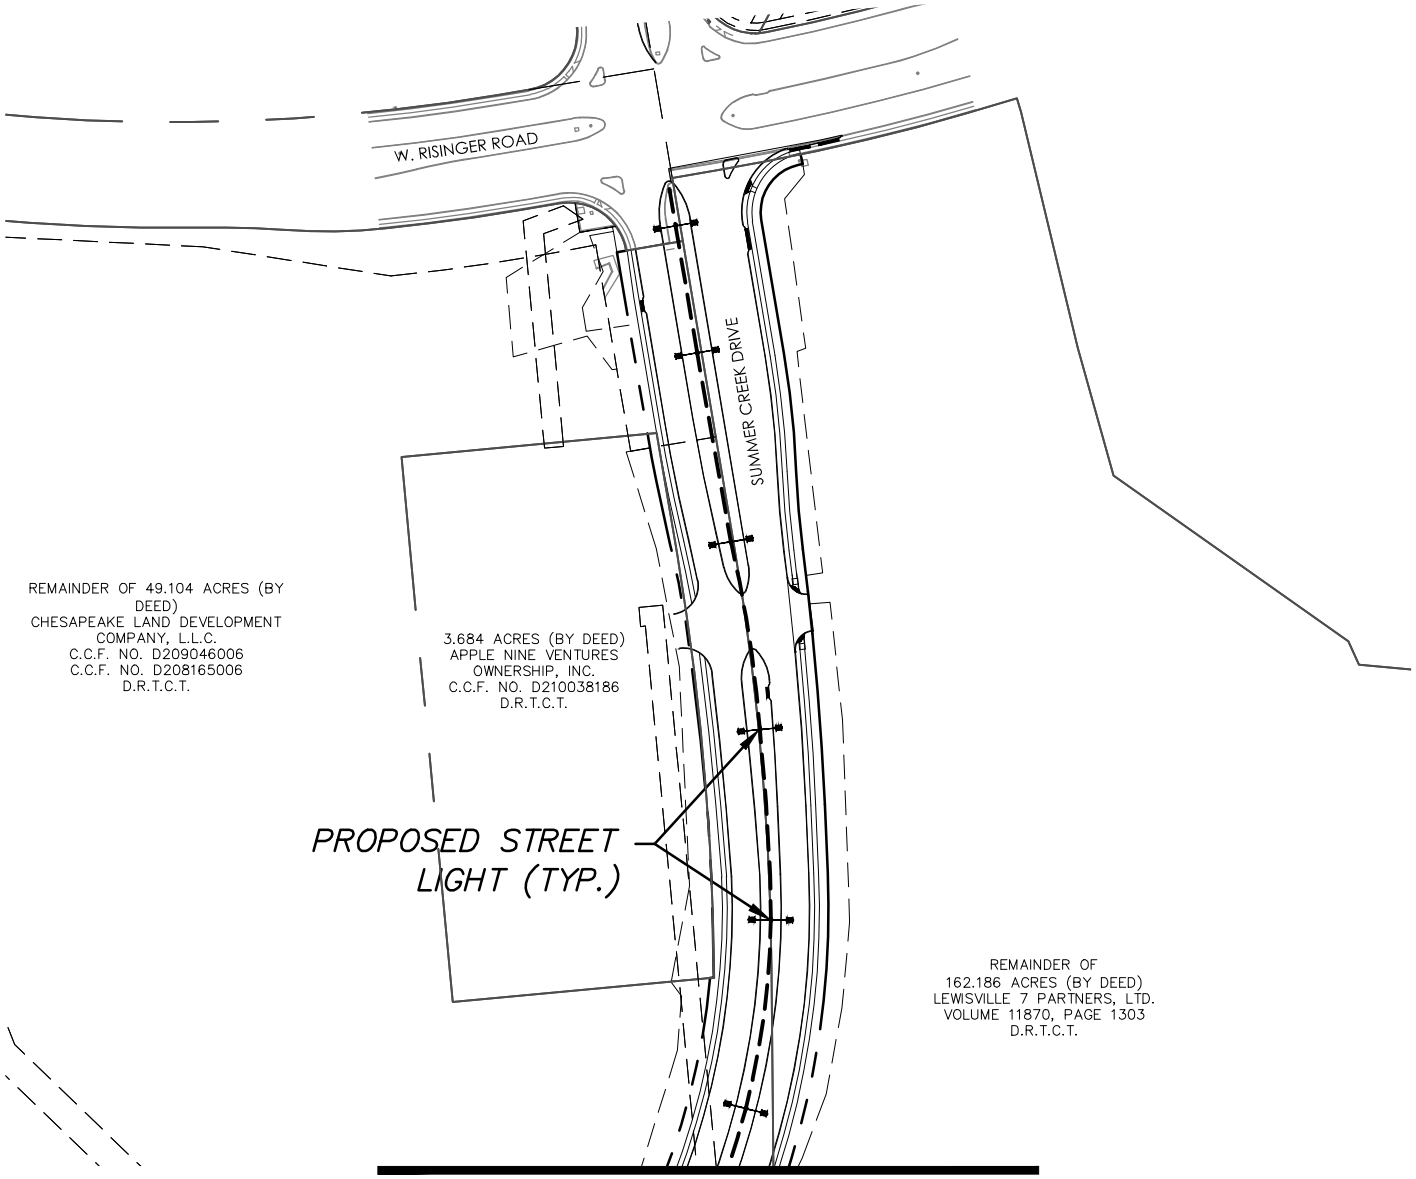

MATCH LINE

LEGEND

PROPOSED STREET LIGHT

GROUND BOX

CONDUIT

0 200 400

SCALE: 1"= 200 ft.

SHEET 1 OF 3

DUNAWAY# 2008042

DUNAWAY
550 Bailey Avenue • Suite 400 • Fort Worth, Texas 76107
Tel: 817.335.1121 • Fax: 817.335.7437
TX REG. F-1114

EXHIBIT 'C'
STREET LIGHT EXHIBIT

Summer Creek Drive
From McPherson Blvd. to Summer Park Dr.

PLOTTED: Monday, November 28, 2011 AT 10:58 AM FILEPATH: G:\Production\MixedUse\2007\2007296\Engineering\10\Drawings\Exhibits\CFA Exhibits - PAVING & DRAINAGE\UNIT II-B CFA Exhibits - PVMT & DRAINAGE\UNIT II-B CFA Exhibit 'C' - STREET LIGHTS.dwg

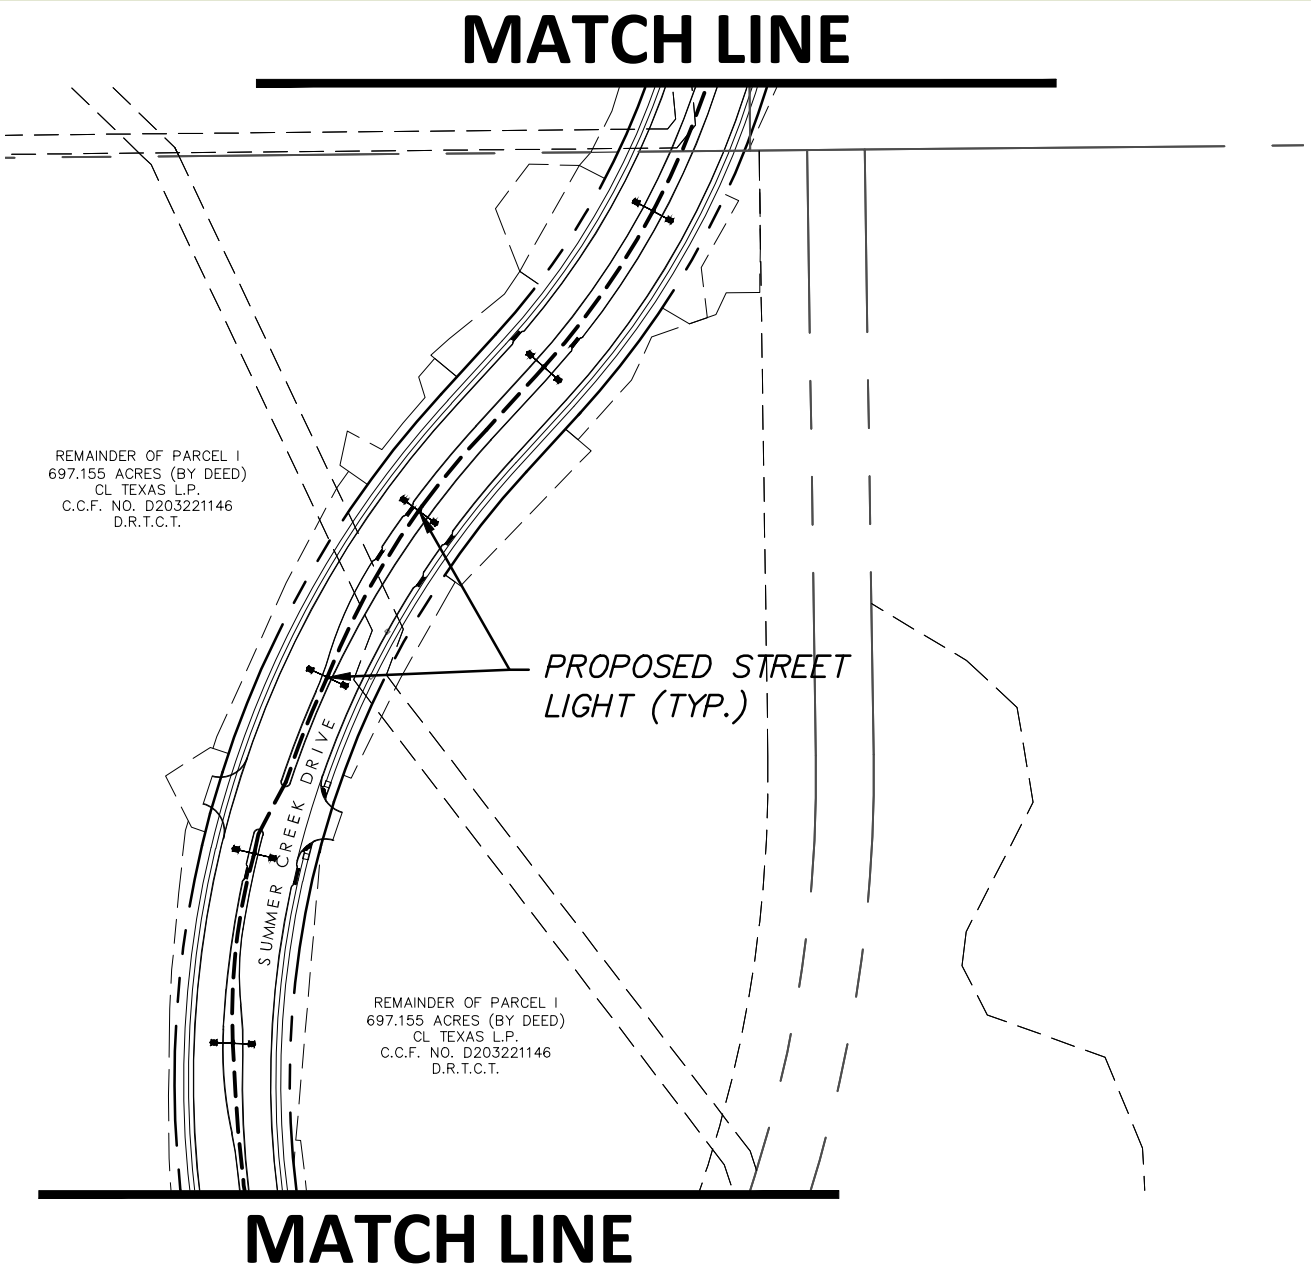

LEGEND

- PROPOSED STREET LIGHT
- GROUND BOX
- CONDUIT

0 200 400

SCALE: 1"= 200 ft.

SHEET 2 OF 3

DUNAWAY# 2008042

DUNAWAY
550 Bailey Avenue • Suite 400 • Fort Worth, Texas 76107
Tel: 817.335.1121 • Fax: 817.335.7437
(TX REG. F-1114)

EXHIBIT 'C'
STREET LIGHT EXHIBIT

Summer Creek Drive
From McPherson Blvd. to Summer Park Dr.

PLOTTED: Monday, November 28, 2011 AT 10:58 AM FILEPATH: G:\Production\MixedUse\2007\2007296\Engineering\10\Drawings\Exhibits\CFA Exhibits - PAVING & DRAINAGE\UNIT II-B CFA Exhibits - PVMT & DRAINAGE\UNIT II-B CFA Exhibit 'C' - STREET LIGHTS.dwg

MATCH LINE

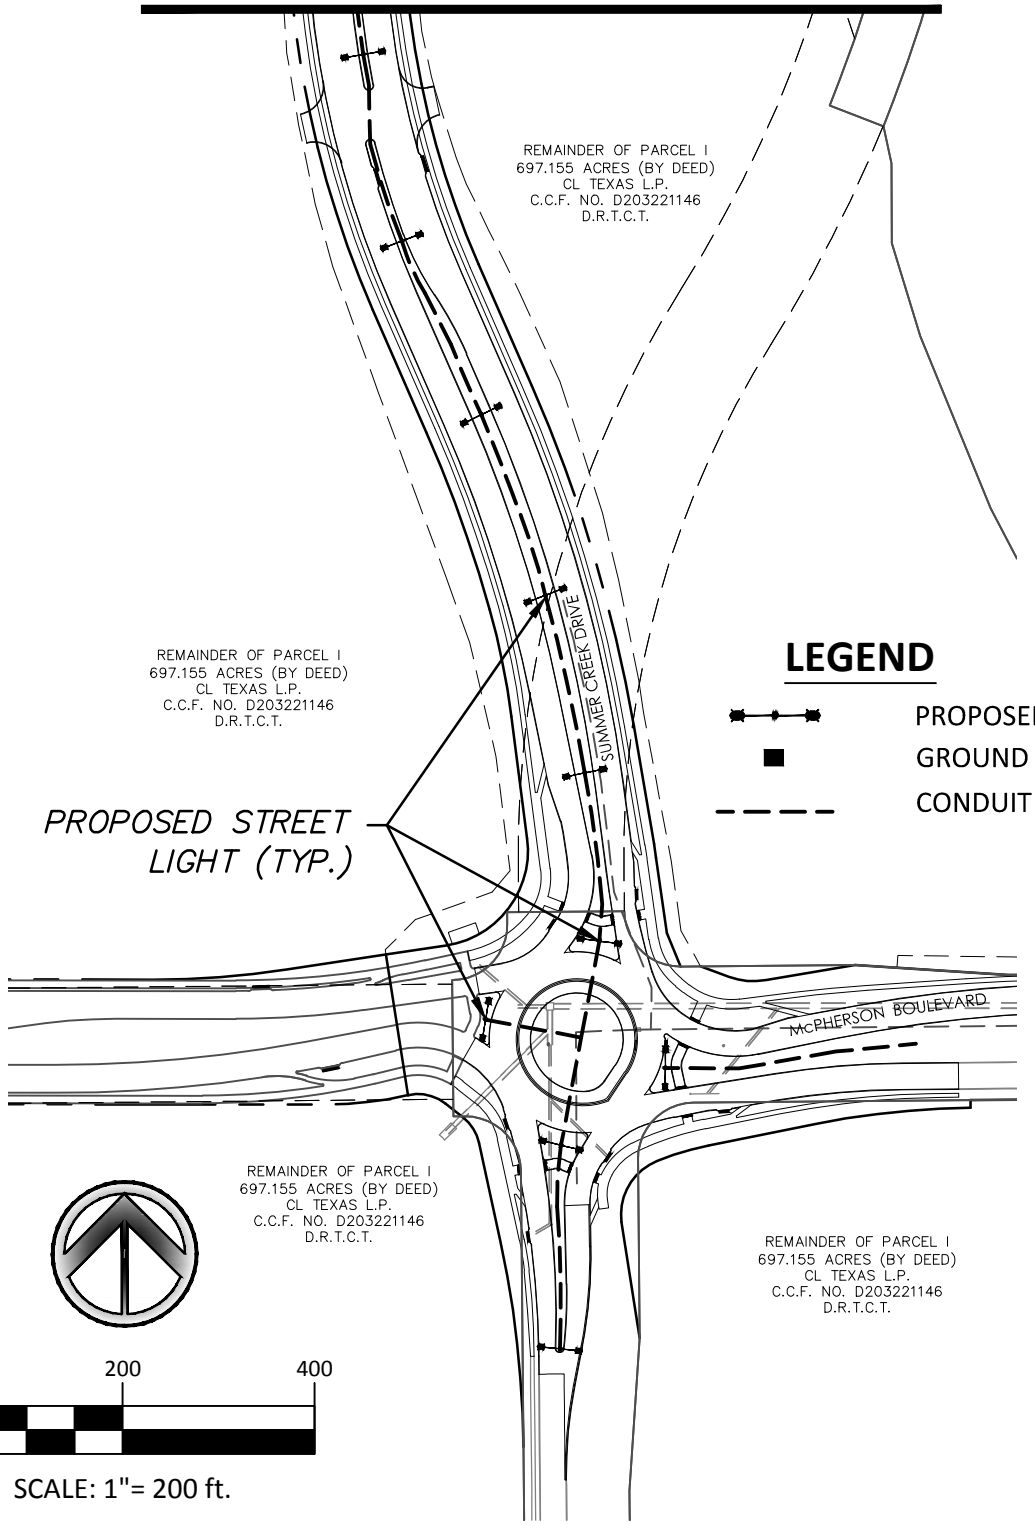

LEGEND

PROPOSED STREET LIGHT

GROUND BOX

CONDUIT

0 200 400

SCALE: 1"= 200 ft.

SHEET 3 OF 3

DUNAWAY# 2008042

DUNAWAY
550 Bailey Avenue • Suite 400 • Fort Worth, Texas 76107
Tel: 817.335.1121 • Fax: 817.335.7437
(TX REG. F-1114)

EXHIBIT 'C'
STREET LIGHT EXHIBIT

Summer Creek Drive
From McPherson Blvd. to Summer Park Dr.

PLOTTED: Monday, November 28, 2011 AT 10:58 AM FILEPATH: G:\Production\MixedUse\2007\2007296\Engineering\10\Drawings\Exhibits\CFA Exhibits - PAVING & DRAINAGE\UNIT II-B CFA Exhibits - PVMT & DRAINAGE\UNIT II-B CFA Exhibit 'C' - STREET LIGHTS.dwg

PLOTTED: Monday, November 28, 2011 AT 10:59 AM FILEPATH: G:\Production\MixedUse\2007\2007296\Engineering\10\Drawings\Exhibits\CFA Exhibits - PAVING & DRAINAGE\UNIT II-C CFA Exhibits - PVMT & DRAINAGE\

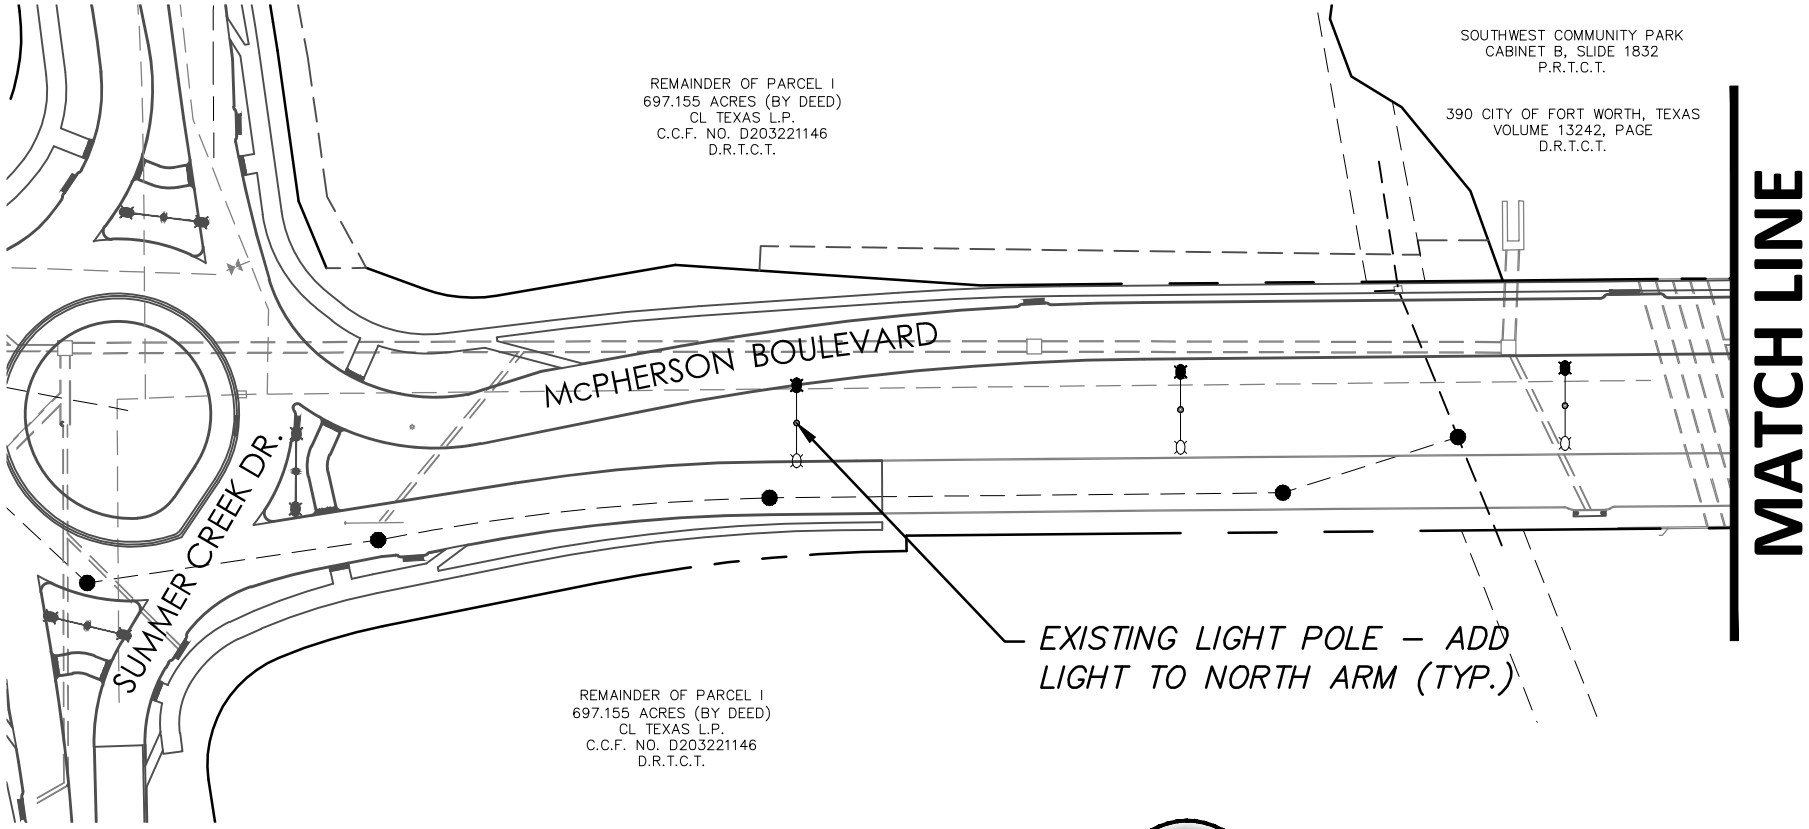

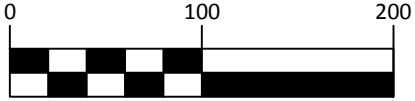

SCALE: 1"= 100 ft.

SHEET 1 OF 3

DUNAWAY
550 Bailey Avenue • Suite 400 • Fort Worth, Texas 76107
Tel: 817.335.1121 • Fax: 817.335.7437
(TX REG. F-1114)

EXHIBIT 'C'
STREET LIGHT EXHIBIT

McPherson Boulevard

From SH121T/Chisholm Trail to Summer Creek Dr.

LEGEND

- PROPOSED STREET LIGHT
- PROPOSED STREET LIGHT HEAD
- EXISTING LUMINAIRE

DUNAWAY# 2008042

PLOTTED: Monday, November 28, 2011 AT 10:58 AM FILEPATH: G:\Production\MixedUse\2007\2007296\Engineering\10\Drawings\Exhibits\CFA Exhibits - PAVING & DRAINAGE\UNIT II-C CFA Exhibits - PVMT & DRAINAGE\

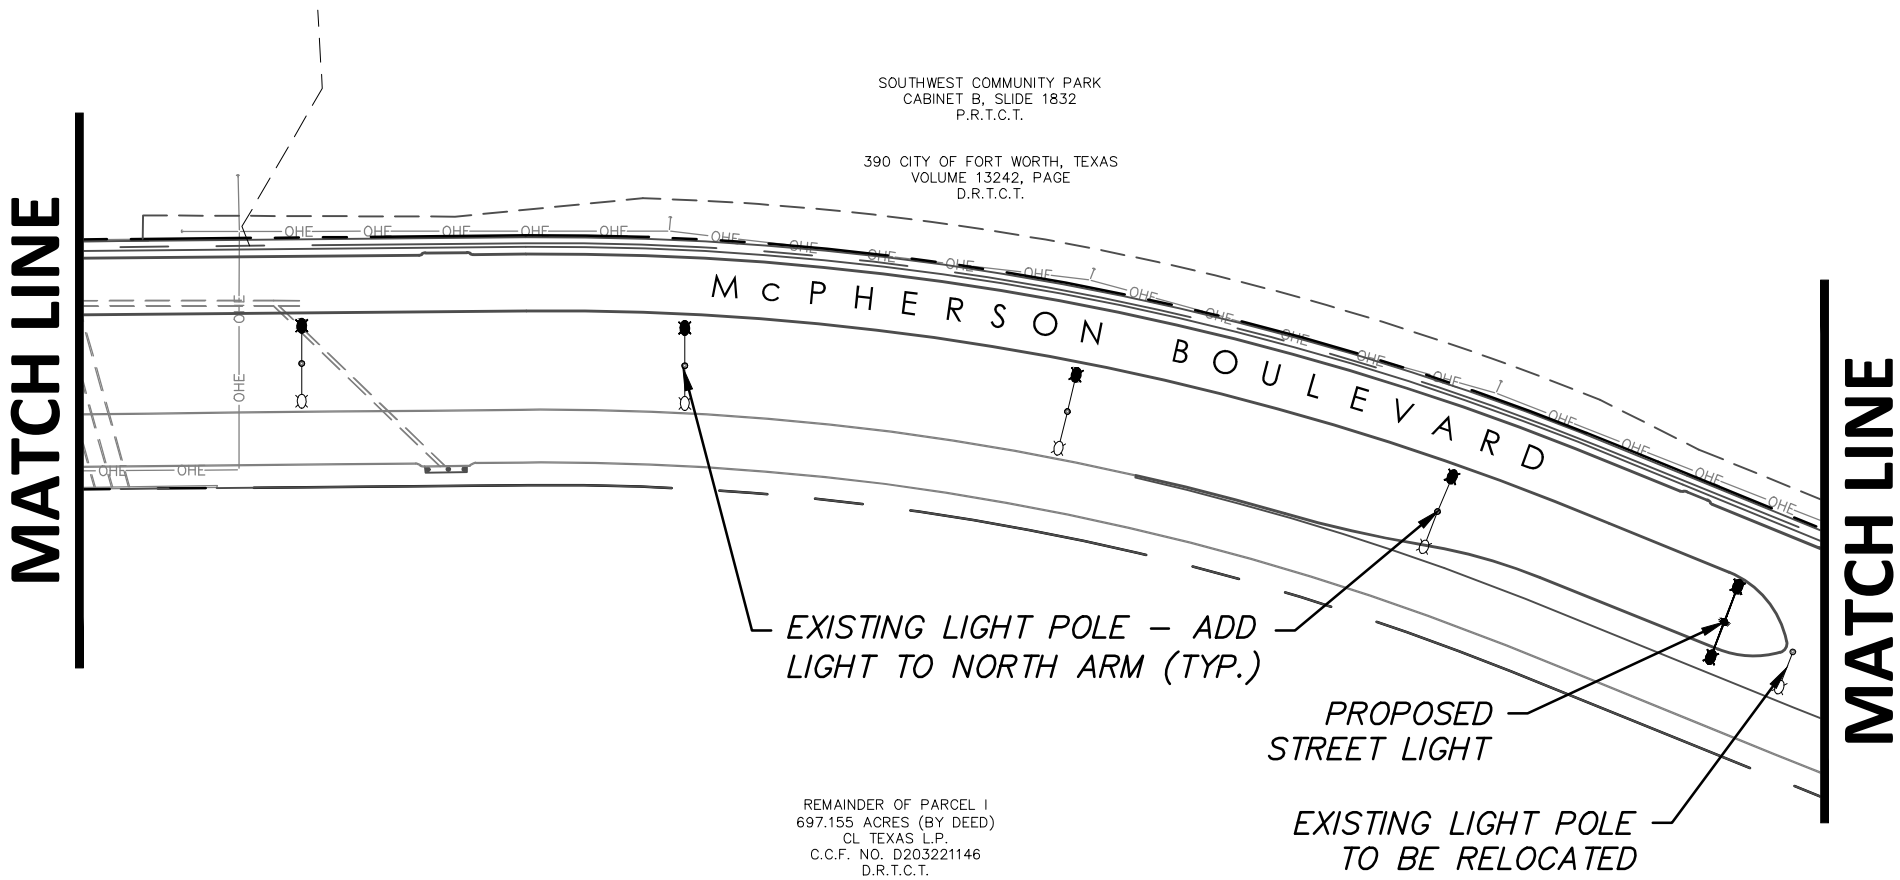

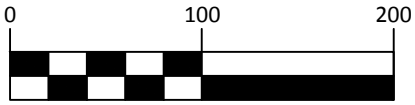

SCALE: 1"= 100 ft.

SHEET 2 OF 3

DUNAWAY
550 Bailey Avenue • Suite 400 • Fort Worth, Texas 76107
Tel: 817.335.1121 • Fax: 817.335.7437
(TX REG. F-1114)

EXHIBIT 'C'
STREET LIGHT EXHIBIT

McPherson Boulevard

From SH121T/Chisholm Trail to Summer Creek Dr.

LEGEND

- PROPOSED STREET LIGHT
- PROPOSED STREET LIGHT HEAD
- EXISTING LUMINAIRE

DUNAWAY# 2008042

PLOTTED: Monday, November 28, 2011 AT 10:59 AM FILEPATH: G:\Production\MixedUse\2007\2007296\Engineering\10\Drawings\Exhibits\CFA Exhibits - PAVING & DRAINAGE\UNIT II-C CFA Exhibits - PVMT & DRAINAGE\

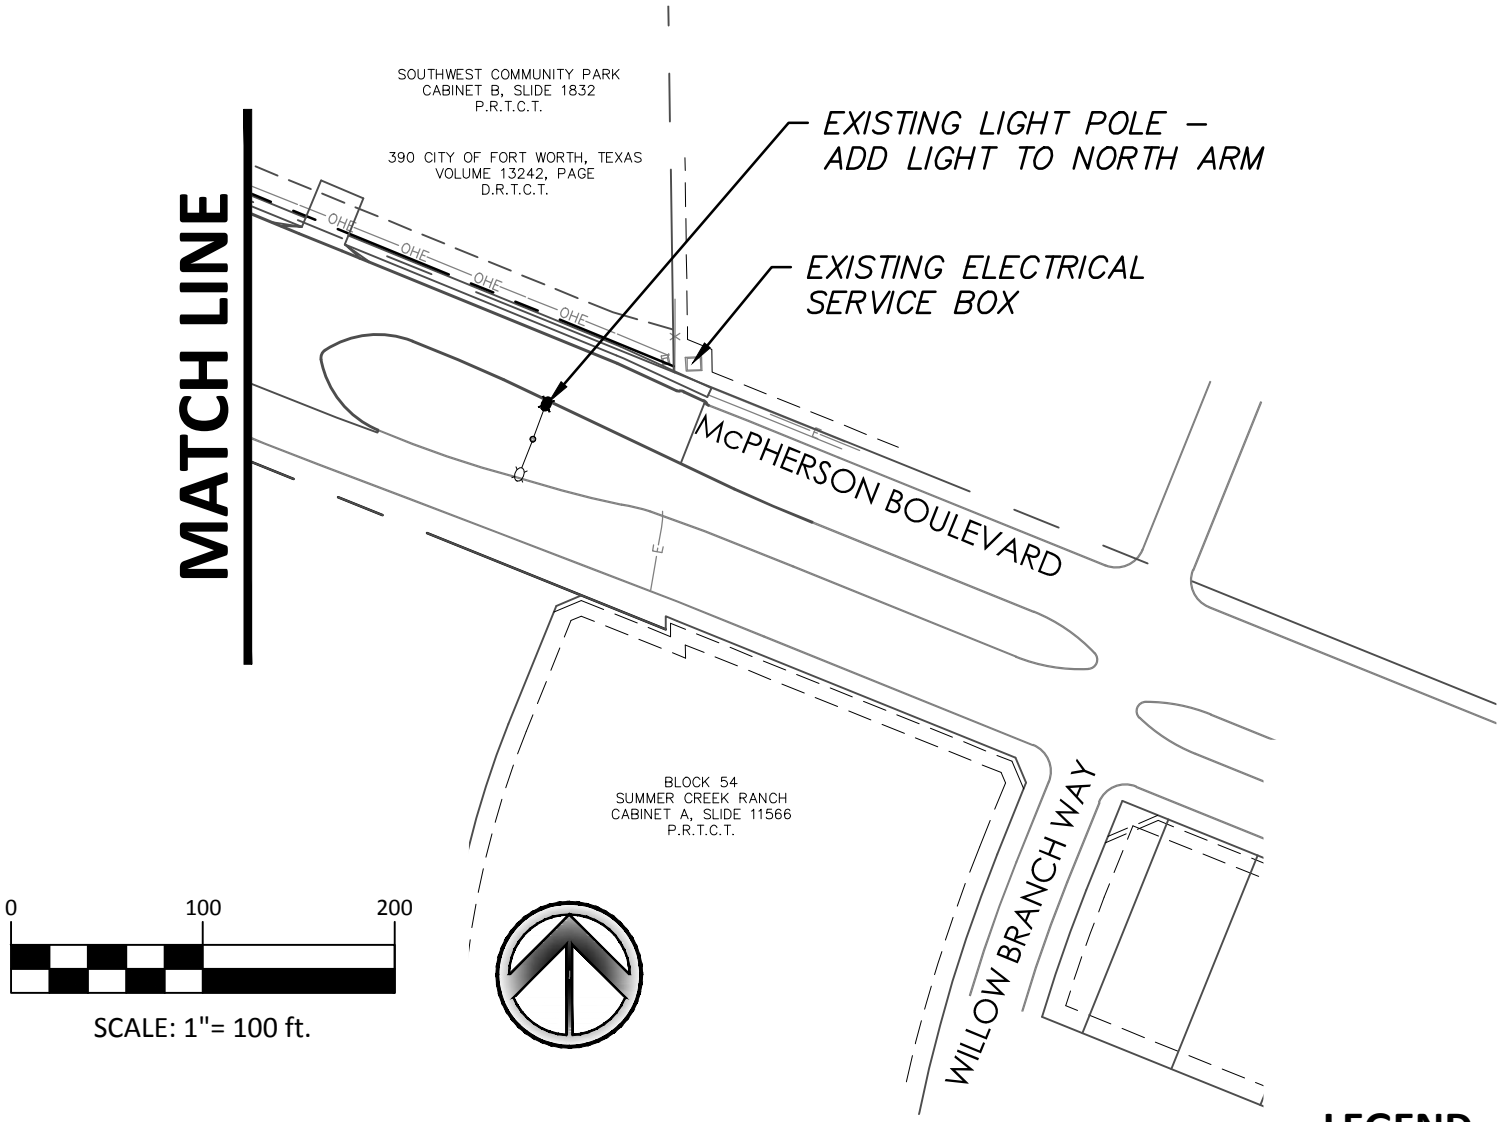

LEGEND

- PROPOSED STREET LIGHT
- PROPOSED STREET LIGHT HEAD
- EXISTING LUMINAIRE

SHEET 3 OF 3

DUNAWAY
550 Bailey Avenue • Suite 400 • Fort Worth, Texas 76107
Tel: 817.335.1121 • Fax: 817.335.7437
(TX REG. F-1114)

EXHIBIT 'C'
STREET LIGHT EXHIBIT

McPherson Boulevard

From SH121T/Chisholm Trail to Summer Creek Dr.

DUNAWAY# 2008042

PLOTTED: Monday, November 28, 2011 AT 11:02 AM FILEPATH: G:\Production\MixedUse\2007\2007296\Engineering\10\Drawings\Exhibits\CFA Exhibits - PAVING & DRAINAGE\UNIT IV CFA Exhibits - PVMT & DRAINAGE\U

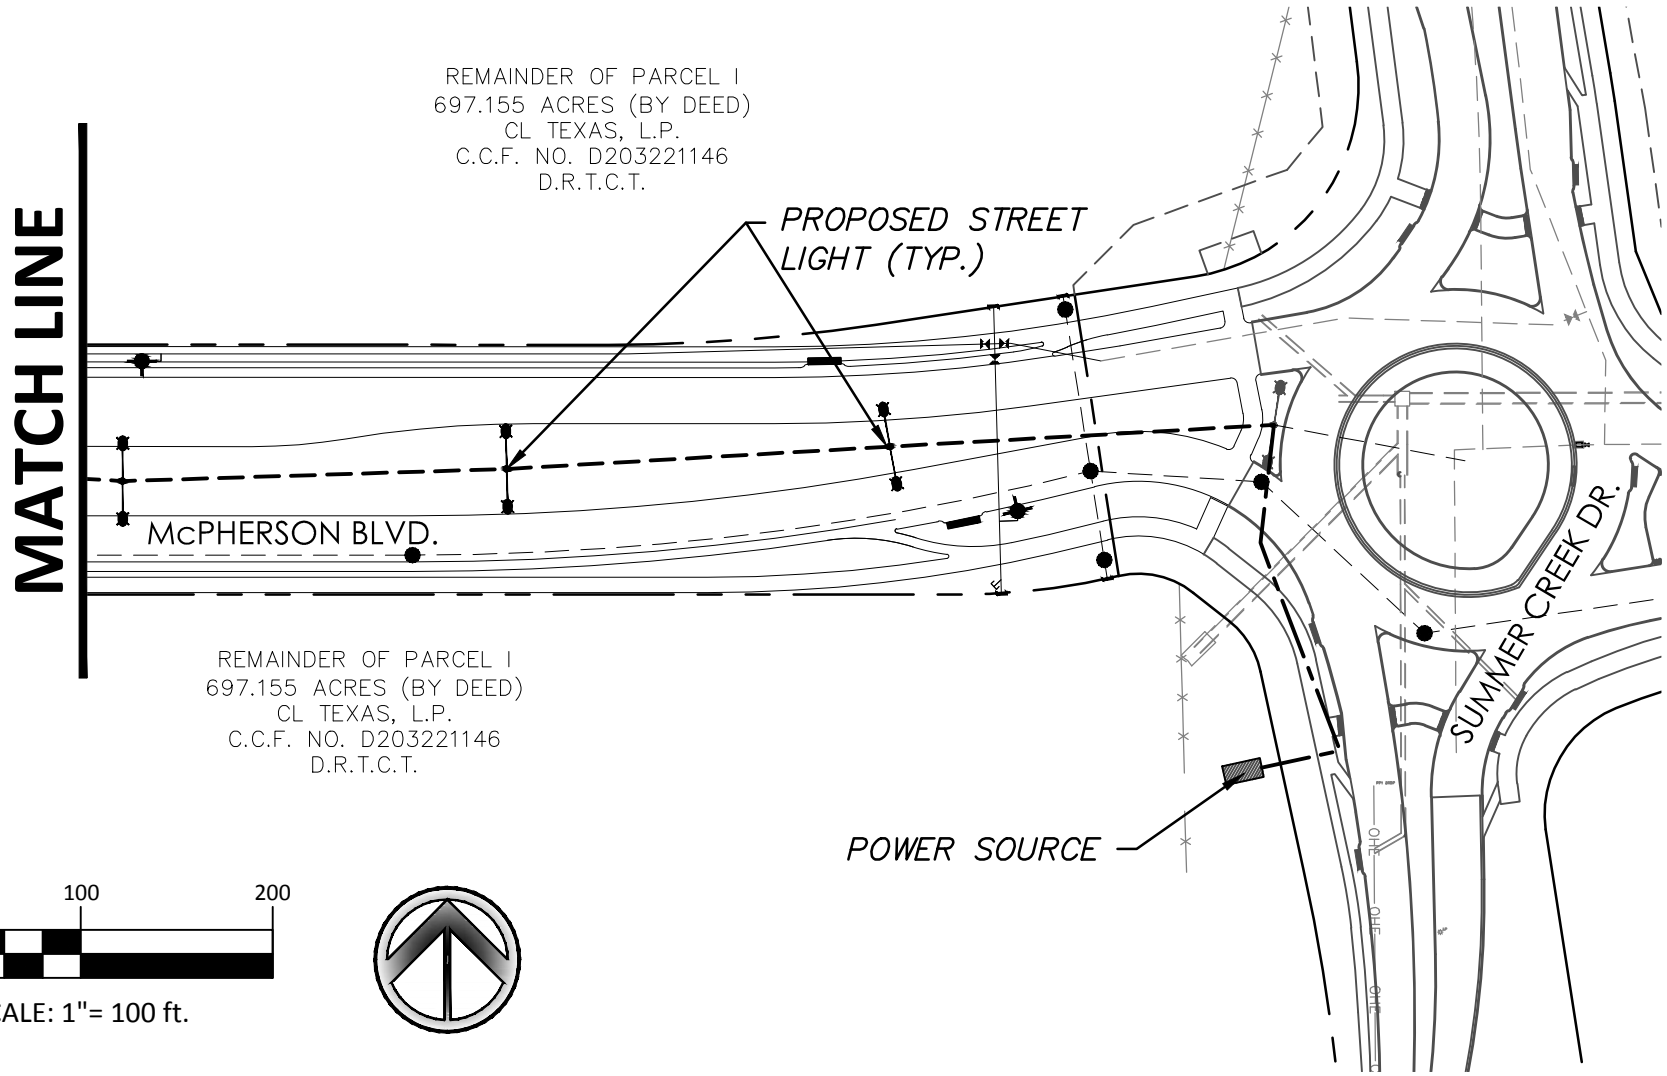

0 100 200

SCALE: 1"= 100 ft.

LEGEND

- PROPOSED STREET LIGHT
- GROUND BOX
- CONDUIT

SHEET 2 OF 2

DUNAWAY
550 Bailey Avenue • Suite 400 • Fort Worth, Texas 76107
Tel: 817.335.1121 • Fax: 817.335.7437
(TX REG. F-1114)

EXHIBIT 'C'
STREET LIGHT EXHIBIT

McPherson Boulevard

From SH121T/Chisholm Trail to Summer Creek Dr.

DUNAWAY# 2007296.010

PLOTTED: Monday, November 28, 2011 AT 11:02 AM FILEPATH: G:\Production\MixedUse\2007\2007296\Engineering\10\Drawings\Exhibits\CFA Exhibits - PAVING & DRAINAGE\UNIT IV CFA Exhibits - PVMT & DRAINAGE\U

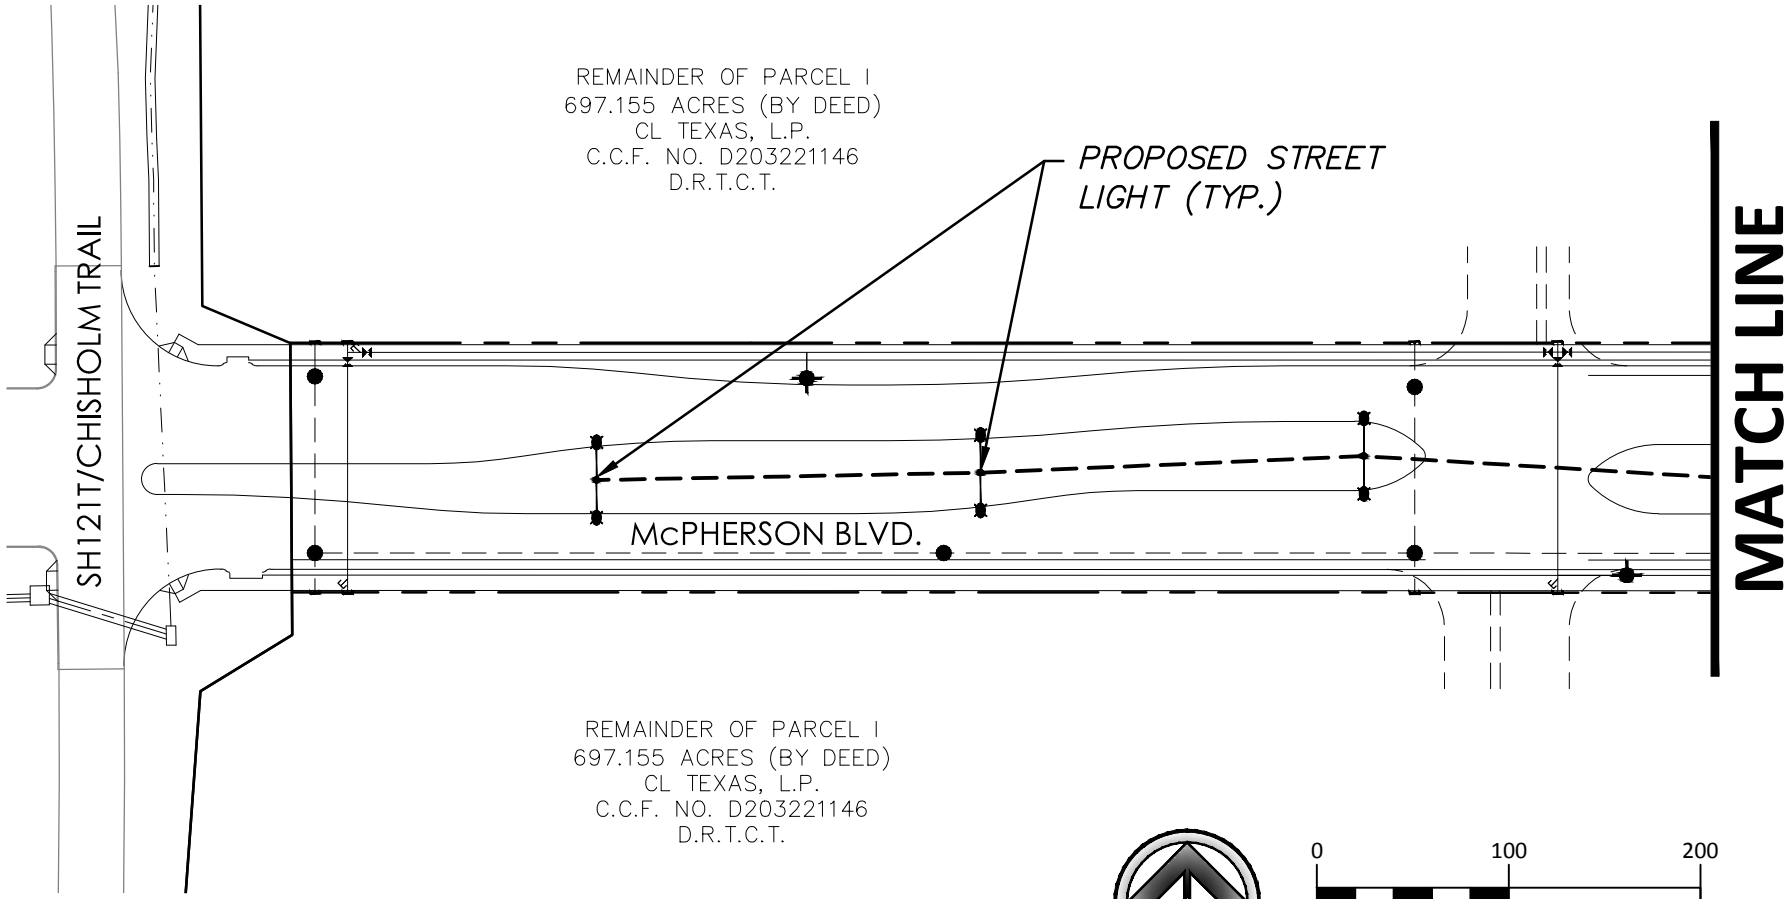

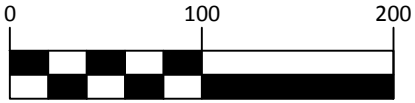

SCALE: 1"= 100 ft.

LEGEND

- PROPOSED STREET LIGHT
- GROUND BOX
- CONDUIT

SHEET 1 OF 2

DUNAWAY
550 Bailey Avenue • Suite 400 • Fort Worth, Texas 76107
Tel: 817.335.1121 • Fax: 817.335.7437
(TX REG. F-1114)

EXHIBIT 'C'
STREET LIGHT EXHIBIT

McPherson Boulevard

From SH121T/Chisholm Trail to Summer Creek Dr.

DUNAWAY# 2007296.010