TMGS
PROPOSED PIPELINE
WESTGATE PHASE I
GP09-00054

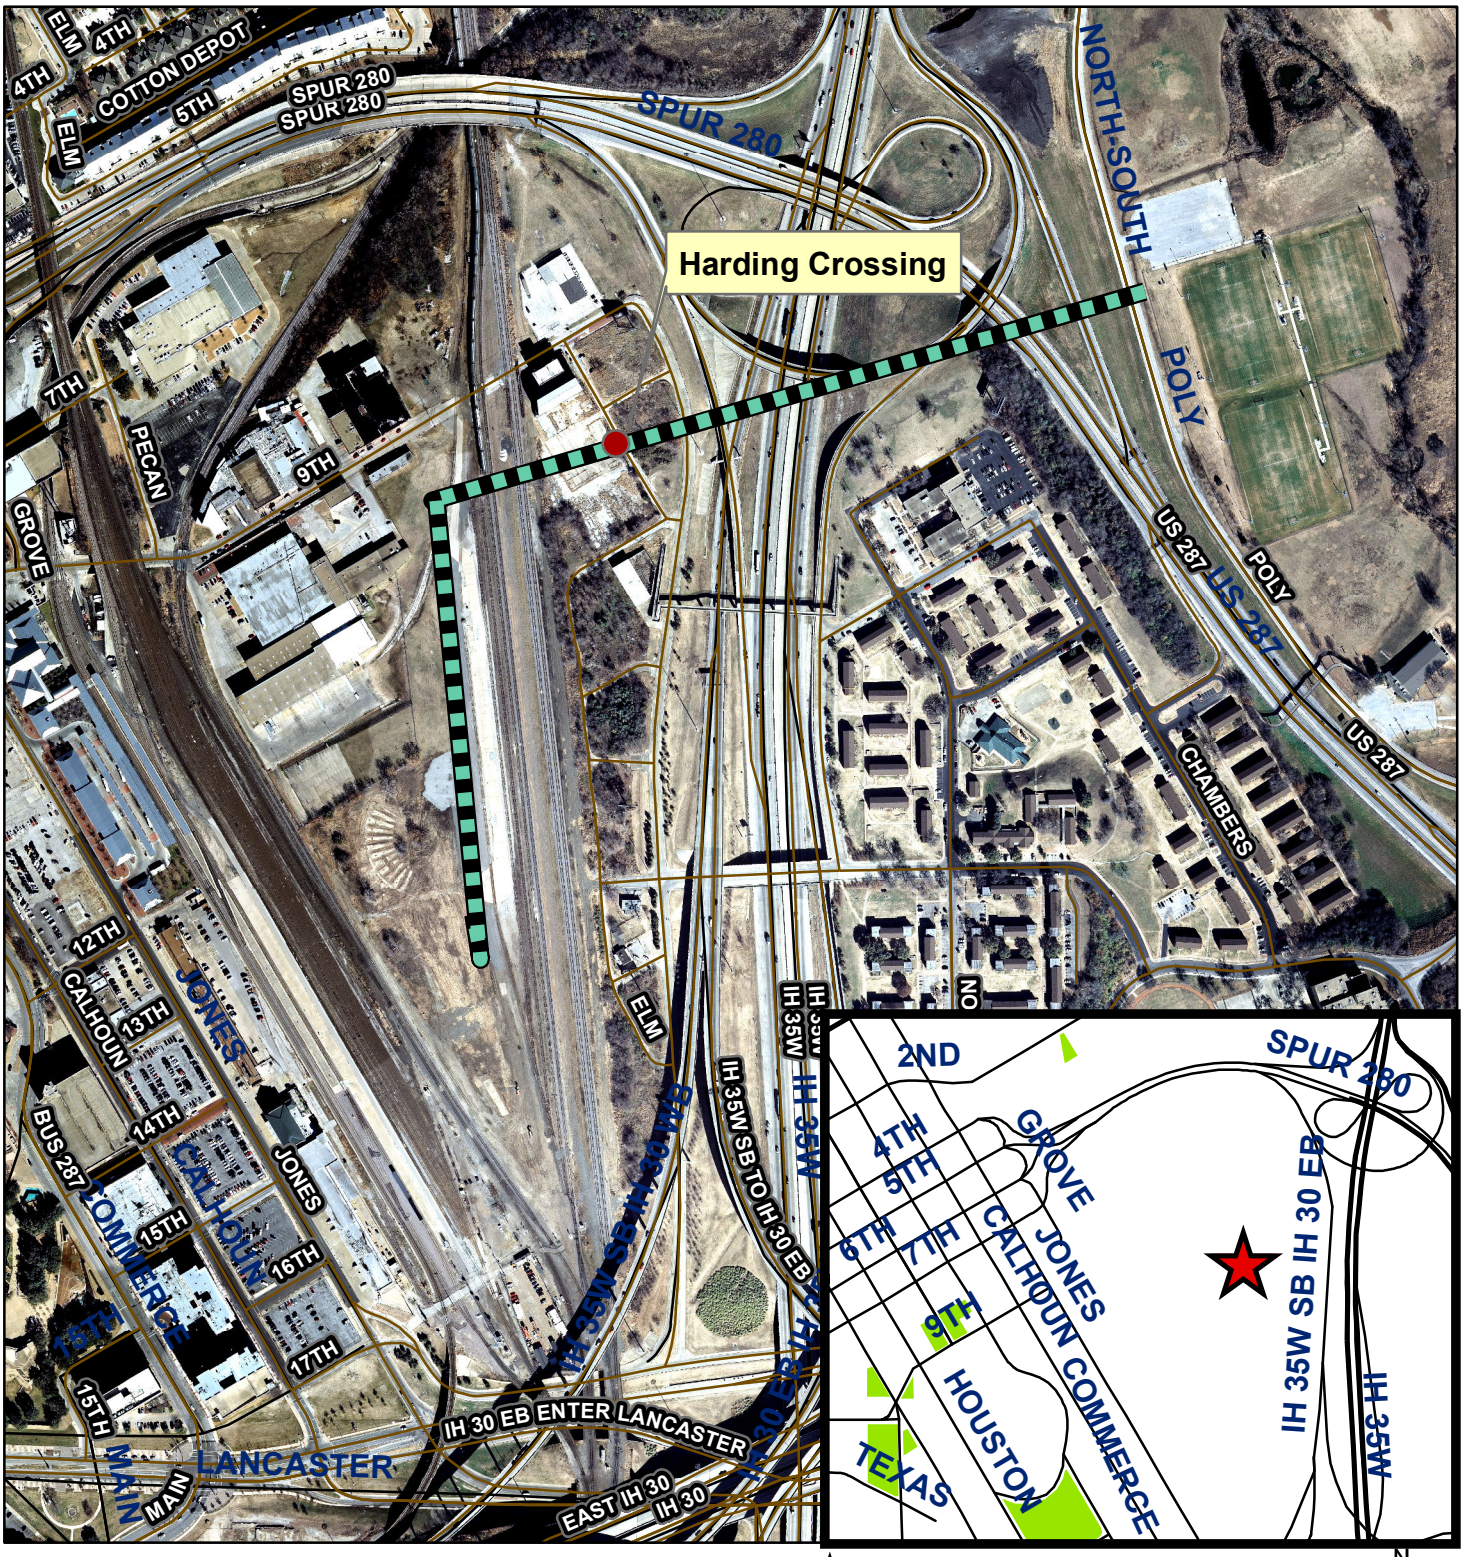

Proposed Pipeline Route

Pipeline Crossing

General Location

N

W E

S