MAYOR AND COUNCIL COMMUNICATION

60SSM210P2-NTC

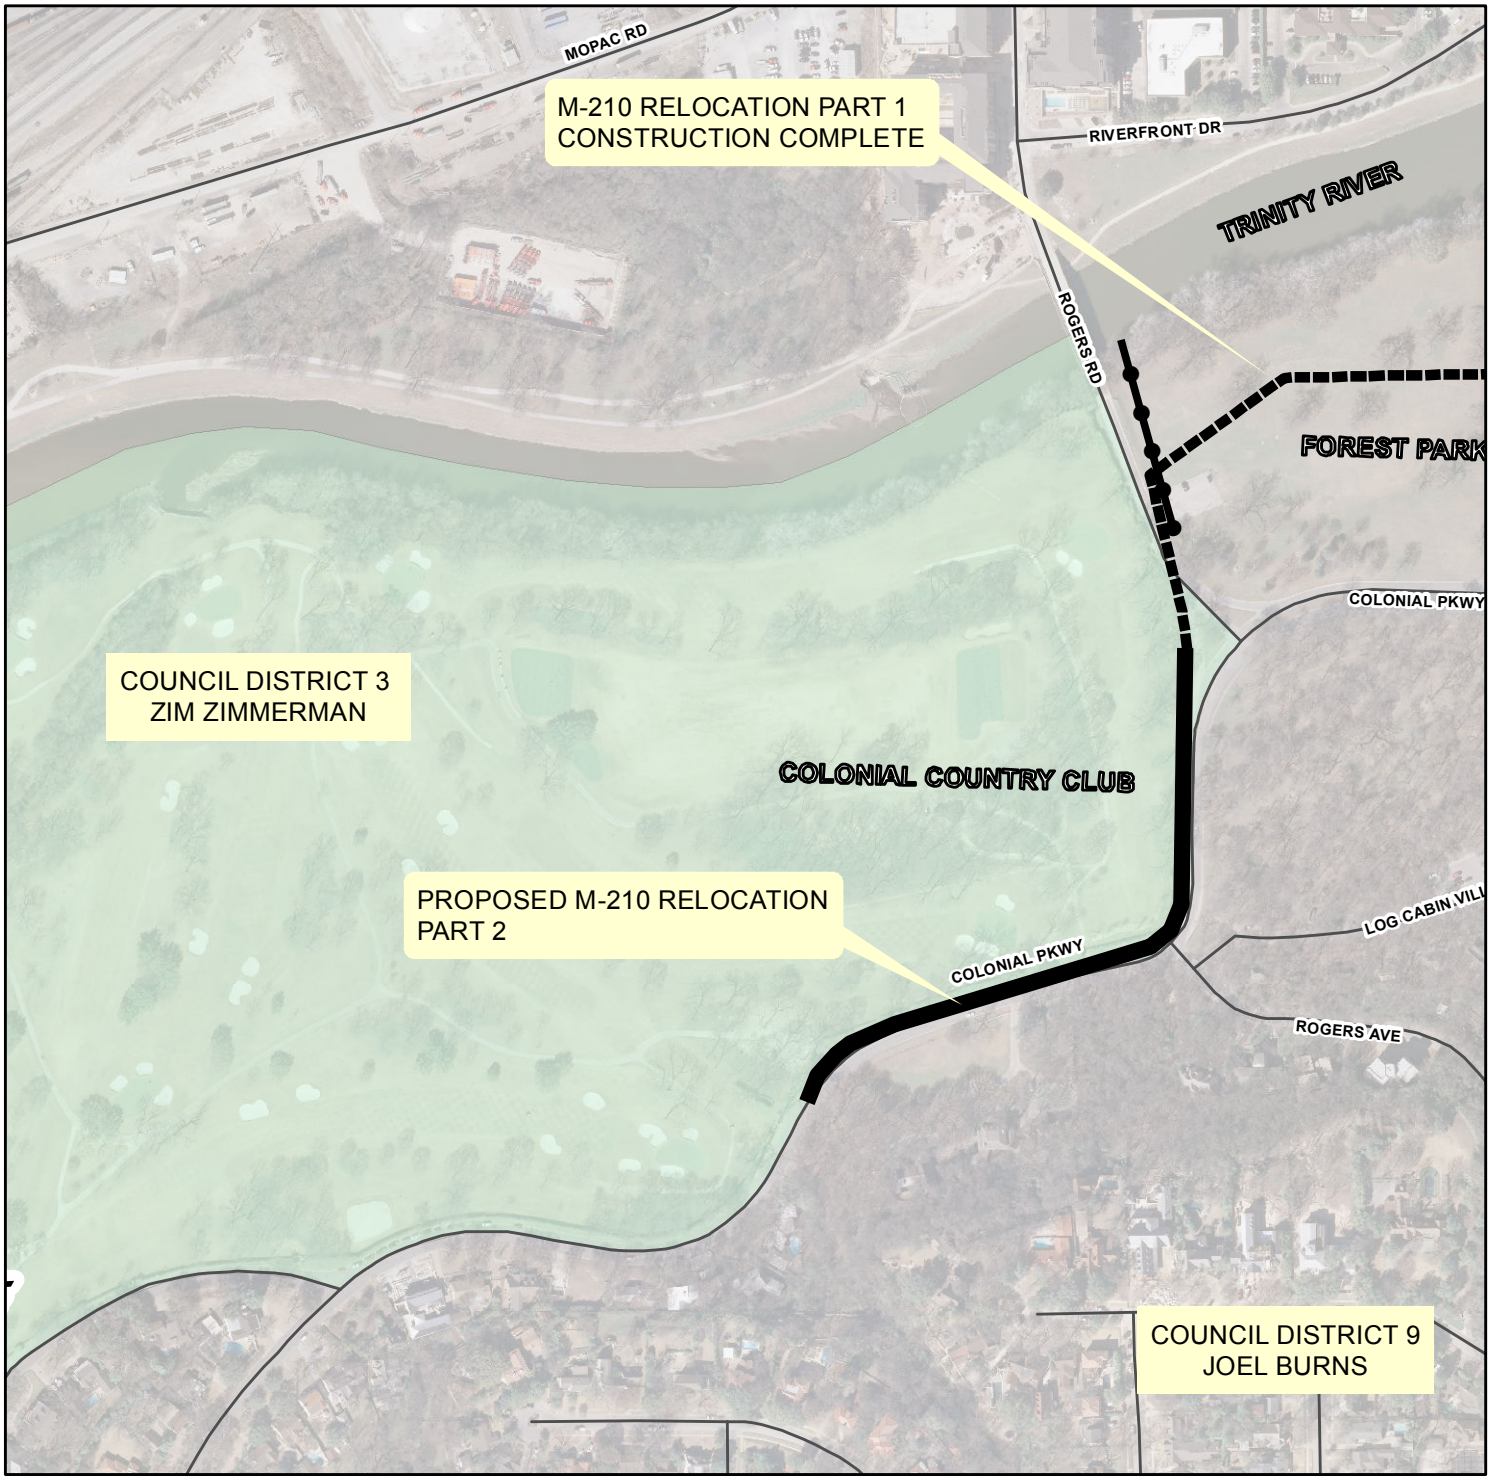

LEGEND

PROPOSED SEWER LINE

STORM DRAIN ADJUSTMENT

M-210 IMPROVEMENTS PART 1

N
W E
S