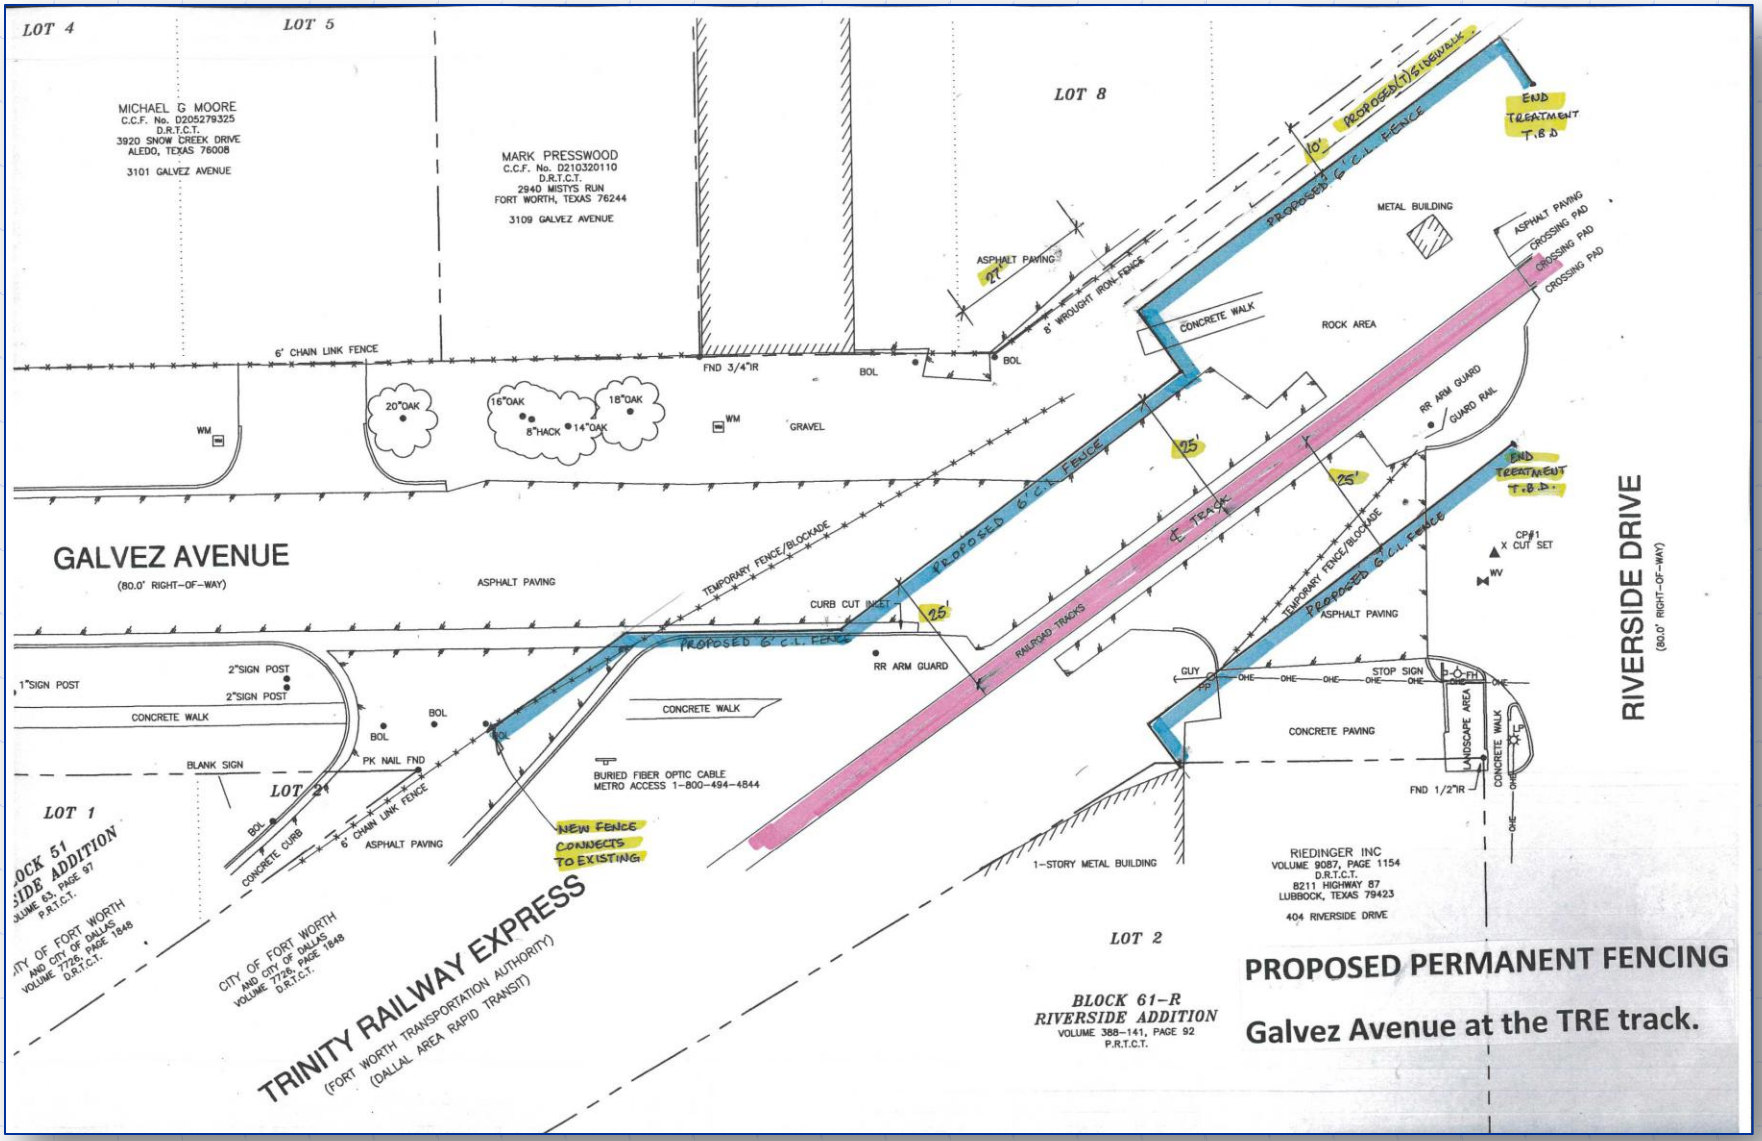Proposed Fencing