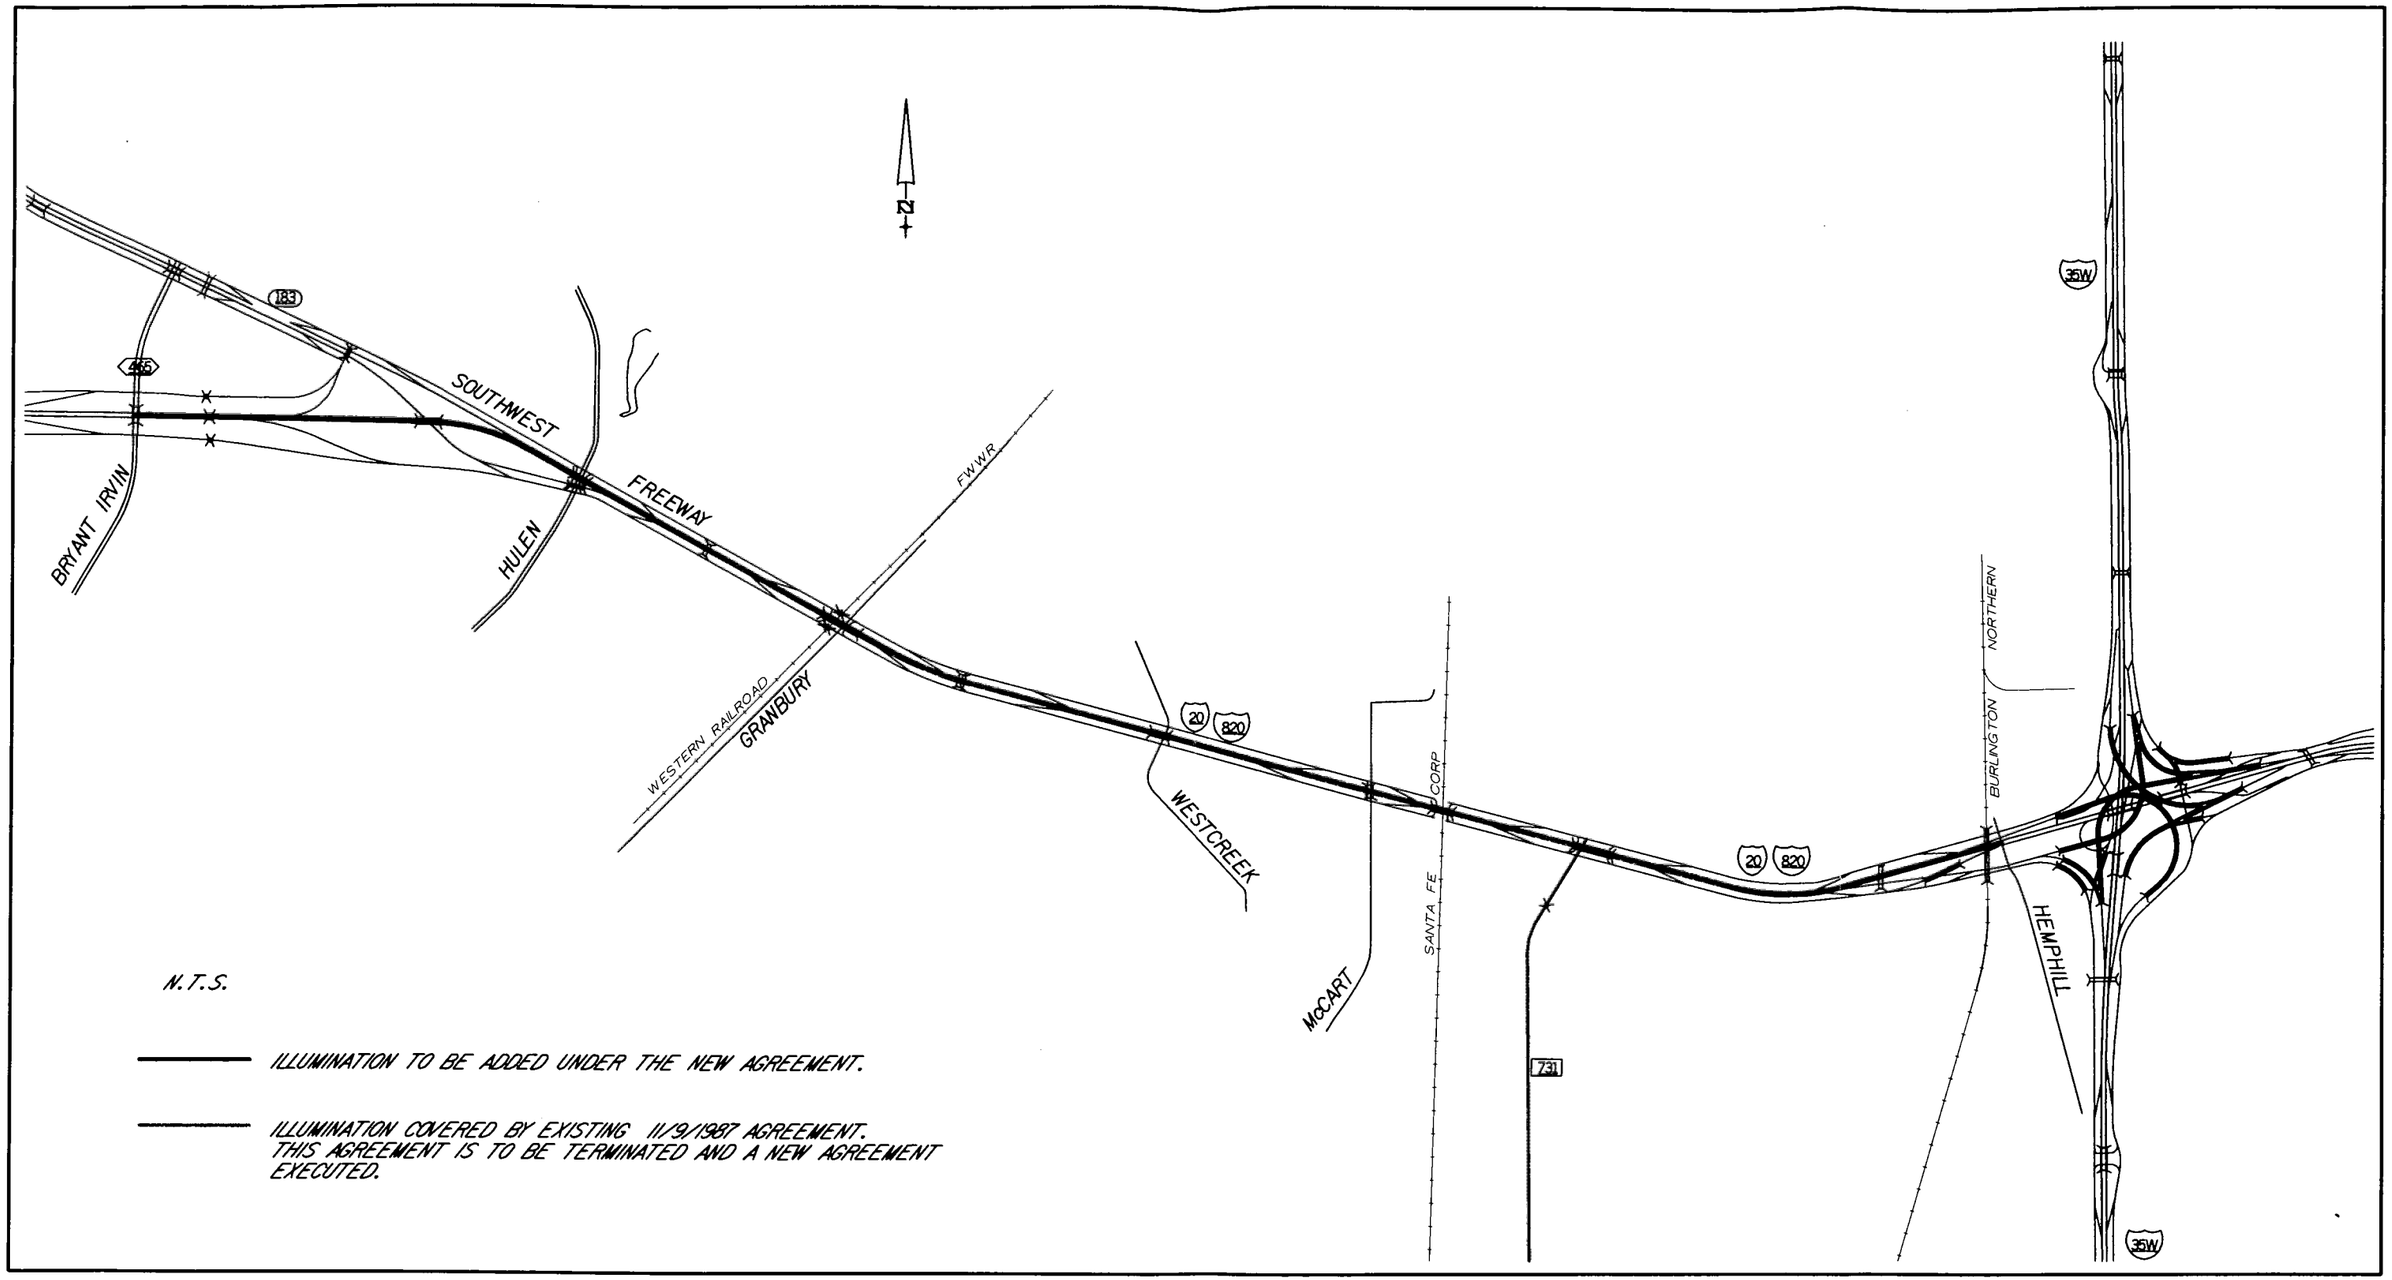
N
183
465
SOUTHWEST
FREEWAY
BRYANT IRVIN
HULEN
F.W.W.R.
WESTERN RAILROAD
GRANBURY
20
820
WESTCREEK
McCART
SANTA FE
CORP
731
NORTHERN
BURLINGTON
HEMPHILL
35W
N.T.S.
ILLUMINATION TO BE ADDED UNDER THE NEW AGREEMENT.
ILLUMINATION COVERED BY EXISTING 11/9/1987 AGREEMENT.
THIS AGREEMENT IS TO BE TERMINATED AND A NEW AGREEMENT
EXECUTED.