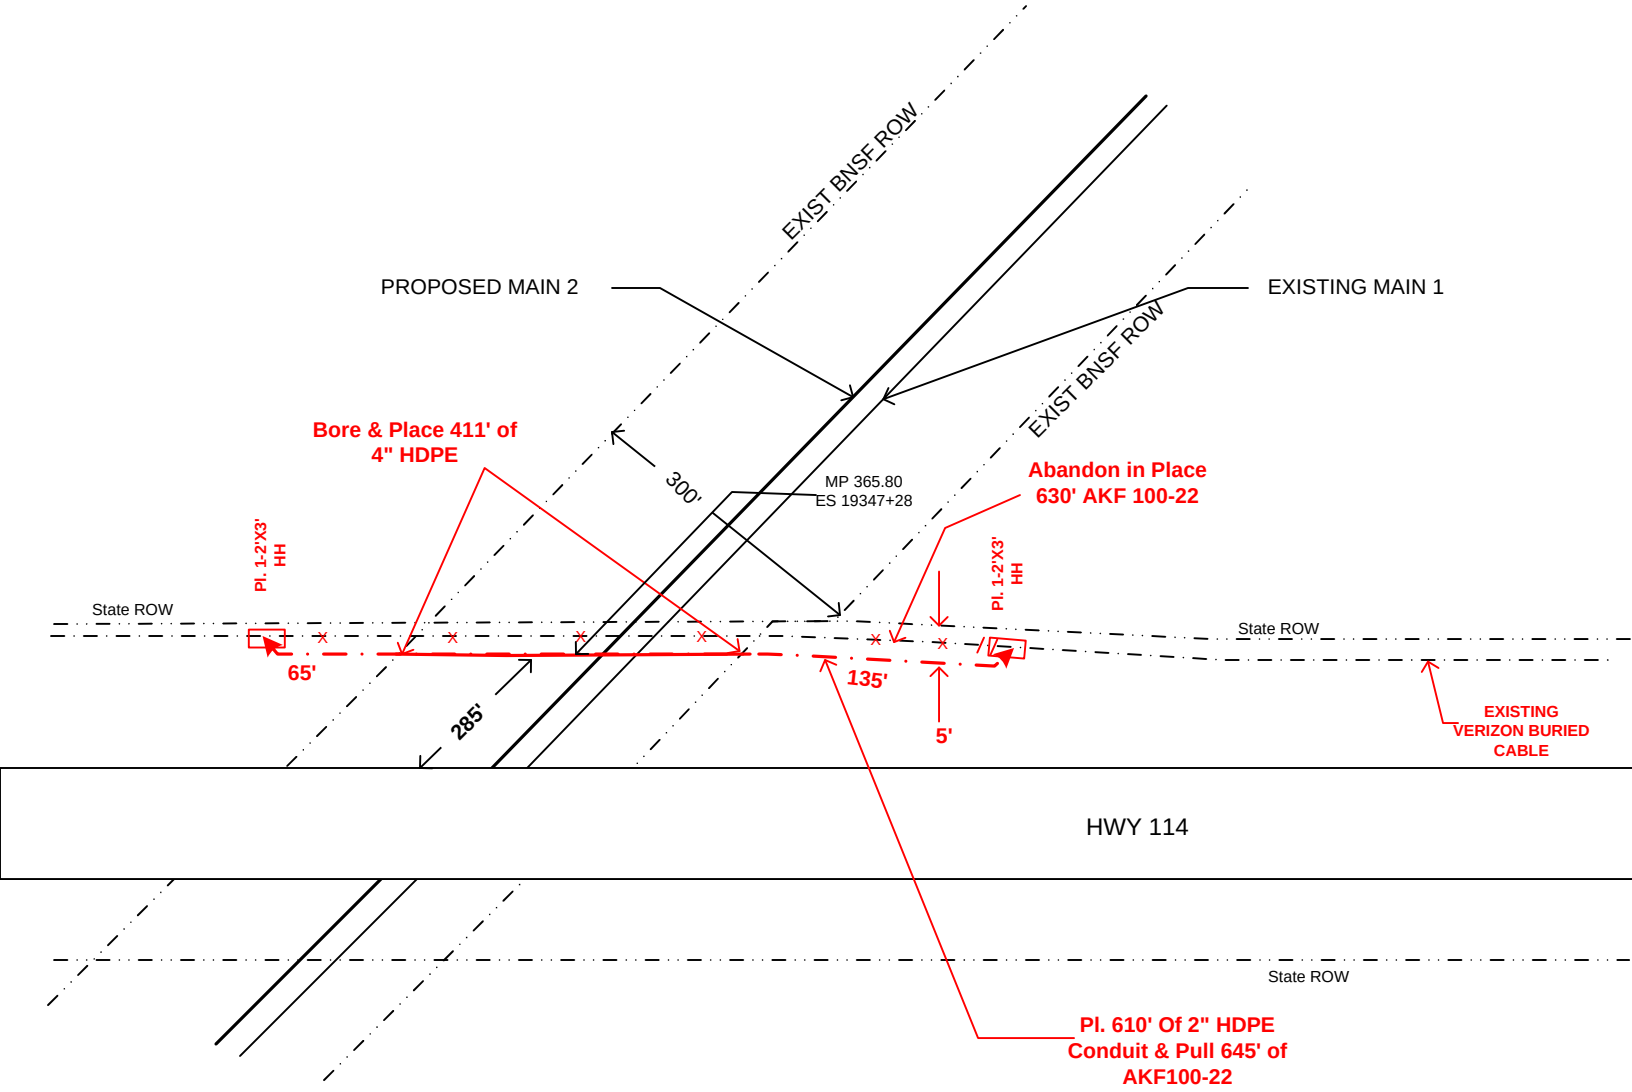

Proposed plan for the relocation of existing Verizon facilities along Hwy 114 at the BNSF Rail Crossing

VERIZON AREA: SOUTHWEST	STATE: TEXAS			REGION:	
WIRE CENTER NAME: Justin	W.C. #: 6480			EXCH. CODE:5644	
LFA NAME:	WO #: 8P0A0AC			RELATED WO	
WO TITLE: CABLE RELOCATION ALLIANCE AIRPORT RUNWAY EXP. (BNSF RAIL)					
LFA (s) Served:					
	TWP:	RNG:	SEC:	TAX DST:	

REV #	REV.	REASON FOR CHANGE	ENGR	QC'D	CAD D

DRWNG BY:LG	ENGR& OFC PH# 940-231-3606	APRVD:	DATE: 5/18/12	SCALE: NTS	PRINT 1 OF 2

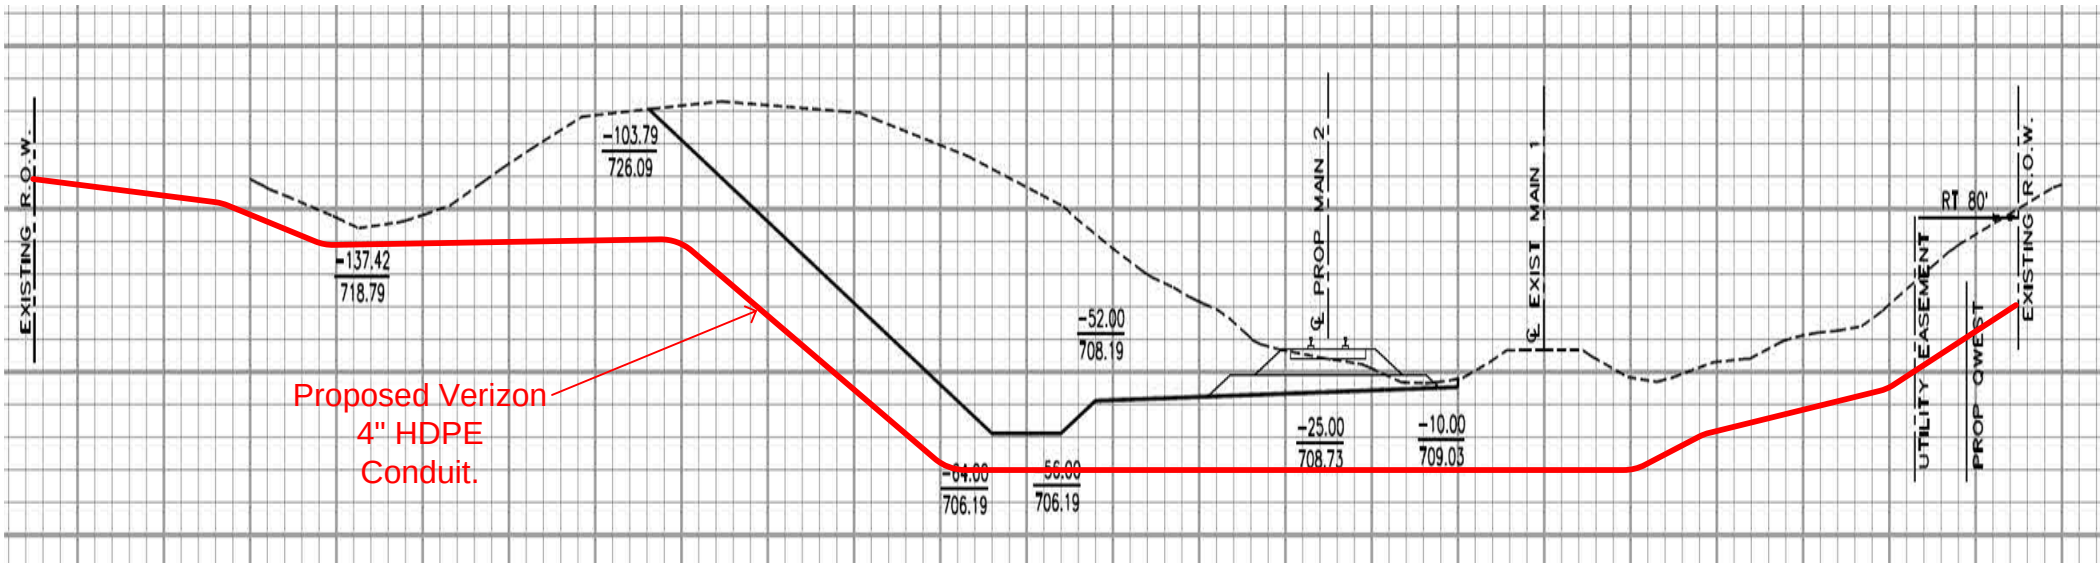

Proposed plan for the relocation of existing Verizon facilities along Hwy 114 at the BNSF Rail Crossing

VERIZON AREA: SOUTHWEST	STATE: TEXAS			REGION:	
WIRE CENTER NAME: Justin	W.C. #: 6480			EXCH. CODE:5644	
LFA NAME:	WO #: 8P0A0AC			RELATED WO	
WO TITLE: CABLE RELOCATION ALLIANCE AIRPORT RUNWAY EXP. (BNSF RAIL)					
LFA (s) Served:					
	TWP:	RNG:	SEC:	TAX DST:	

REV #	REV. DATE	REASON FOR CHANGE	ENGR	QC'D	CAD D

DRWNG BY:LG	ENGR& OFC PH# 940-231-3606	APRVD:	DATE: 5/18/12	SCALE: NTS	PRINT 2 OF 2