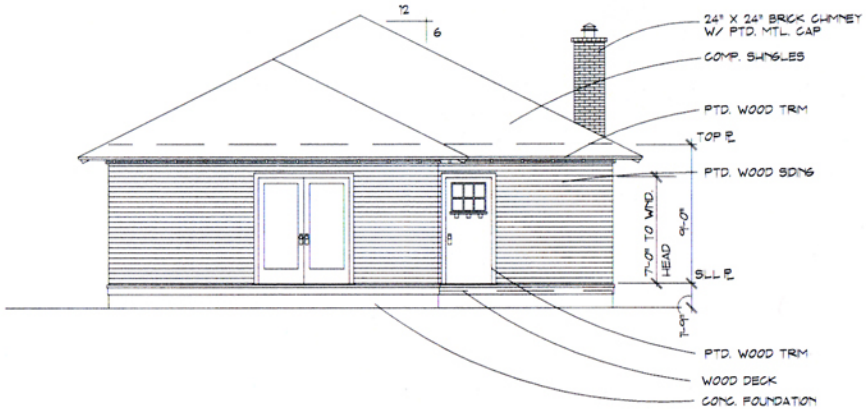

1 West Elevation

SCALE: 1/8" = 1'- 0"

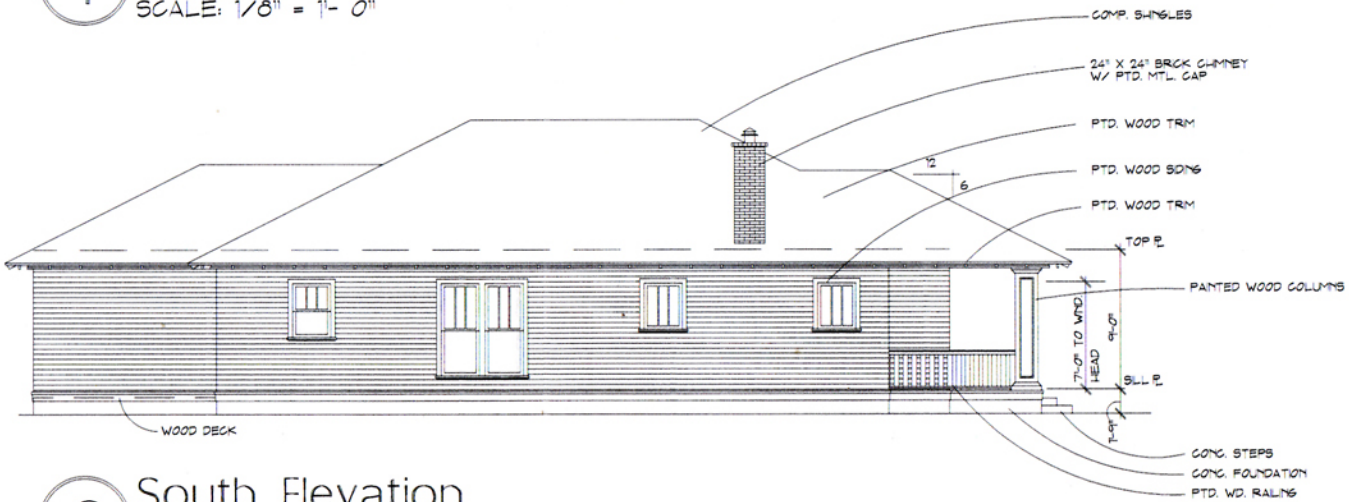

2 South Elevation

SCALE: 1/8" = 1'- 0"

G:\PROGRAM\CAD70\AASAVE-1\MACE4.VWF 3-24-12
DRAWN BY: BLUE YUCCA STUDIOS - 817.924.9911

1508 Washington Avenue

Fort Worth, Texas 76104

28 March 2012

Glen Mace - Contractor
Cell 817.944.2281
Phone 817.732.1890
gmace@charter.net

Sheet

A5

Of 5 Shts