TMGS
PIPELINE ROUTE
DEREK WEAVER PAD LATERAL
GP11-00023

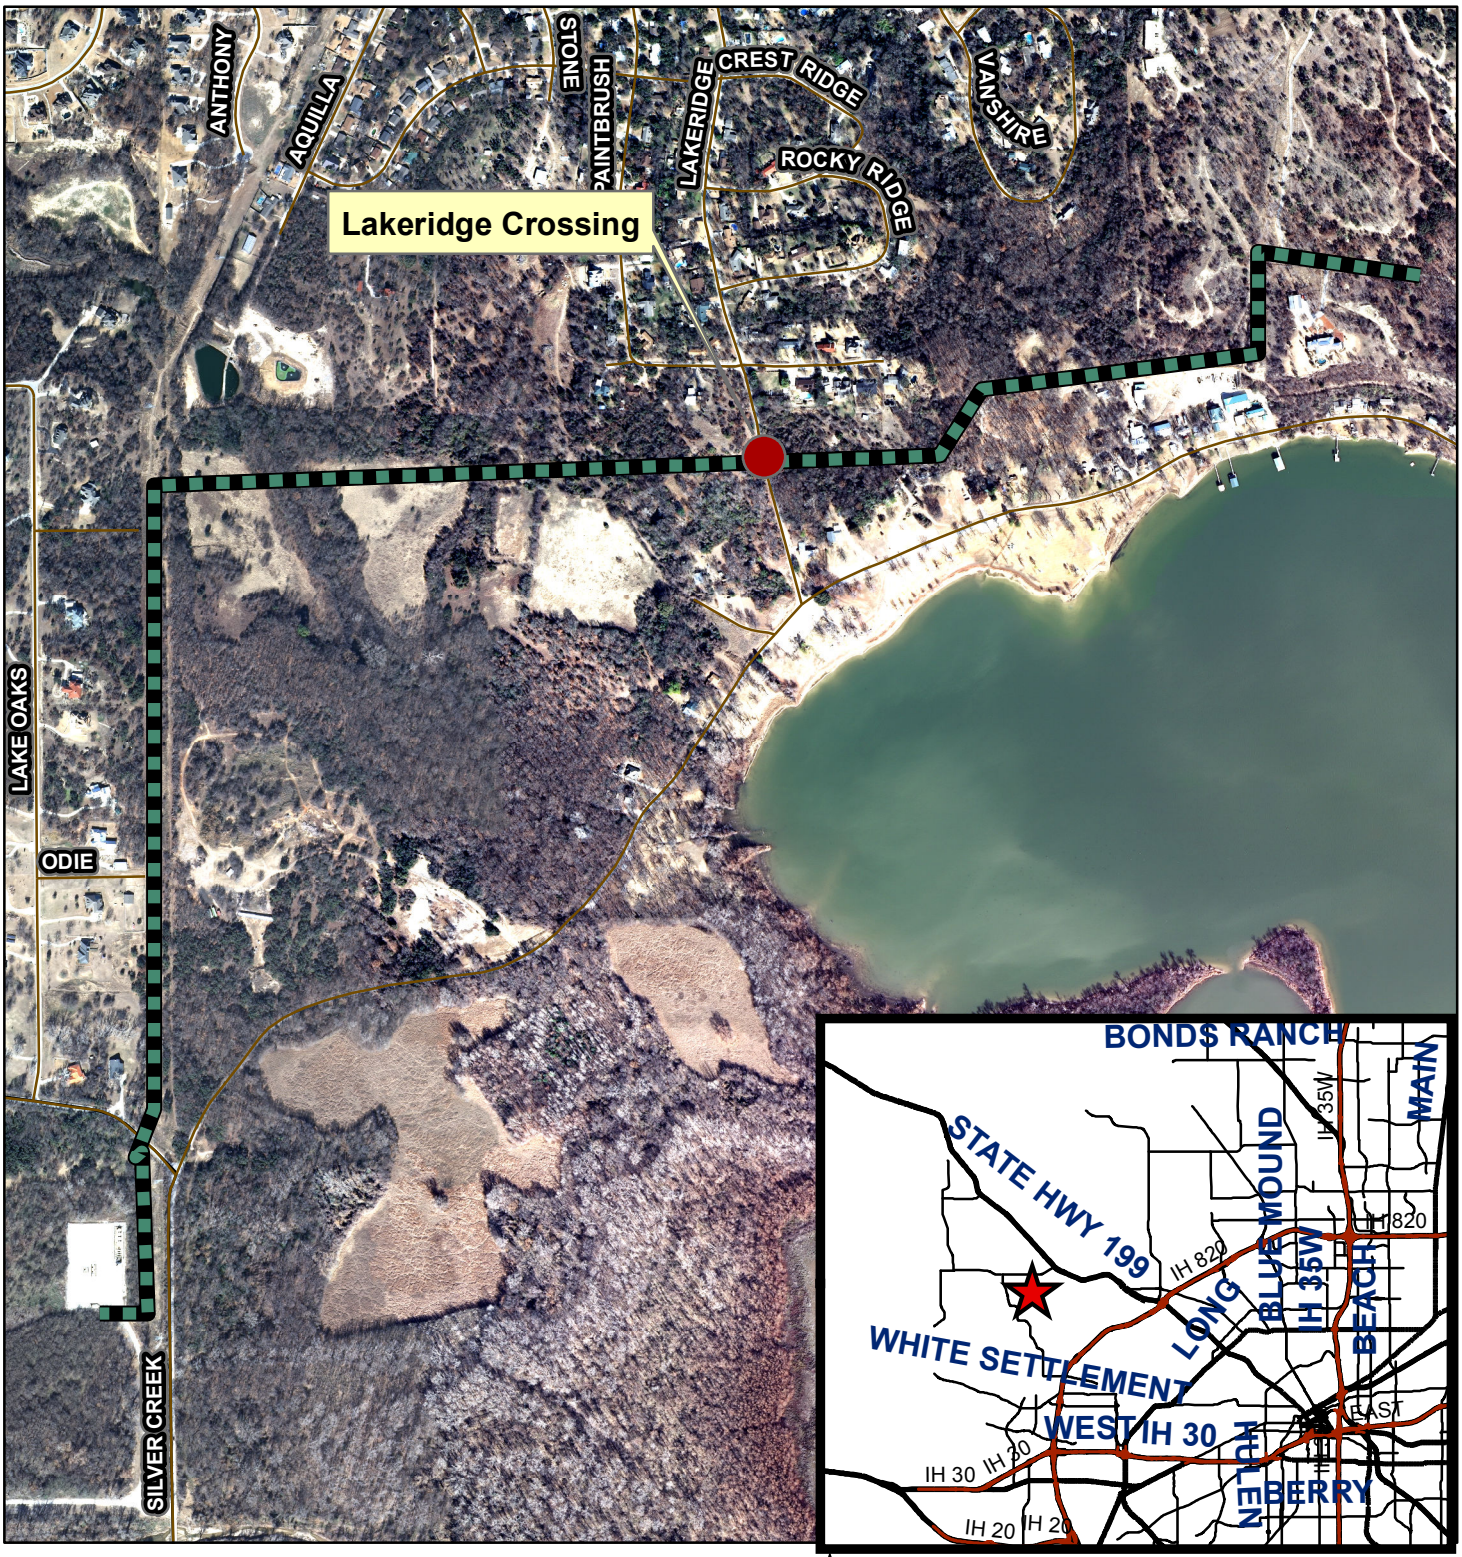

Proposed Pipeline Route

Pipeline Crossing

General Location

N
W
E
S