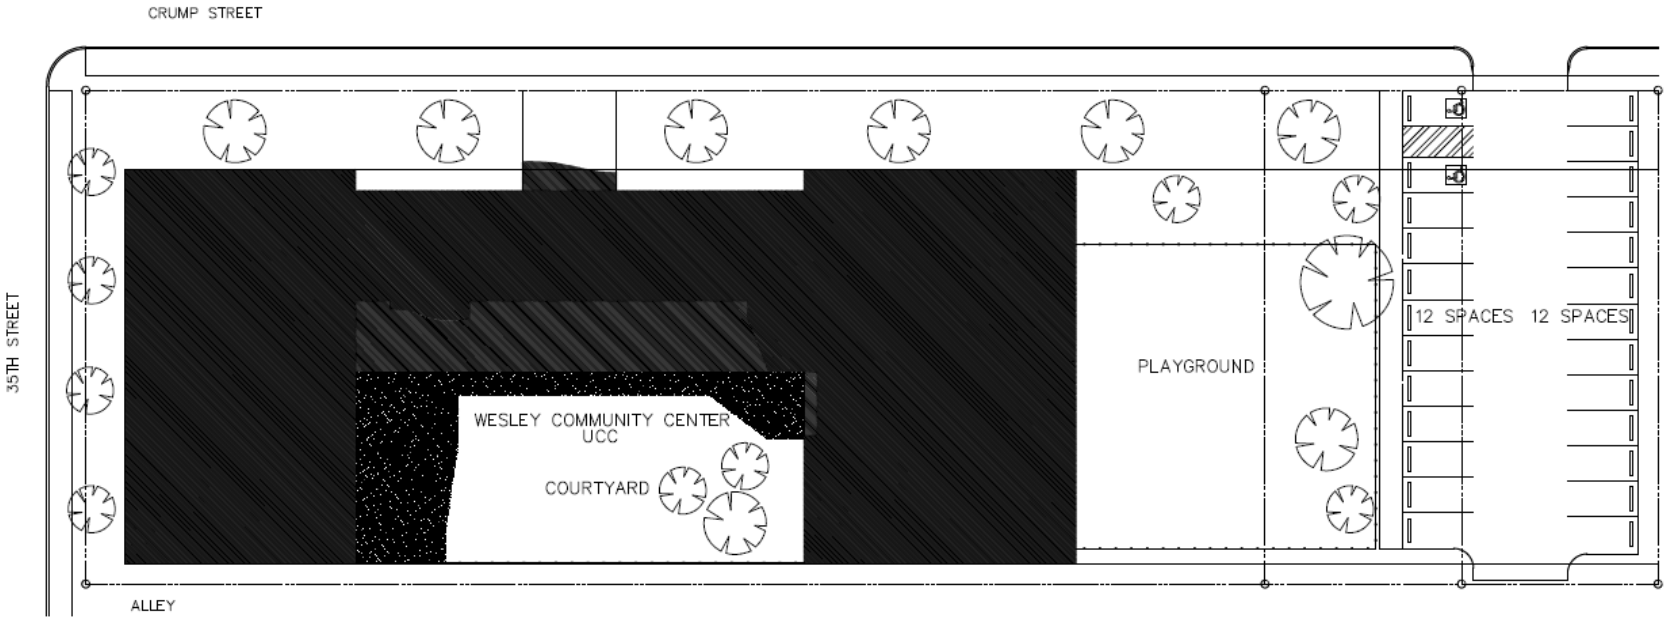

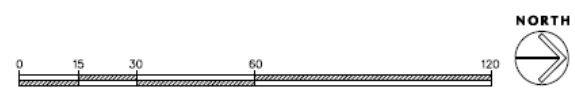

01 SITE PLAN - WESLEY COMMUNITY CENTER / UCC

SCHEMATIC DESIGN - 05/04/10 - NOT FOR CONSTRUCTION

DRAWN BY: D.W.F.
CHECKED BY: J.L.
DATE: 05.05.10
ISSUED FOR PERMIT:
ISSUE FOR PRICING:
ISSUE FOR CONSTRUCTION:
REVISIONS:

© Copyright of RPG Design GROUP, INC. All rights reserved.
The architectural/design/drawing and the information of RPG DESIGN GROUP, INC. may not be reproduced, copied, or used in any form without written permission.

RPG DESIGN GROUP, INC.
Architecture Specifications Interiors

WESLEY COMMUNITY CENTER
UCC

FORT WORTH TEXAS

THIS DOCUMENT IS RELEASED UNDER THE AUTHORITY OF JAVIER LUCIO, R. A. #15314 ON MAY 04, 2010 FOR DESIGN REVIEW PURPOSE ONLY. THIS DOCUMENT SHALL NOT BE USED FOR BIDDING CONTRACTING, PERMITTING, OR CONSTRUCTION.

PROJECT NO.
-

SHEET NO.
A-0.0