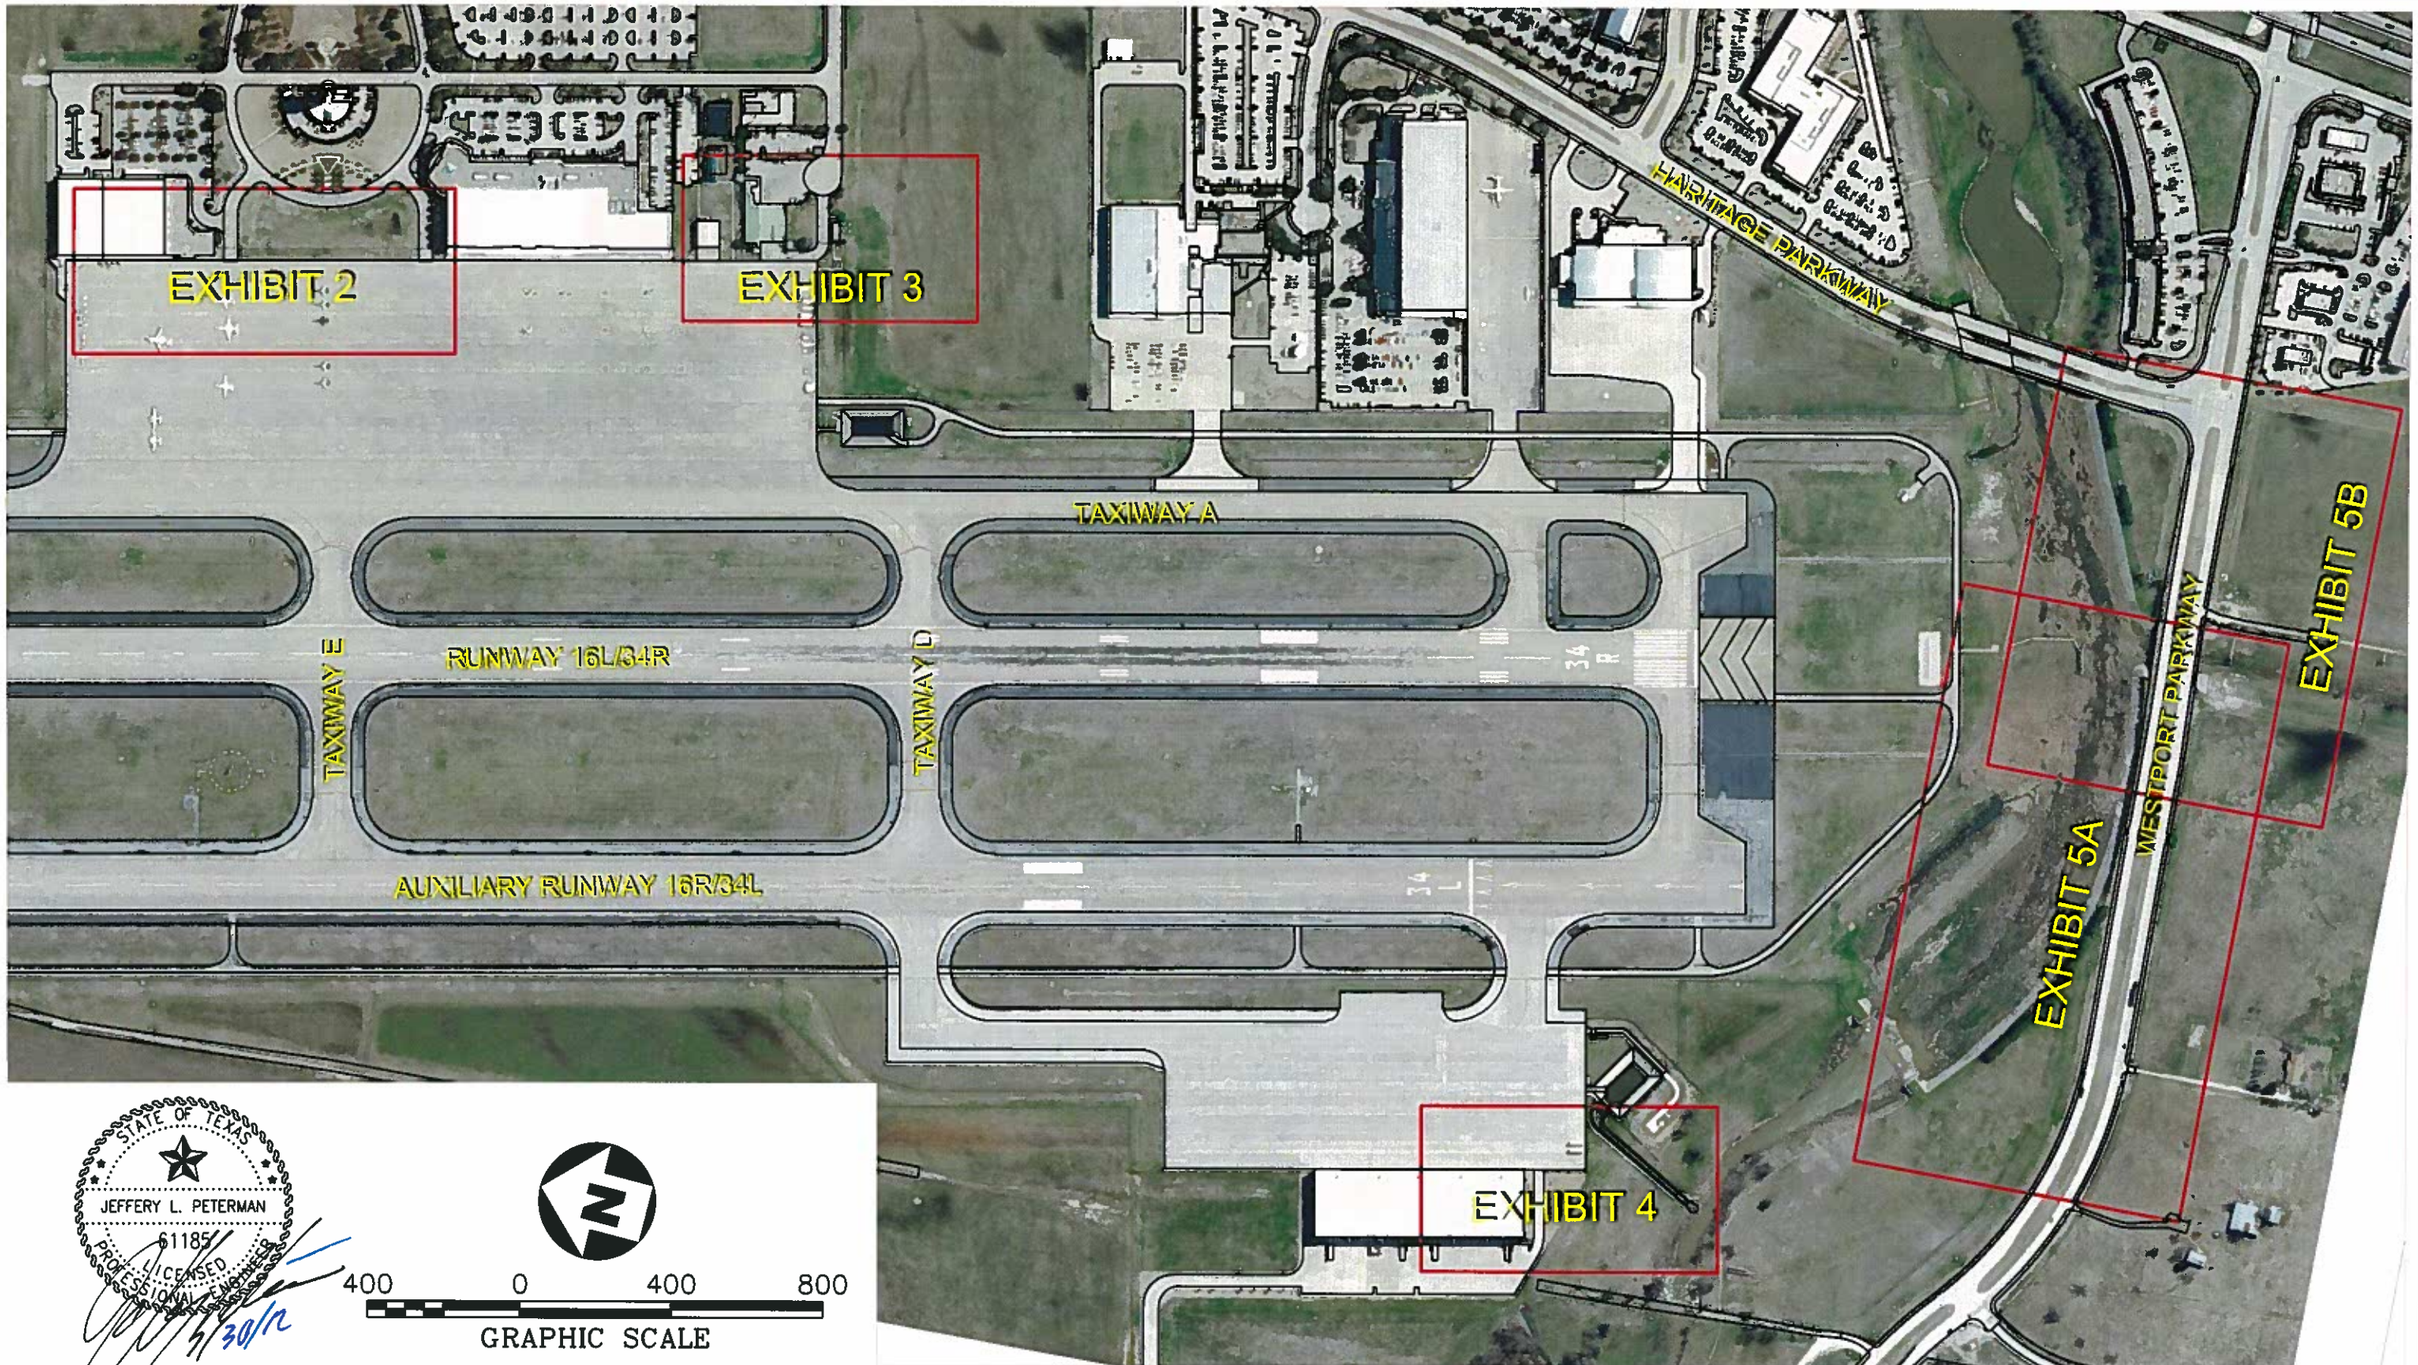

STATE OF TEXAS
JEFFERY L. PETERMAN
61185
LICENSED
PROFESSIONAL ENGINEER
5/30/12

JACOBS
777 MAIN STREET
FORT WORTH TEXAS 76102-5304
PHONE (817) 735-6000
TX REGISTRATION: NO F-2966

FORT WORTH

Alliance Air Services

CITY PROJECT NUMBER: 1978	REV.:
JACOBS PROJECT NUMBER: WFXL9800	DATE: 7/30/12
DESIGNED: JLP / DRAWN: AXC / CHECKED: JLP	APPROVED:
DRAWING PATH\NAME: H:\JOB\WFXL9800 AFW FENCE & GATE REPLACEMENT\700CAD0	
REFERENCE DRAWING PATH\NAME:	

REVISIONS

NO.	BY	DATE	DESCRIPTION	CKD

EXHIBIT 1
OVERALL EXHIBIT

SHEET 1 OF 17

GR14 539120 055218542800