N

0 150 300 600

GRAPHIC SCALE IN FEET

LEGEND

PARTIAL ROAD CLOSURE THRU TRAFFIC ONLY (TEMPORARY)

DETOUR ROUTE

LAKE CREST DRAINAGE IMPROVEMENTS
CITY PROJECT NO. 01604

DETOUR - BOB HANGER STREET

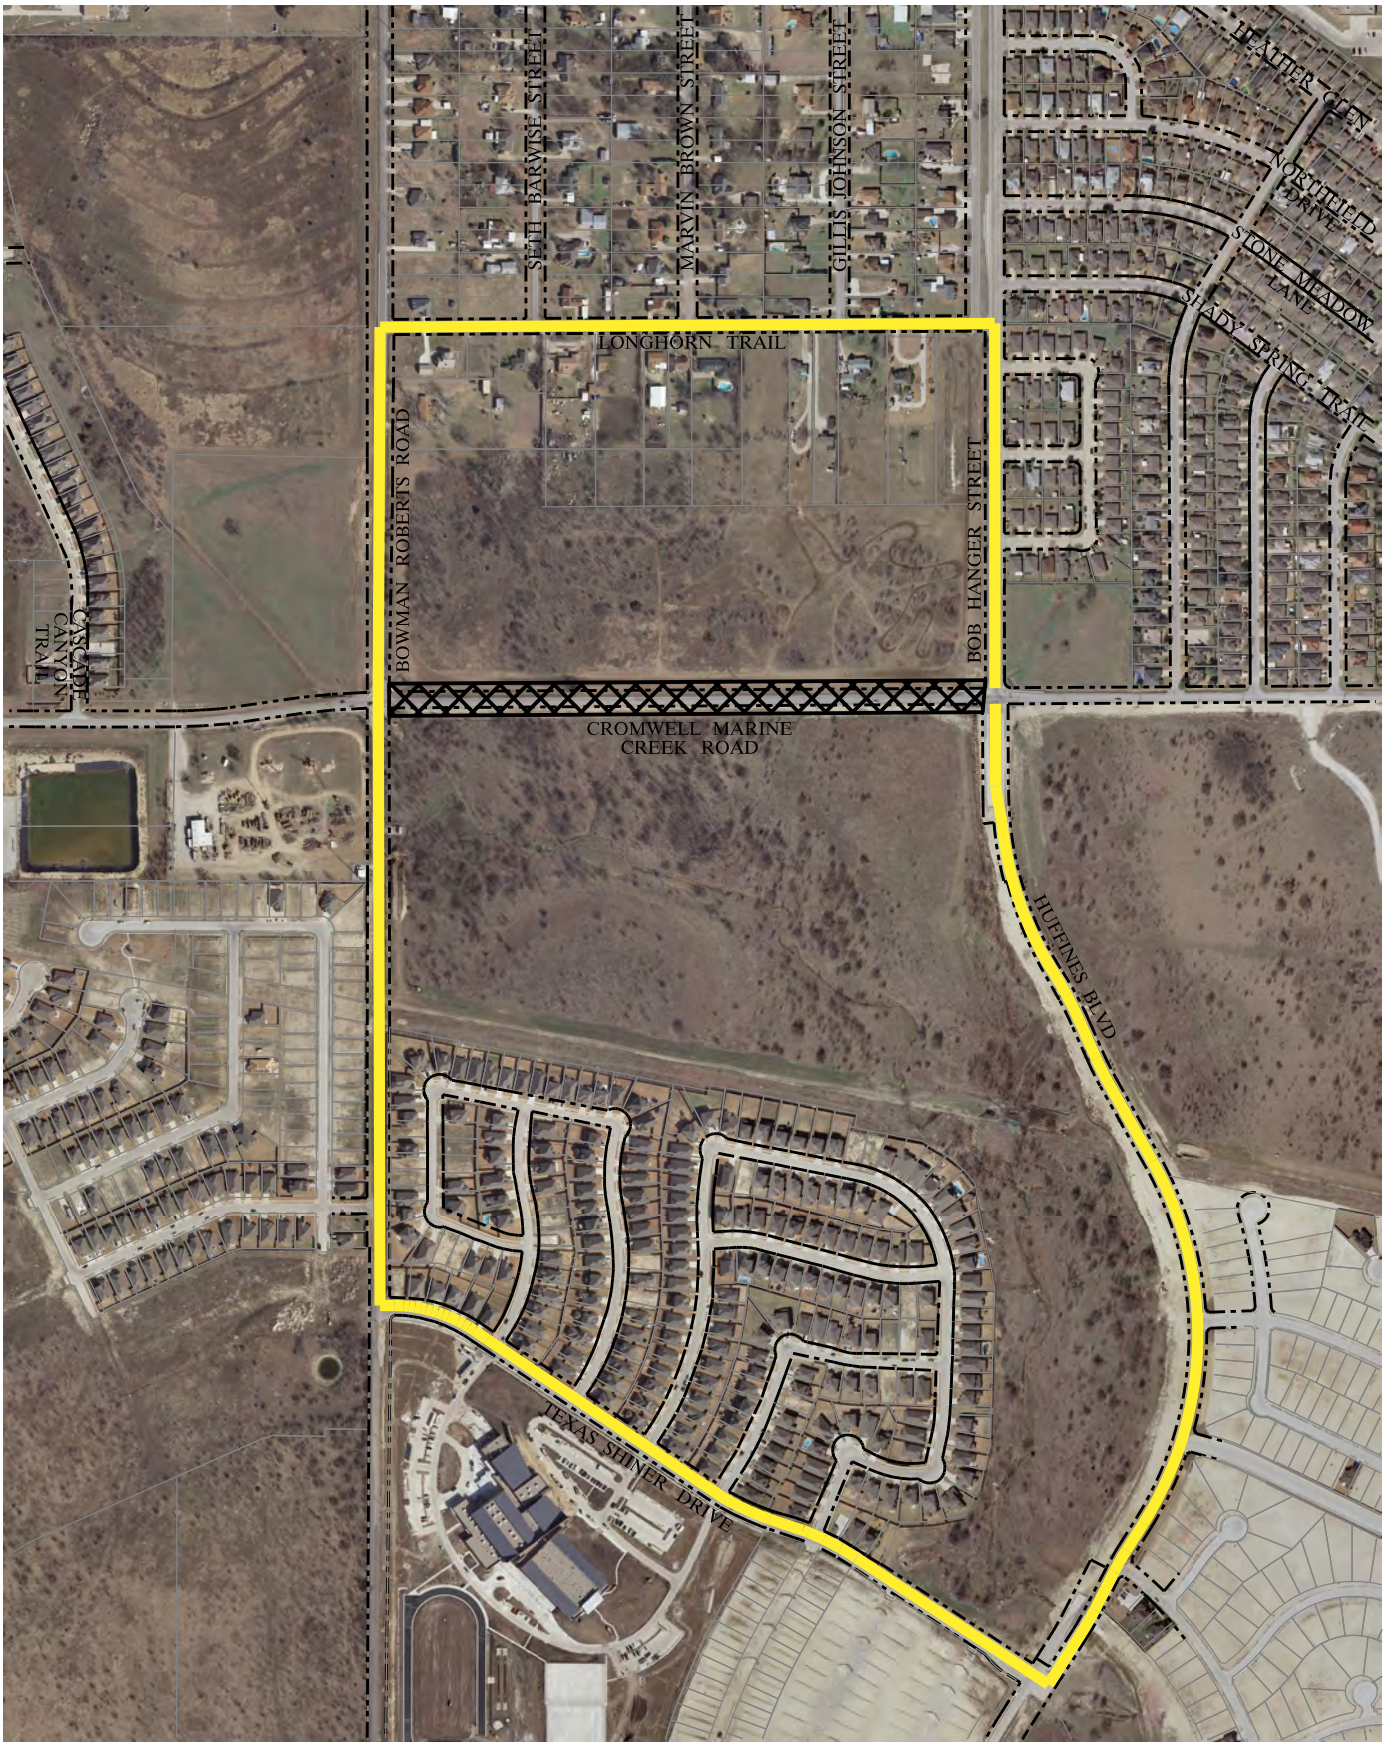

N

0 300 600 1200

GRAPHIC SCALE IN FEET

LEGEND

COMPLETE ROAD CLOSURE (TEMPORARY)

DETOUR ROUTE

LAKE CREST DRAINAGE IMPROVEMENTS
CITY PROJECT NO. 01604

DETOUR -CROMWELL MARINE CREEK ROAD