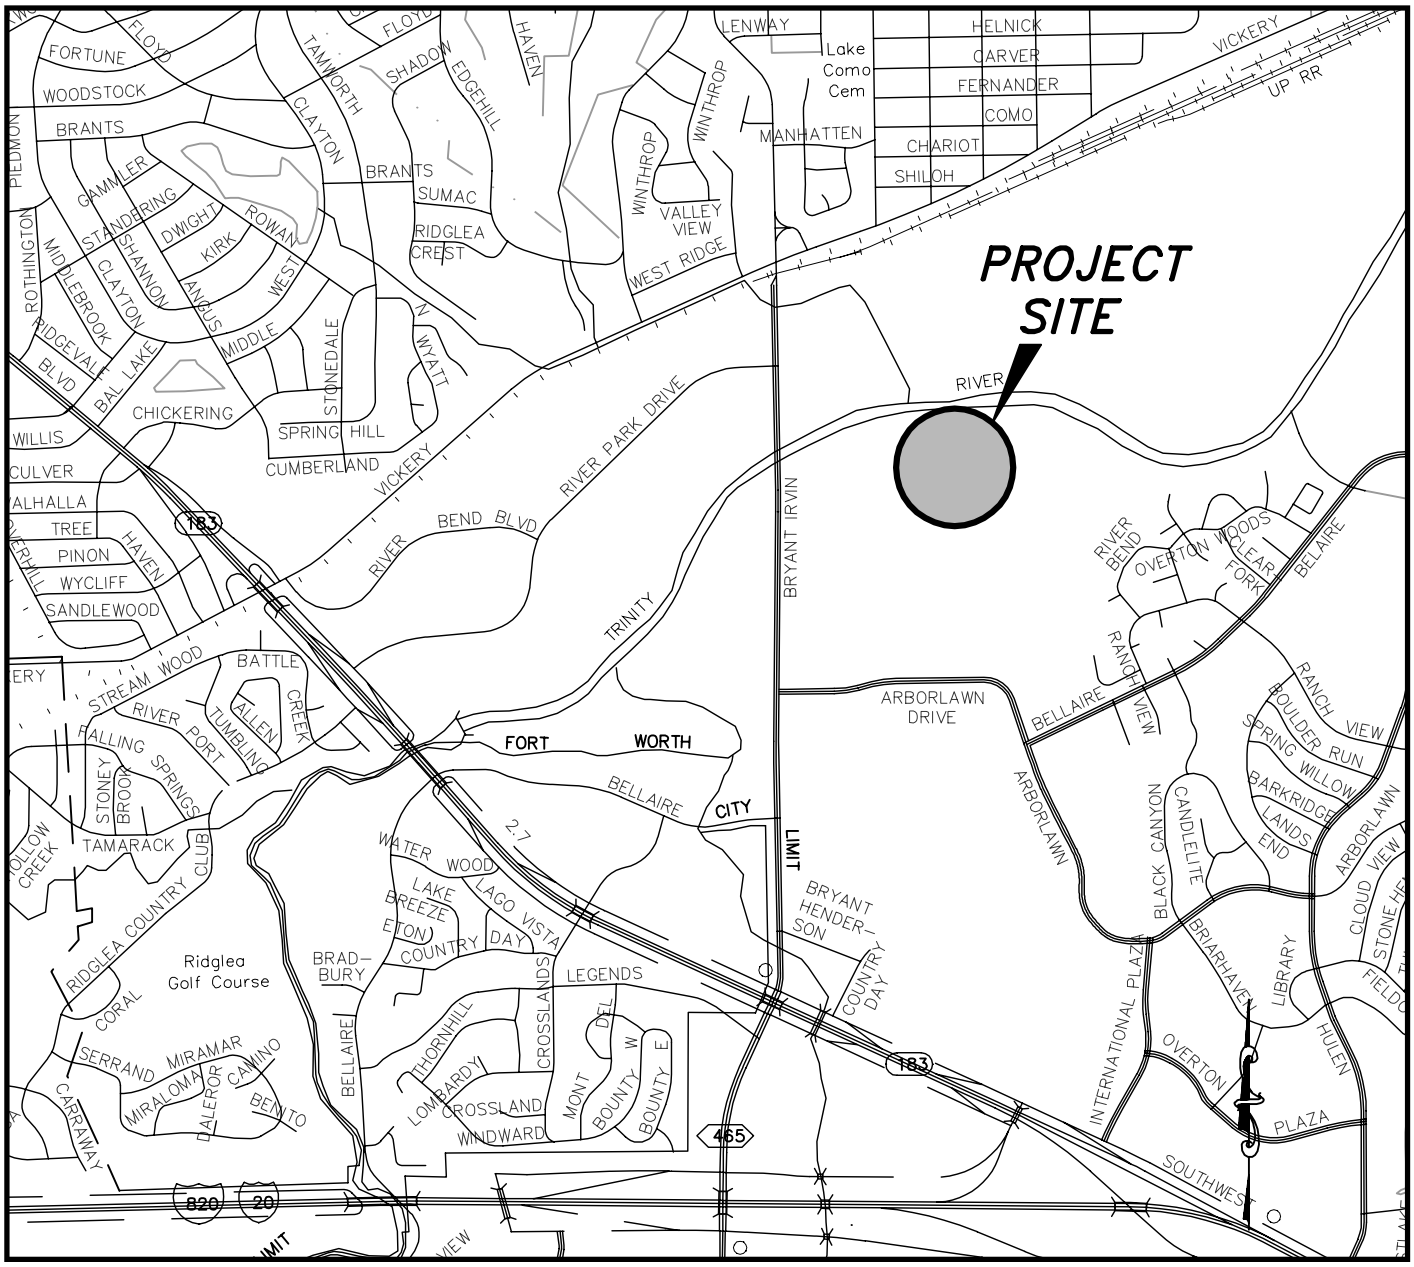

LOCATION MAP

Edwards Ranch Riverhills

D.O.E. No. 6272
City Project No. 01395
File No. SD-0233

ENGINEER:

DUNAWAY

550 Bailey Avenue • Suite 400 • Fort Worth, Texas 76107
Tel: 817.335.1121 • Fax: 817.335.7437
(TX REG. F-1114)

MAY 2013

PLOTTED: Wednesday, May 15, 2013 AT 3:09 PM FILEPATH: G:\Production\ResidentialSF\2002\2002070\Engineering\Drawings\20\PondPlans\VOID-2ndCitySubmittal\CFA\Outfalls Only CFA\Vicinity Map.dwg

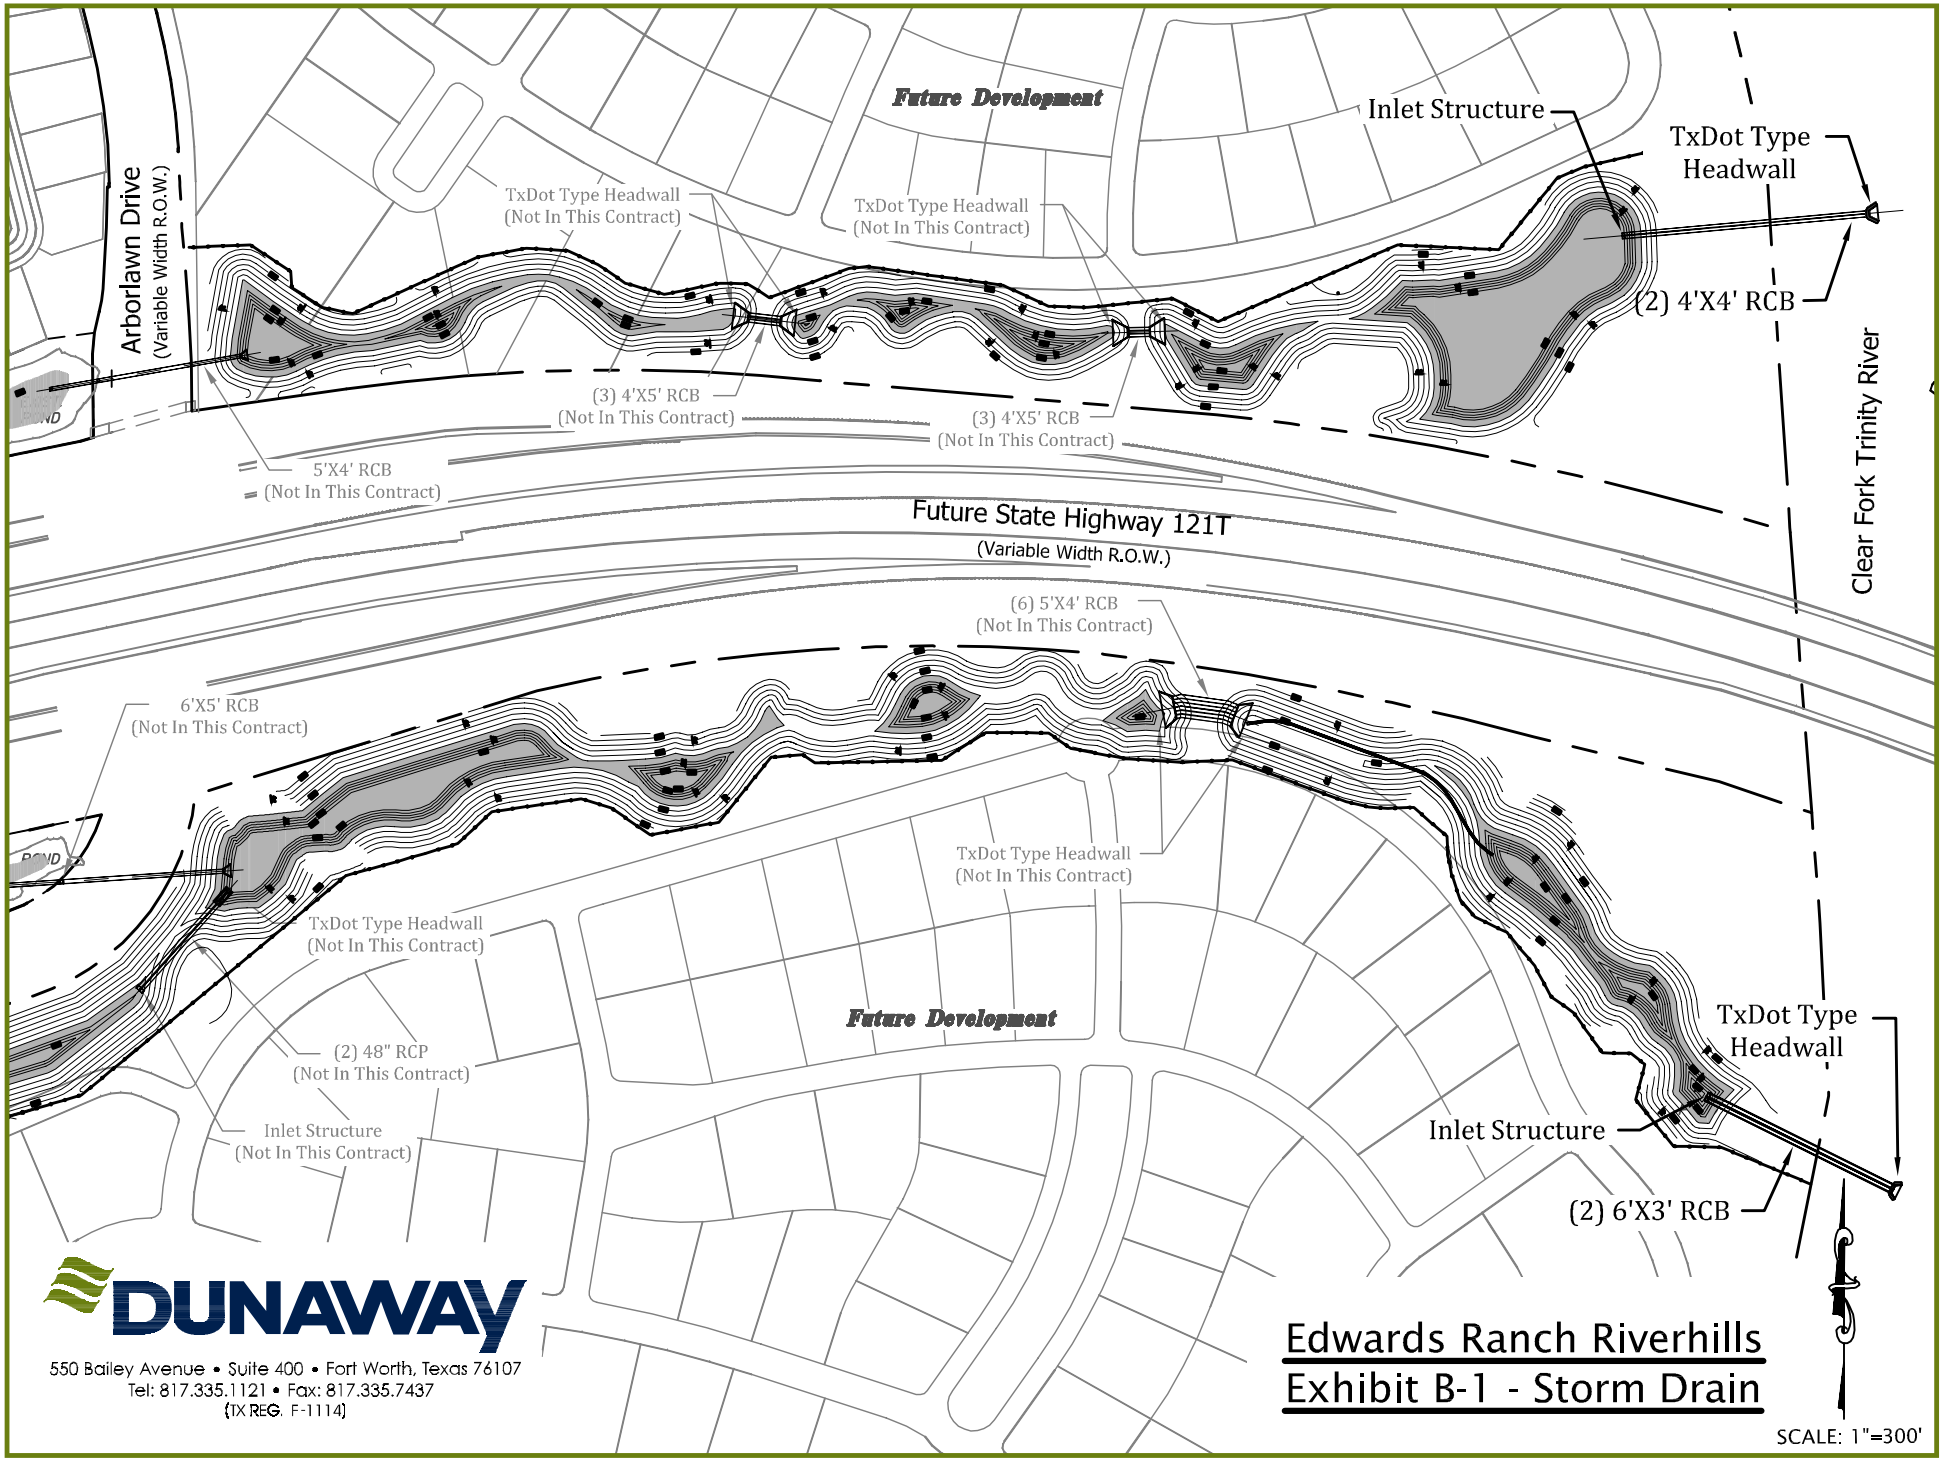

PLOTTED: Wednesday, May 15, 2013 AT 3:34 PM FILEPATH: G:\Production\ResidentialSF\2002\2002070\Engineering\Drawings\20\PondPlans\VOID-2ndCitySubmittal\CFA\Outfalls Only CFA\Storm Drain Outfall.dwg

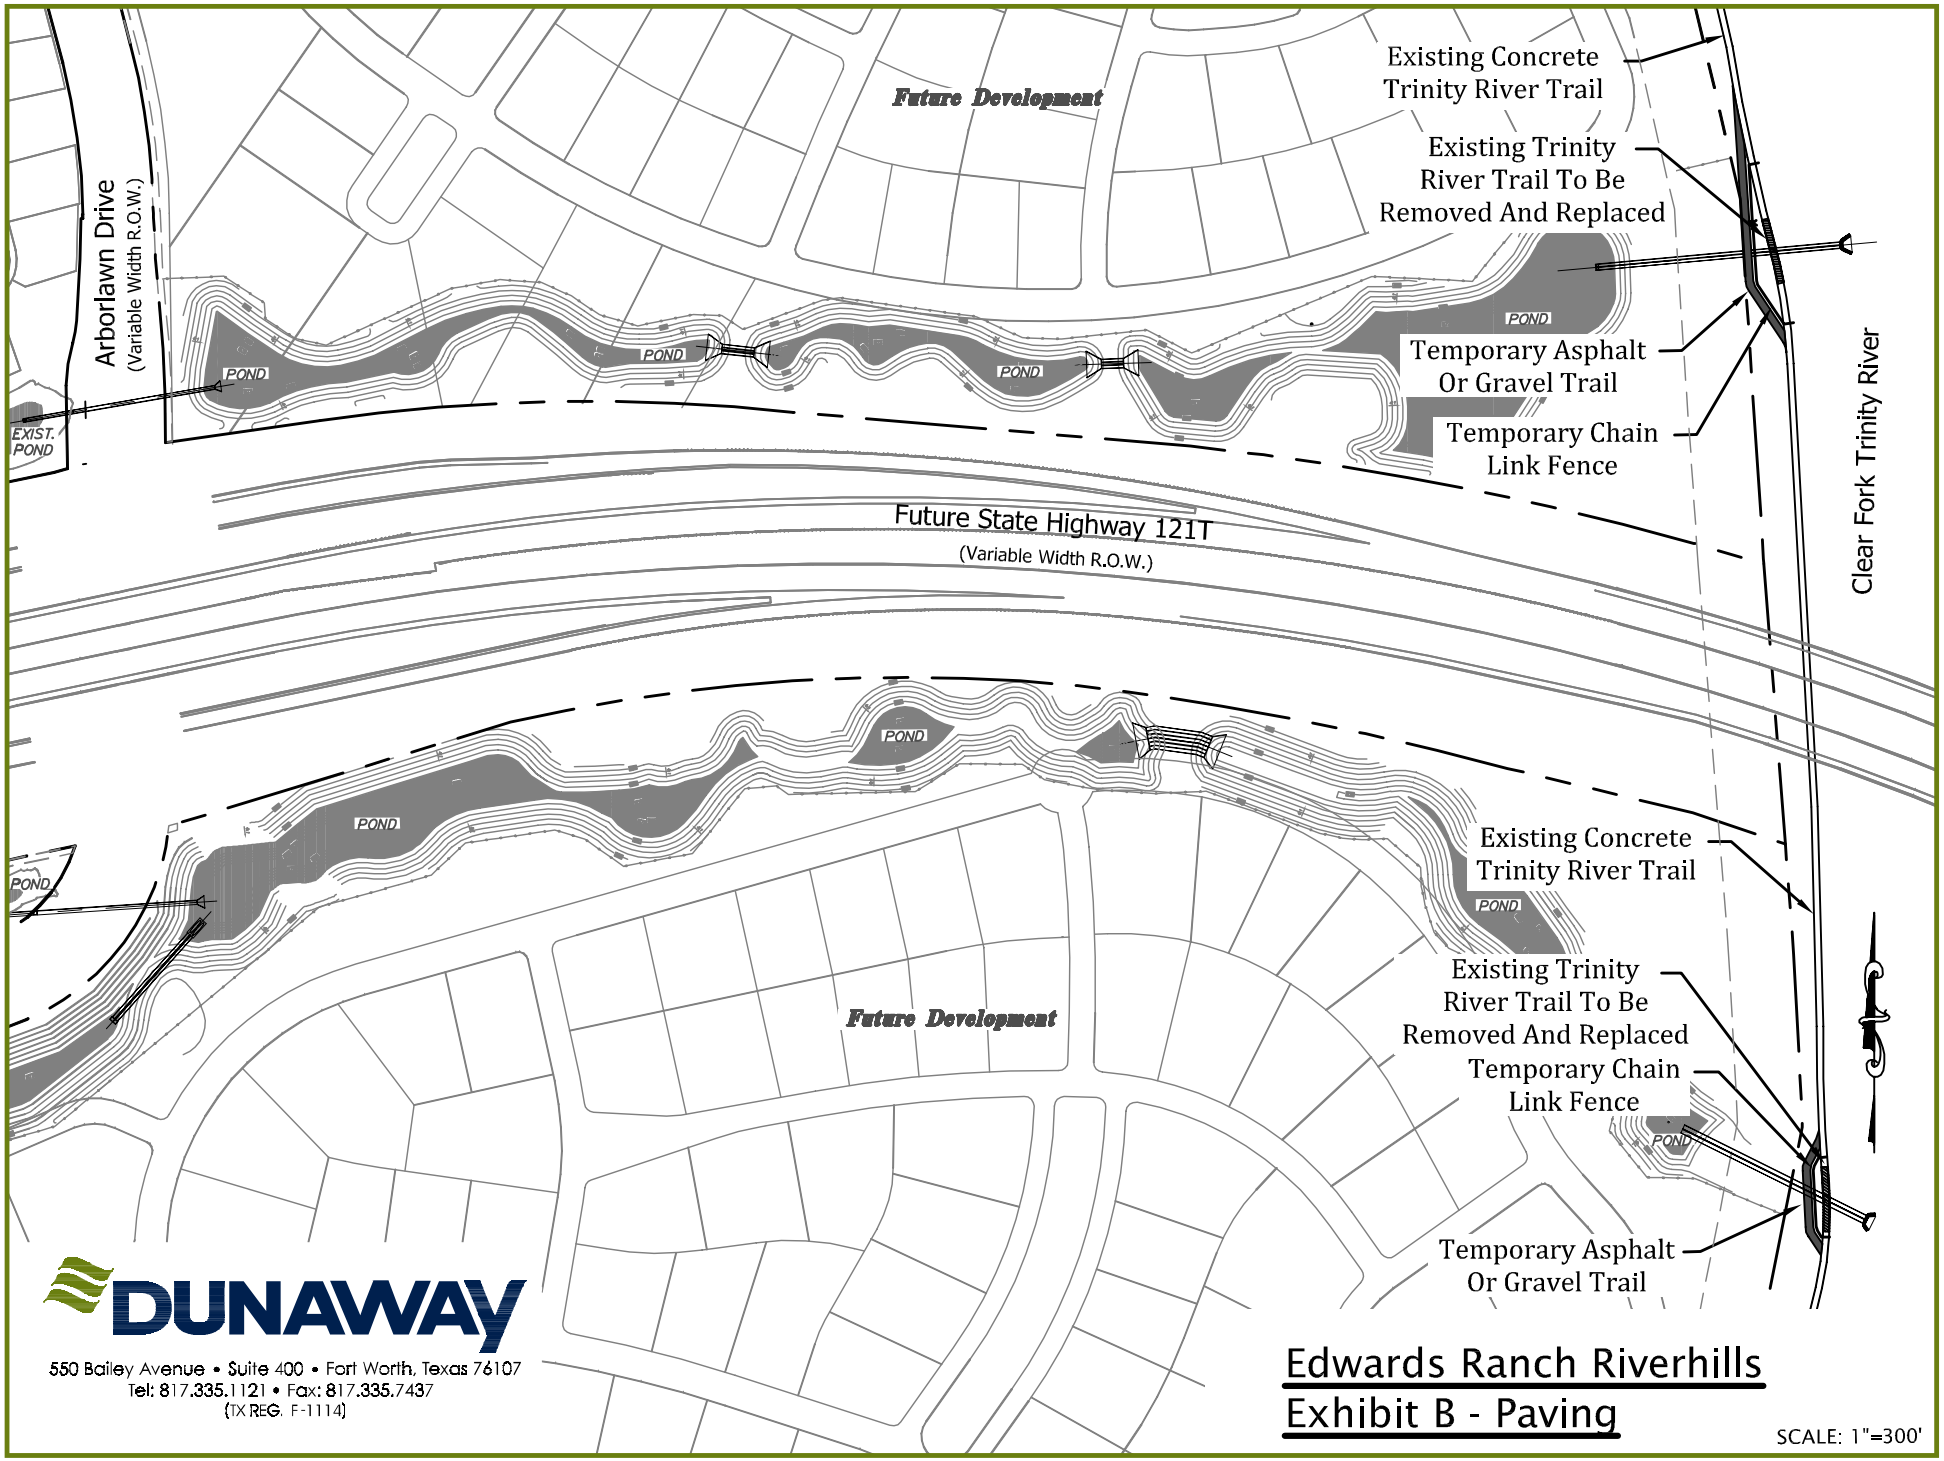

DUNAWAY
550 Bailey Avenue • Suite 400 • Fort Worth, Texas 76107
Tel: 817.335.1121 • Fax: 817.335.7437
(TX REG. F-1114)

Edwards Ranch Riverhills
Exhibit B - Paving

SCALE: 1"=300'

PLOTTED: Wednesday, May 15, 2013 AT 4:15 PM FILEPATH: G:\Production\ResidentialSF\2002\2002070\Engineering\Drawings\20\PondPlans\VOID-2ndCitySubmittal\CFA\Outfalls Only CFA\Paving.dwg