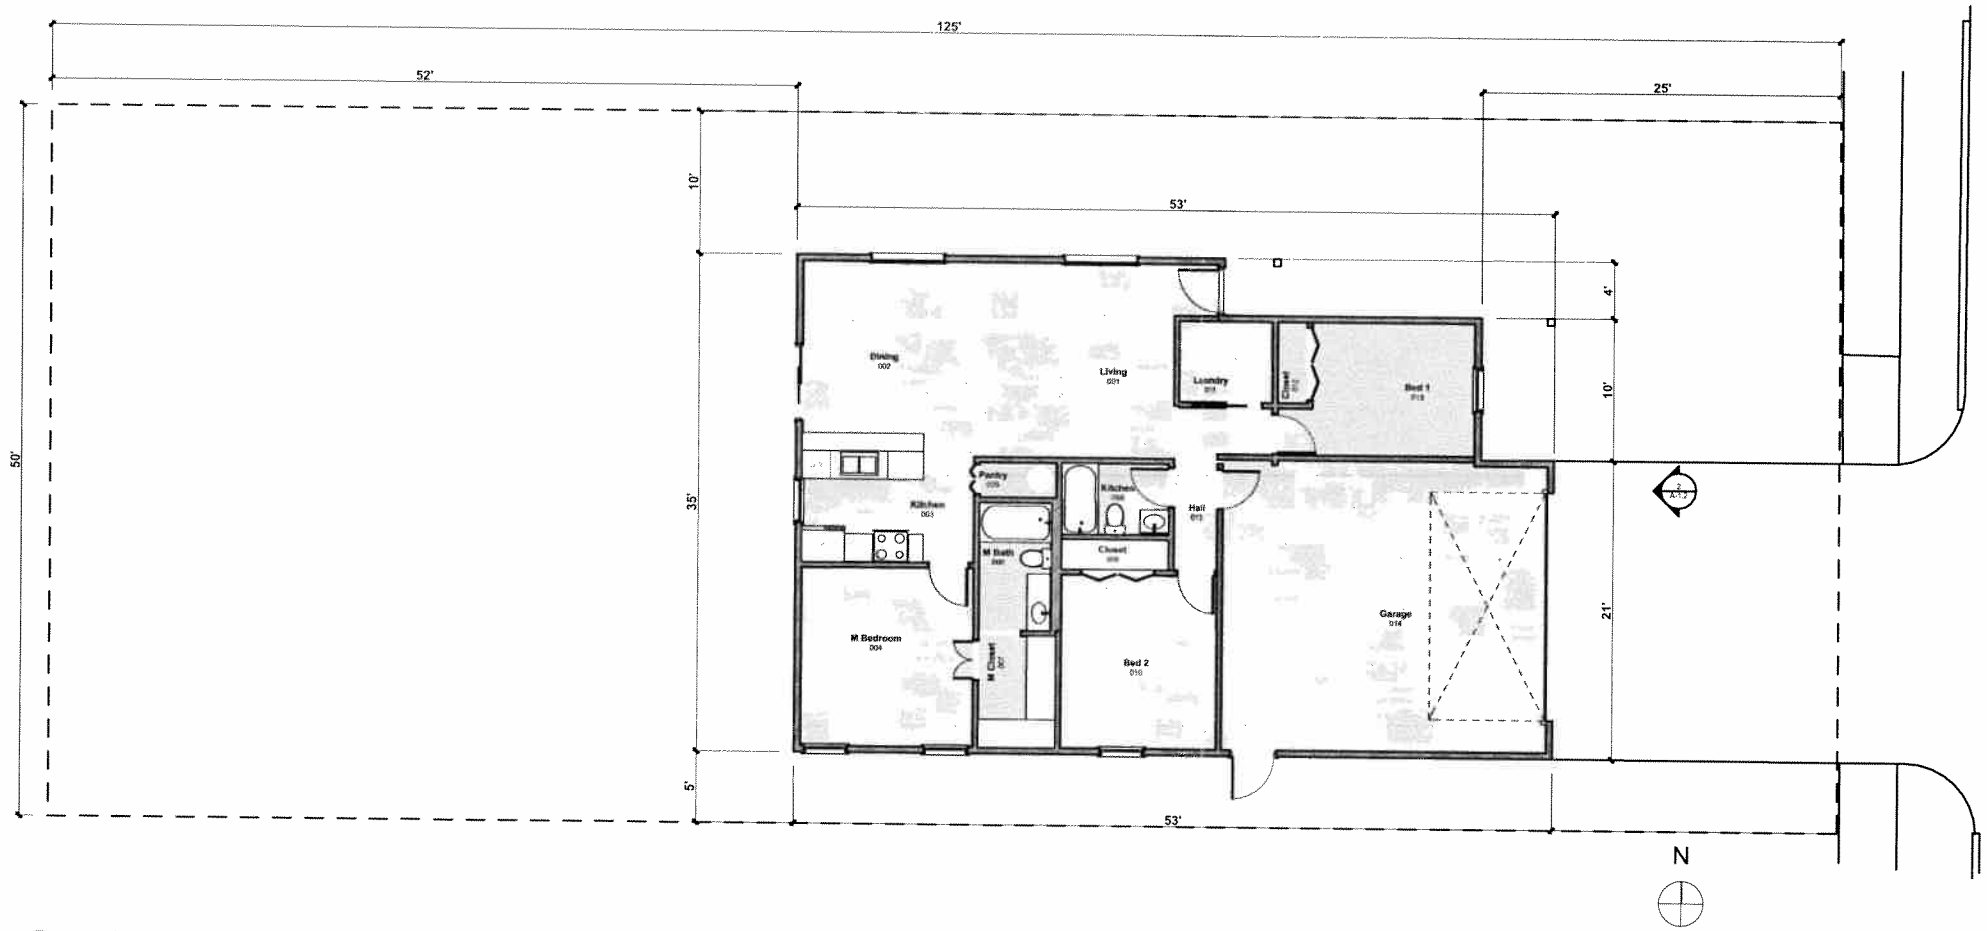

1 SITE AND FLOOR PLAN
SCALE: 1/8" = 1'-0"

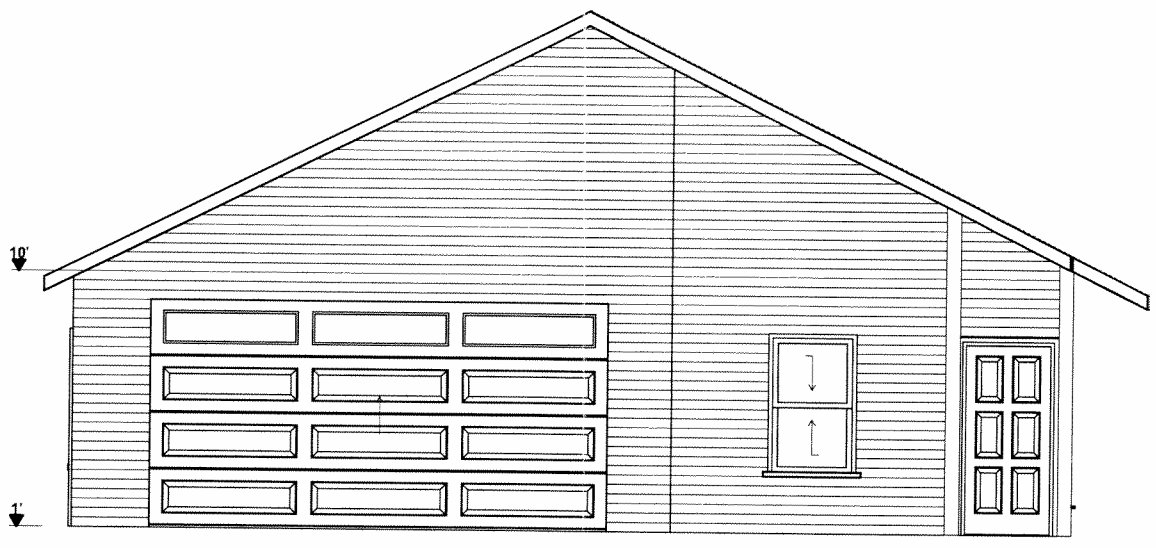

2 EAST ELEVATION
SCALE: 1/4" = 1'-0"

NOT FOR CONSTRUCTION FOR REVIEW PURPOSES ONLY

Lillie

2812 Townsend Drive, Fort Worth, Texas, 76110,

MARK	DATE
NEZ-H	06/18/2013

Modern Ground, LLC
2921 W. 5th St.
Fort Worth, TX 76107
682.220.9463

SITE AND ELEVATION PLAN

A-1.2

SHEET 2