Revised Plans for M&C C-26364

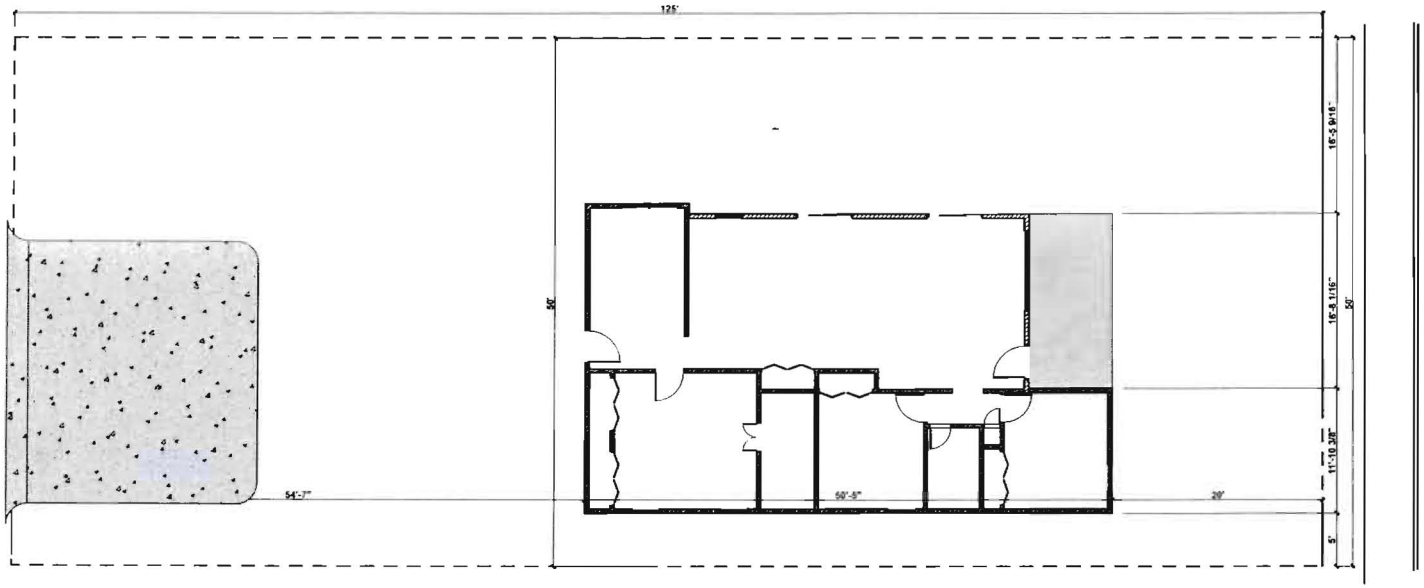

1 SITE PLAN
SCALE: 1/8" = 1'-0"

NOT FOR CONSTRUCTION FOR REVIEW PURPOSES ONLY

Lillie
2812 Townsend Drive, Fort Worth, Texas, 76110, USA

NOTES	
NEZ-H	06/18/2013
NEZ-VER2	07/22/2013
NEZ-VER3	09/09/2013

Modern Ground, LLC
2921 W. 5th St.
Fort Worth, TX 76107
682.220.9463

SITE PLAN

DATE	JOB #
##/##/####	13001LILLIE

A-101

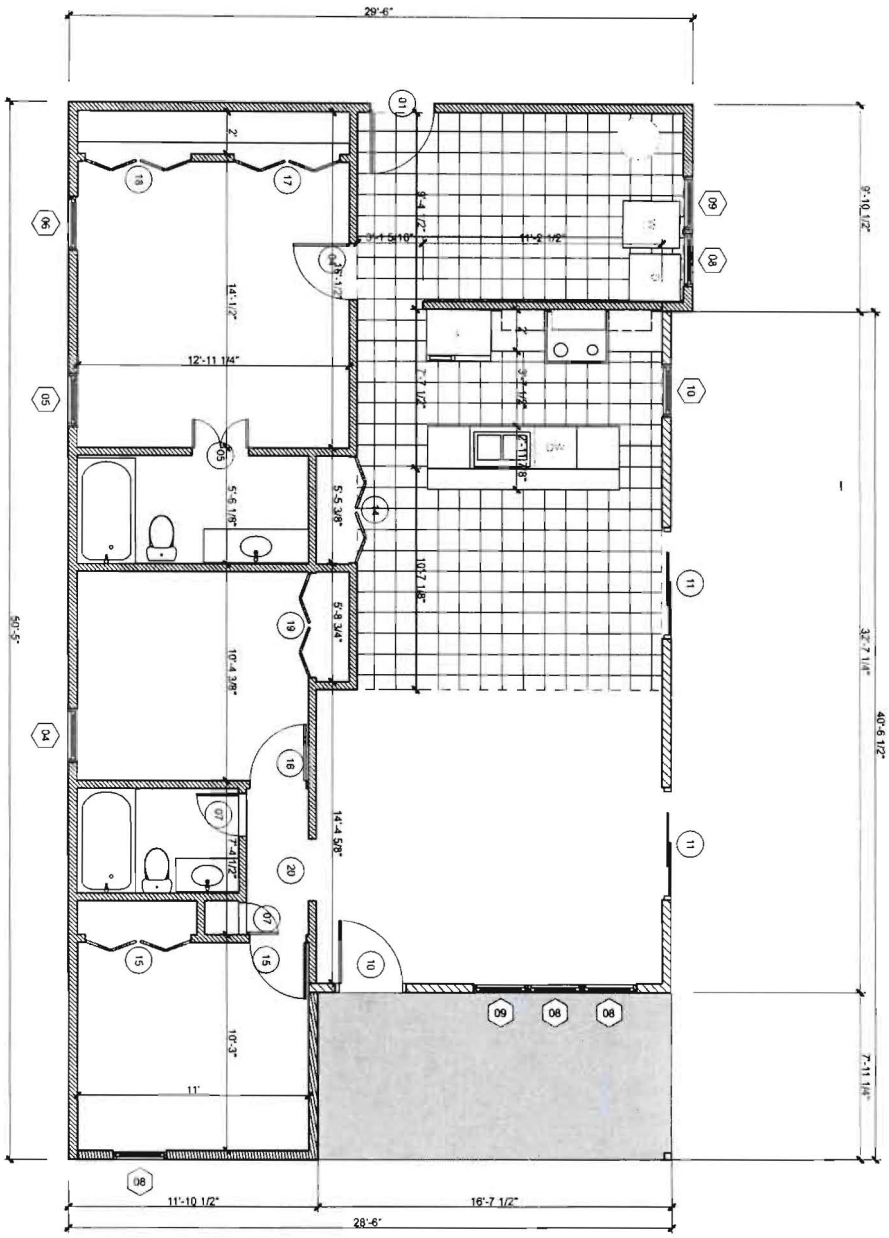

1 Floor
SCALE: 1/4" = 1'-0"

NOT FOR CONSTRUCTION FOR REVIEW PURPOSES ONLY

Lillie

2812 Townsend Drive, Fort Worth, Texas, 76110, USA

NOTES	
NEZ-M	06/18/2013
NEZ-VER2	07/22/2013
NEZ-VER3	09/09/2013

Modern Ground, LLC
2921 W. 5th St.
Fort Worth, TX 76107
682.220.9463

FLOOR PLAN
DATE
JOB # 13001LILLIE
A-102

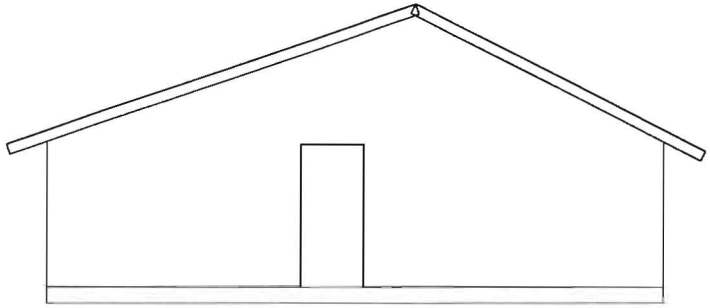

4 WEST ELEVATION
SCALE: 1/4" = 1'-0"

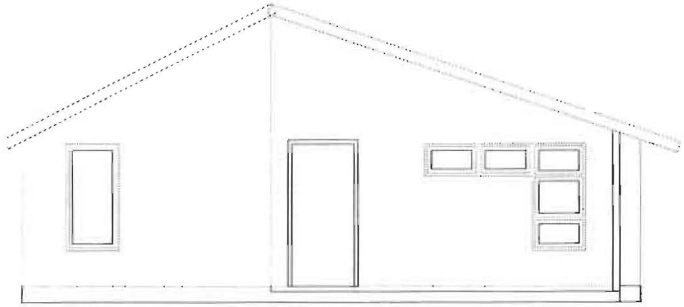

2 EAST ELEVATION
SCALE: 1/4" = 1'-0"

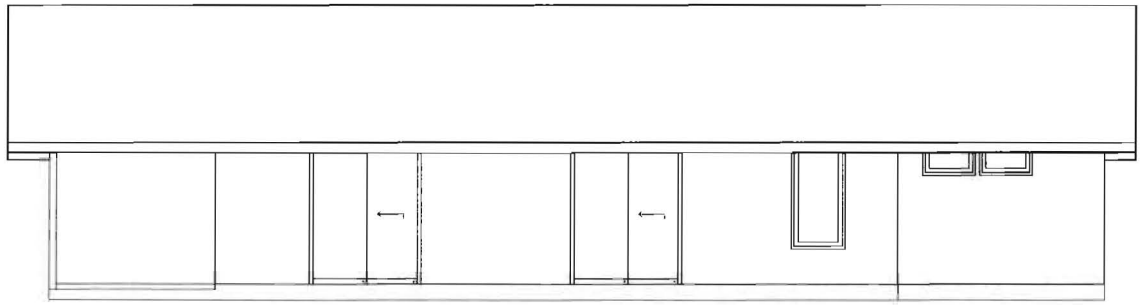

1 NORTH ELEVATION
SCALE: 1/4" = 1'-0"

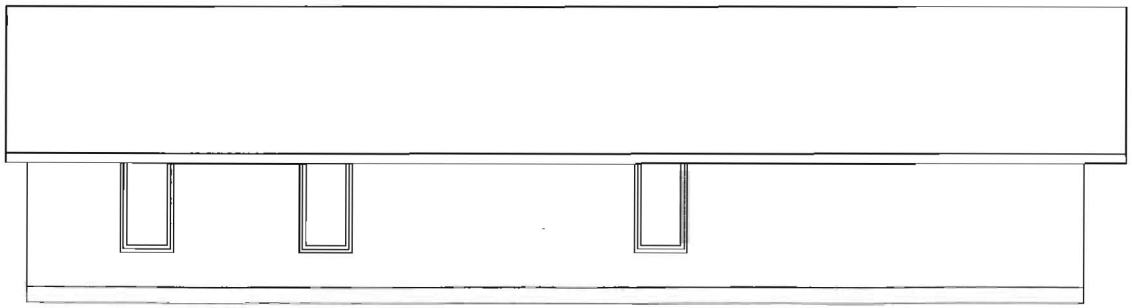

3 SOUTH ELEVATION
SCALE: 1/4" = 1'-0"

NOT FOR CONSTRUCTION FOR REVIEW PURPOSES ONLY

Lillie

2812 Townsend Drive, Fort Worth, Texas, 76110, USA

NOTES	
NEZ-H	06/18/2013
NEZ-VER2	07/22/2013
NEZ-VER3	09/09/2013

Modern Ground, LLC
2921 W. 5th St.
Fort Worth, TX 76107
682.220.9463

ELEVATIONS

DATE	JOB #.
##/##/####	13001LILLIE

A-201