ATTACHMENT 2

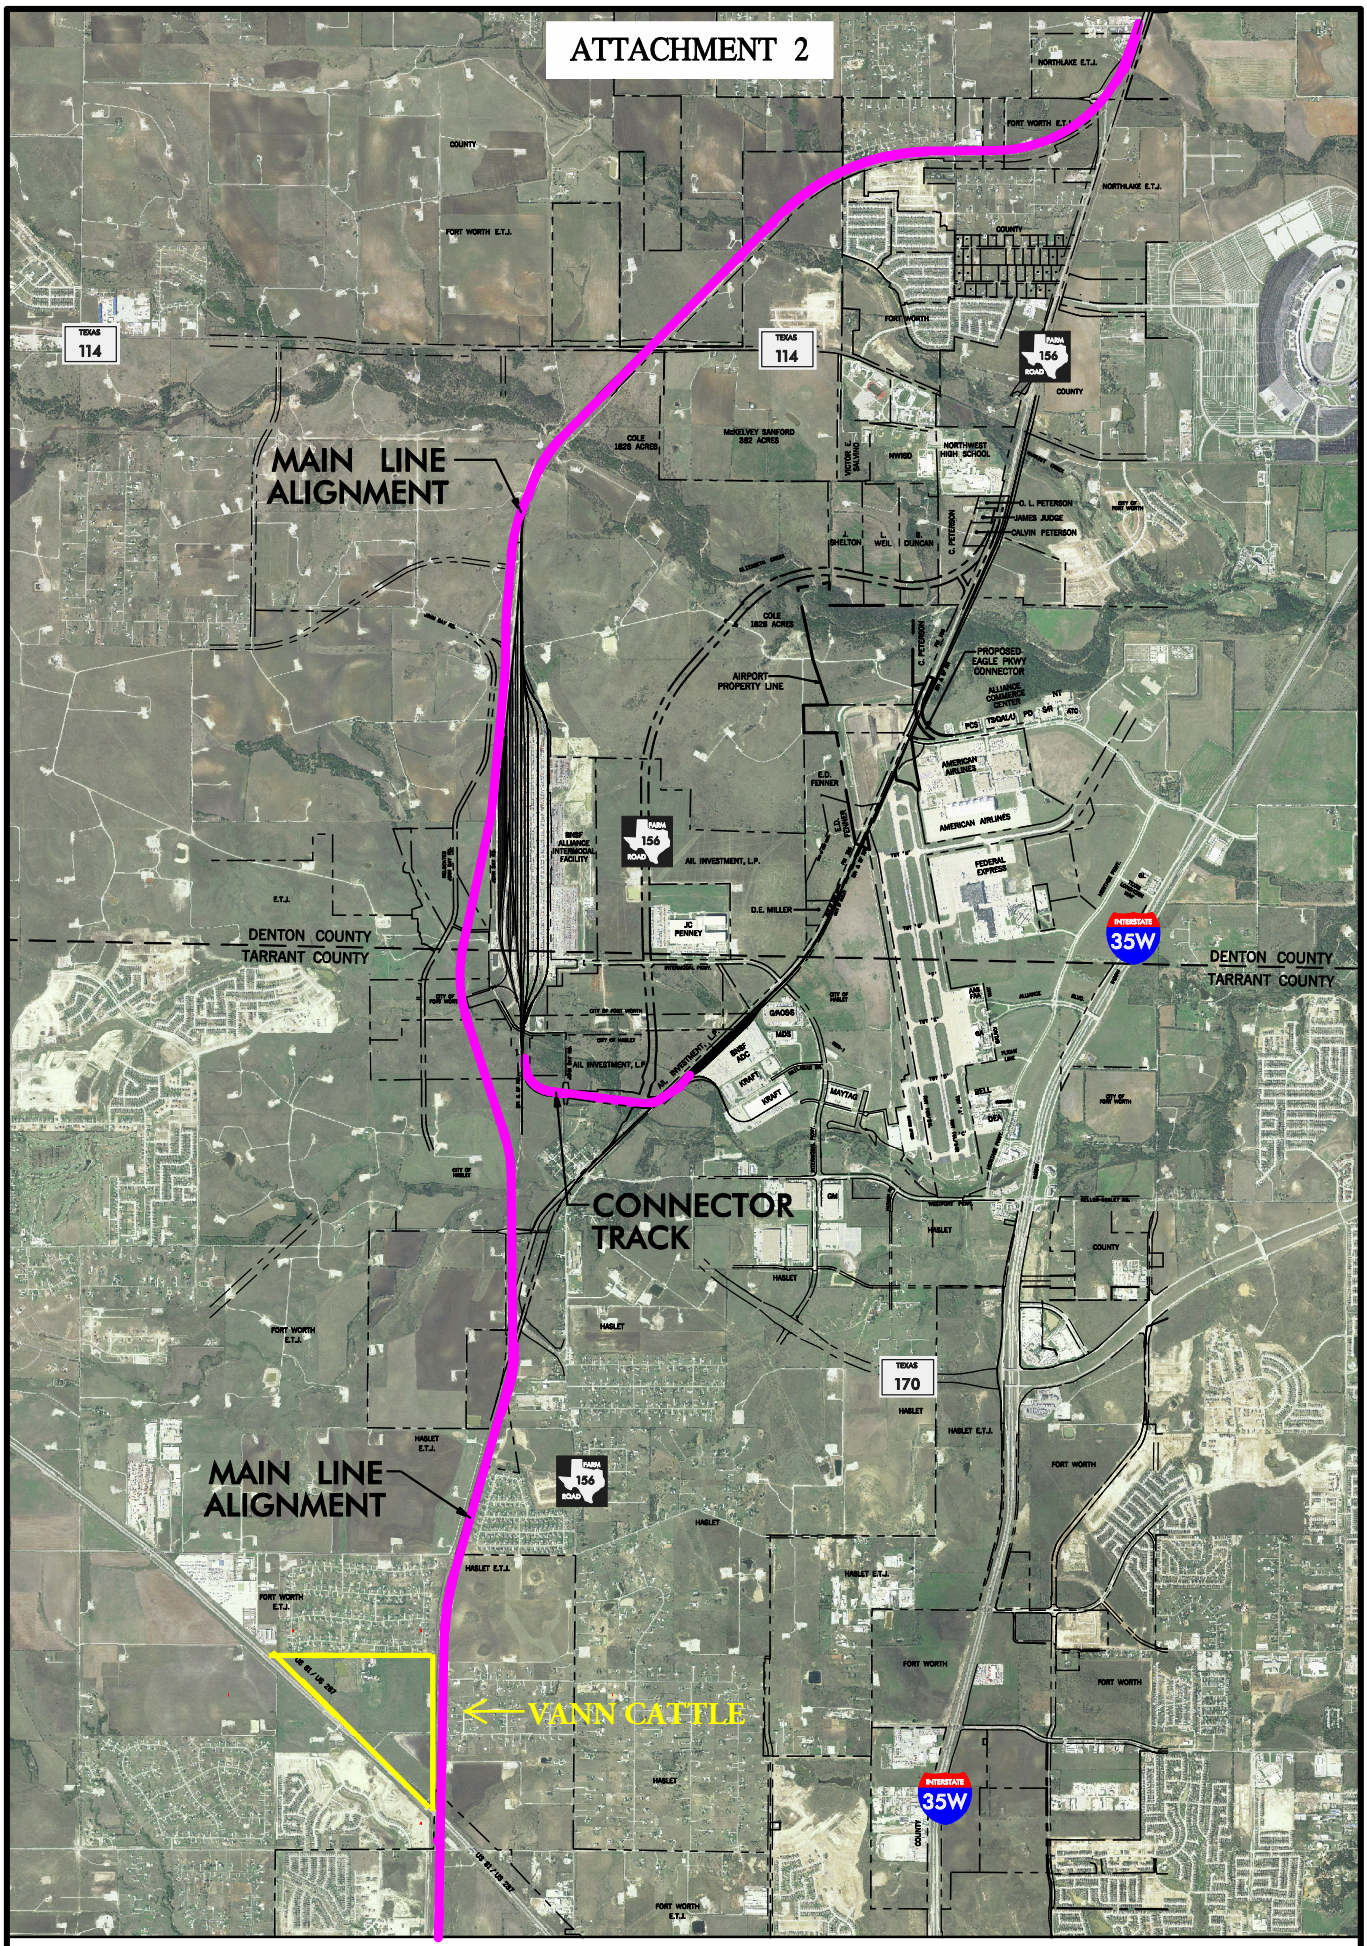

Alliance Air Services

DECEMBER 2010

ALLIANCE AIRPORT RUNWAY EXTENSION PROJECT

FORT WORTH

JACOBS

H:\Job\01819\CIV\Images\Alliance RW Ext-12-06-10.dgn