MAYOR AND COUNCIL COMMUNICATION MAP

Crooked Lane Drainage Improvements

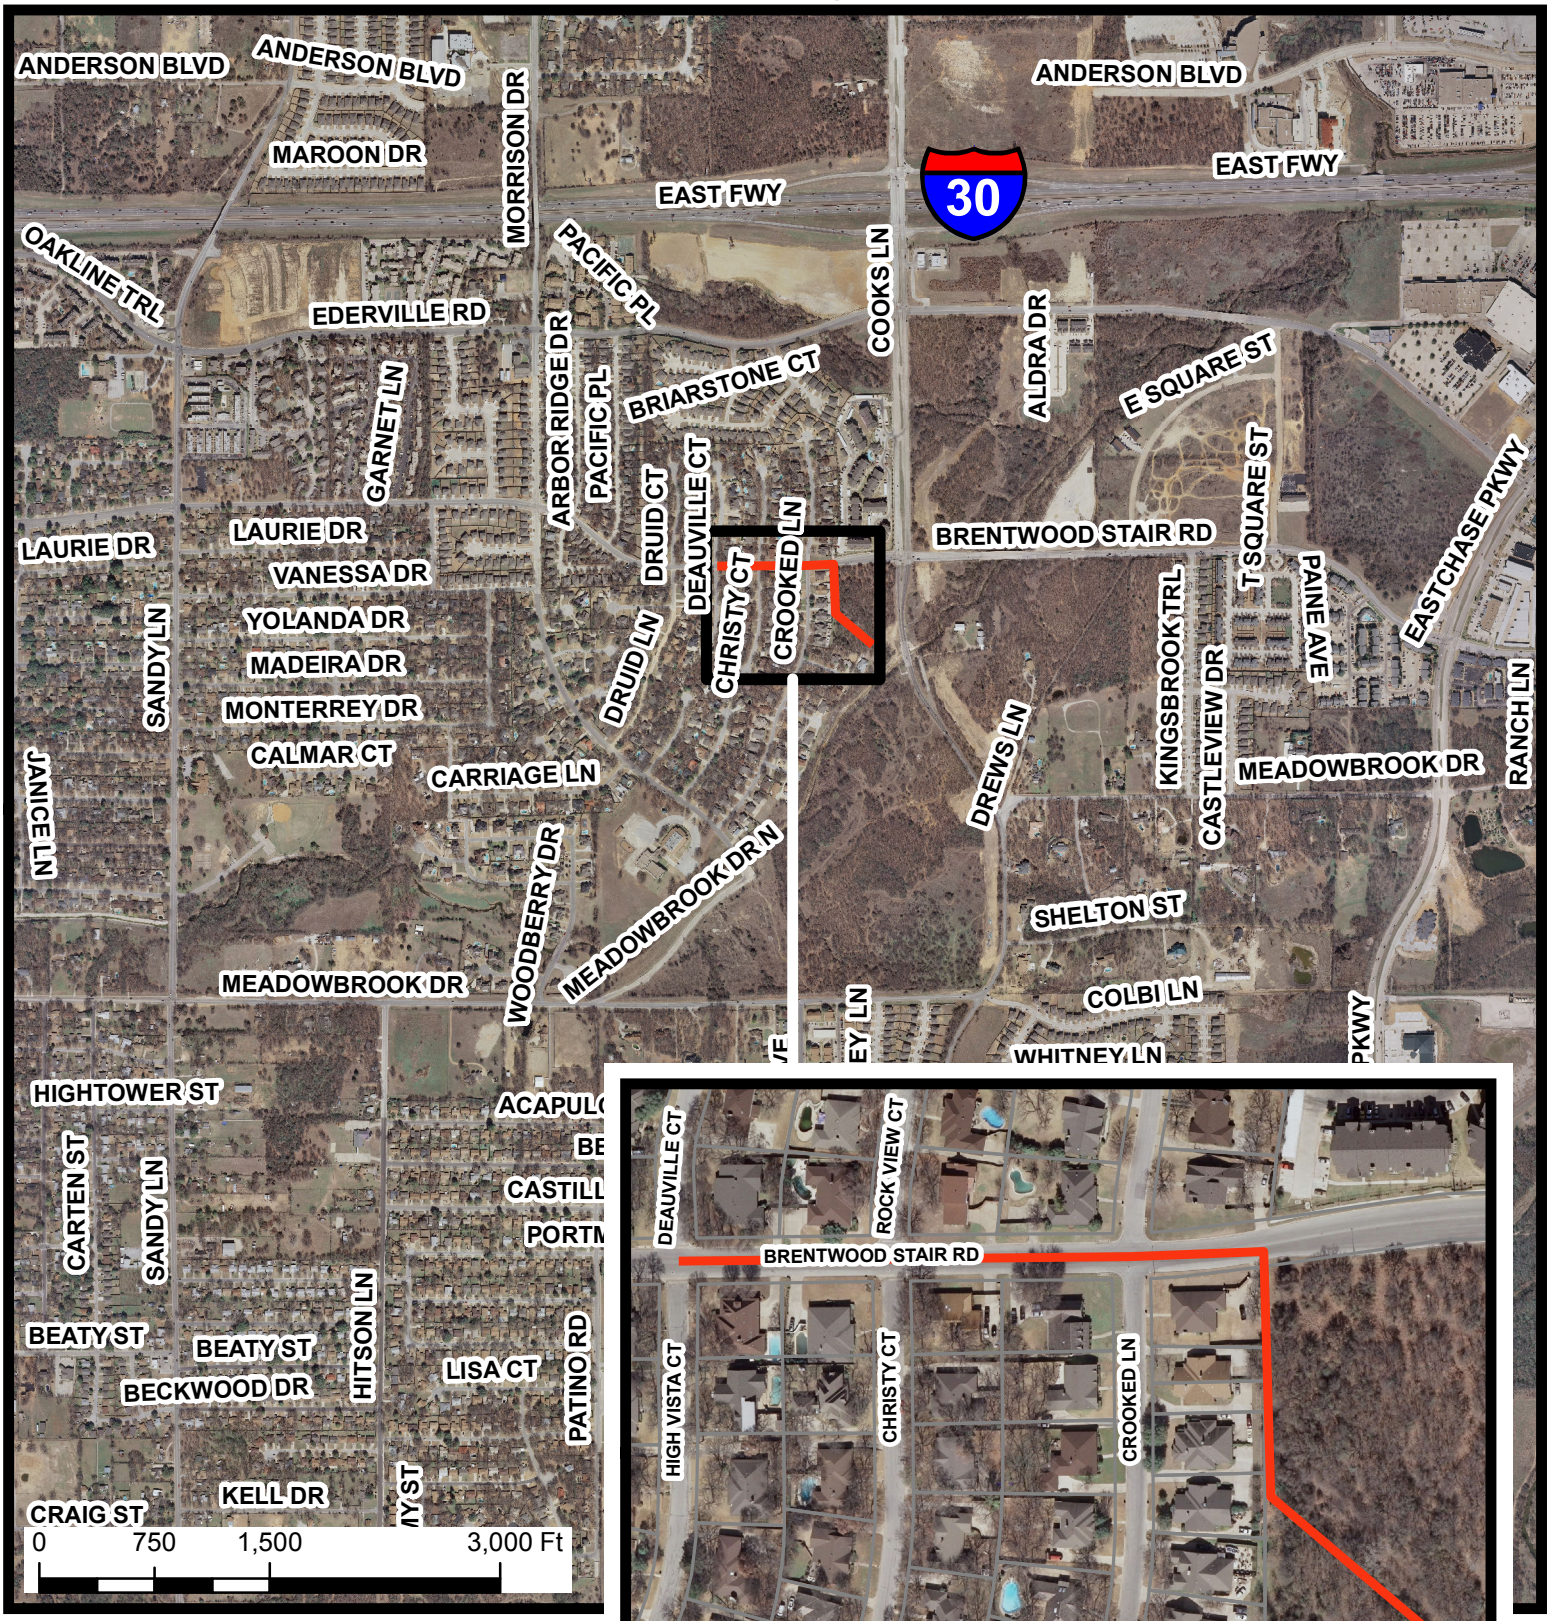

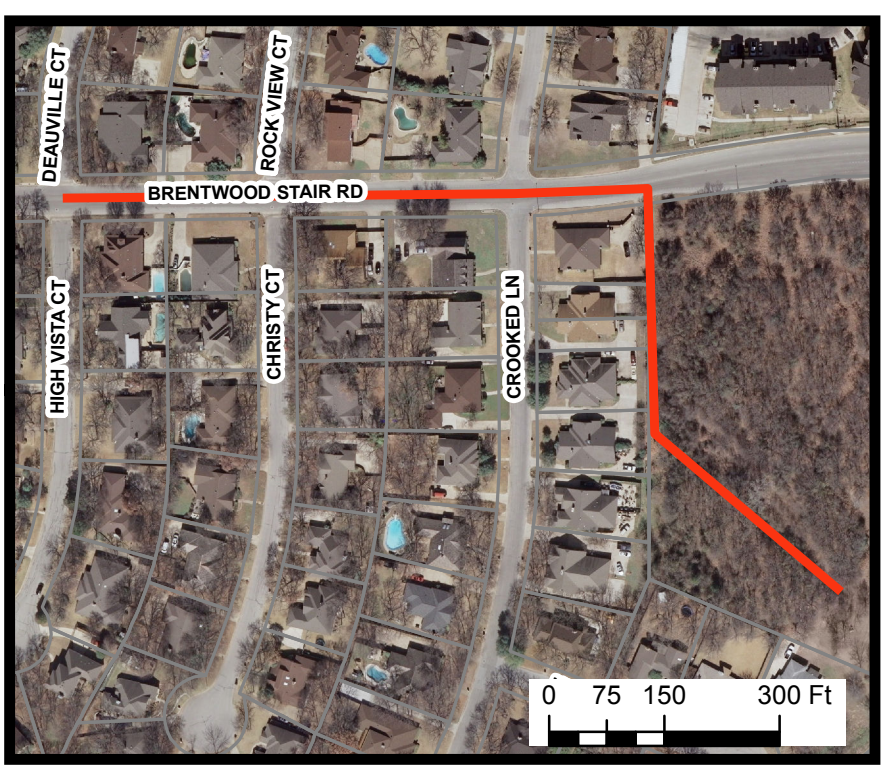

DETAIL OF PROJECT LOCATION

N
W
E
S

Council Districts 5
Project No. 01335