MAYOR AND COUNCIL COMMUNICATION MAP
55FTW N Main Street Improvements (02187)
Council District 2

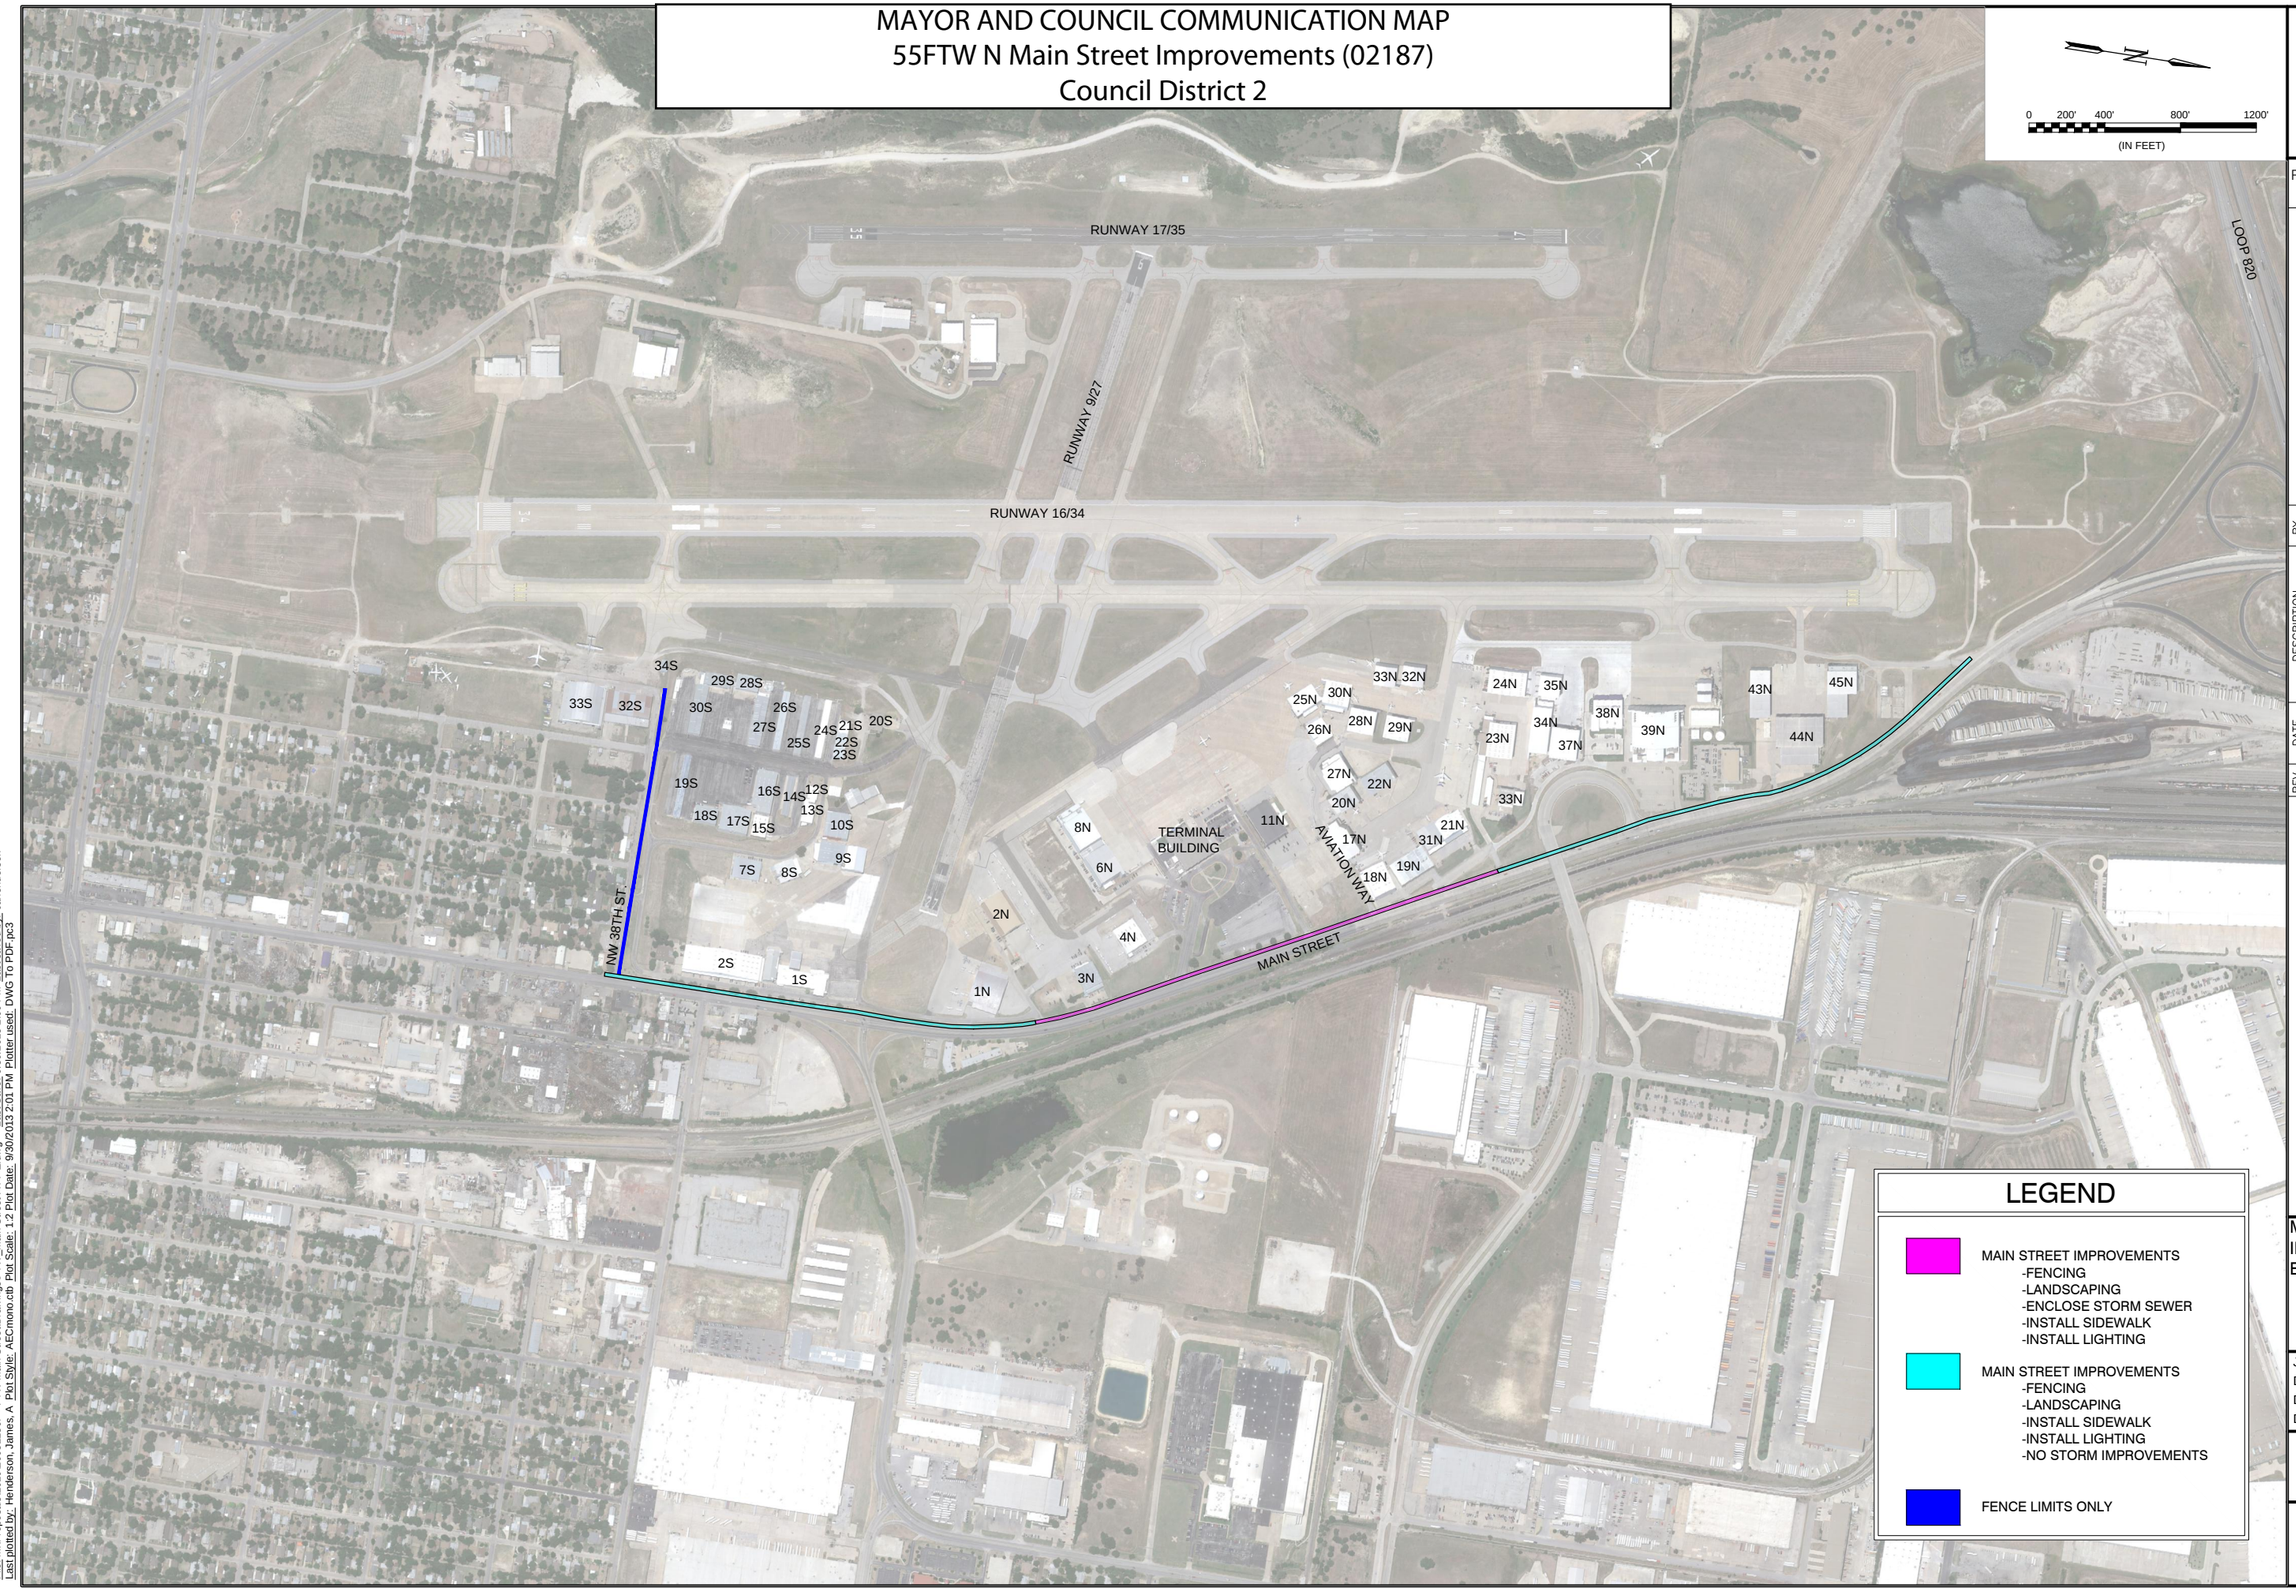

LEGEND

- MAIN STREET IMPROVEMENTS
  - -FENCING
  - -LANDSCAPING
  - -ENCLOSE STORM SEWER
  - -INSTALL SIDEWALK
  - -INSTALL LIGHTING
- MAIN STREET IMPROVEMENTS
  - -FENCING
  - -LANDSCAPING
  - -INSTALL SIDEWALK
  - -INSTALL LIGHTING
  - -NO STORM IMPROVEMENTS
- FENCE LIMITS ONLY

GARVER

REGISTRATION NO. F-5713

THIS DOCUMENT IS RELEASED FOR THE PURPOSE OF INTERIM REVIEW UNDER THE AUTHORITY OF COLIN M. BIBLE P.E. 107159 ON 7/25/2013. IT IS NOT TO BE USED FOR CONSTRUCTION, BIDDING, OR PERMIT PURPOSES.

REV.	DATE	DESCRIPTION	BY

MEACHAM INTERNATIONAL AIRPORT
FORT WORTH, TX

MAIN STREET IMPROVEMENTS EXHIBIT

JOB NO.: 13081210
DATE: JULY ,2013
DESIGNED BY: CMB
DRAWN BY: JAH

BAR IS ONE INCH ON ORIGINAL DRAWING
0 1"
IF NOT ONE INCH ON THIS SHEET, ADJUST SCALES ACCORDINGLY.

SHEET NUMBER
ATT-E

File: M:\Proposals\2010\10081230P - FTW Main Street\Drawings\FTW_Main Street-ATT-E.dwg Last Save: 9/30/2013 2:00 PM Last saved by: Jahenderson
Last plotted by: Henderson, James, A Plot Style: AECmono.ctb Plot Scale: 1:2 Plot Date: 9/30/2013 2:01 PM Plotter used: DWG To PDF.pc3