ENBRIDGE GATHERING L.P.
PROPOSED PIPELINE
REROUTE SOUTH PANTHER LOOP
GP13-00005

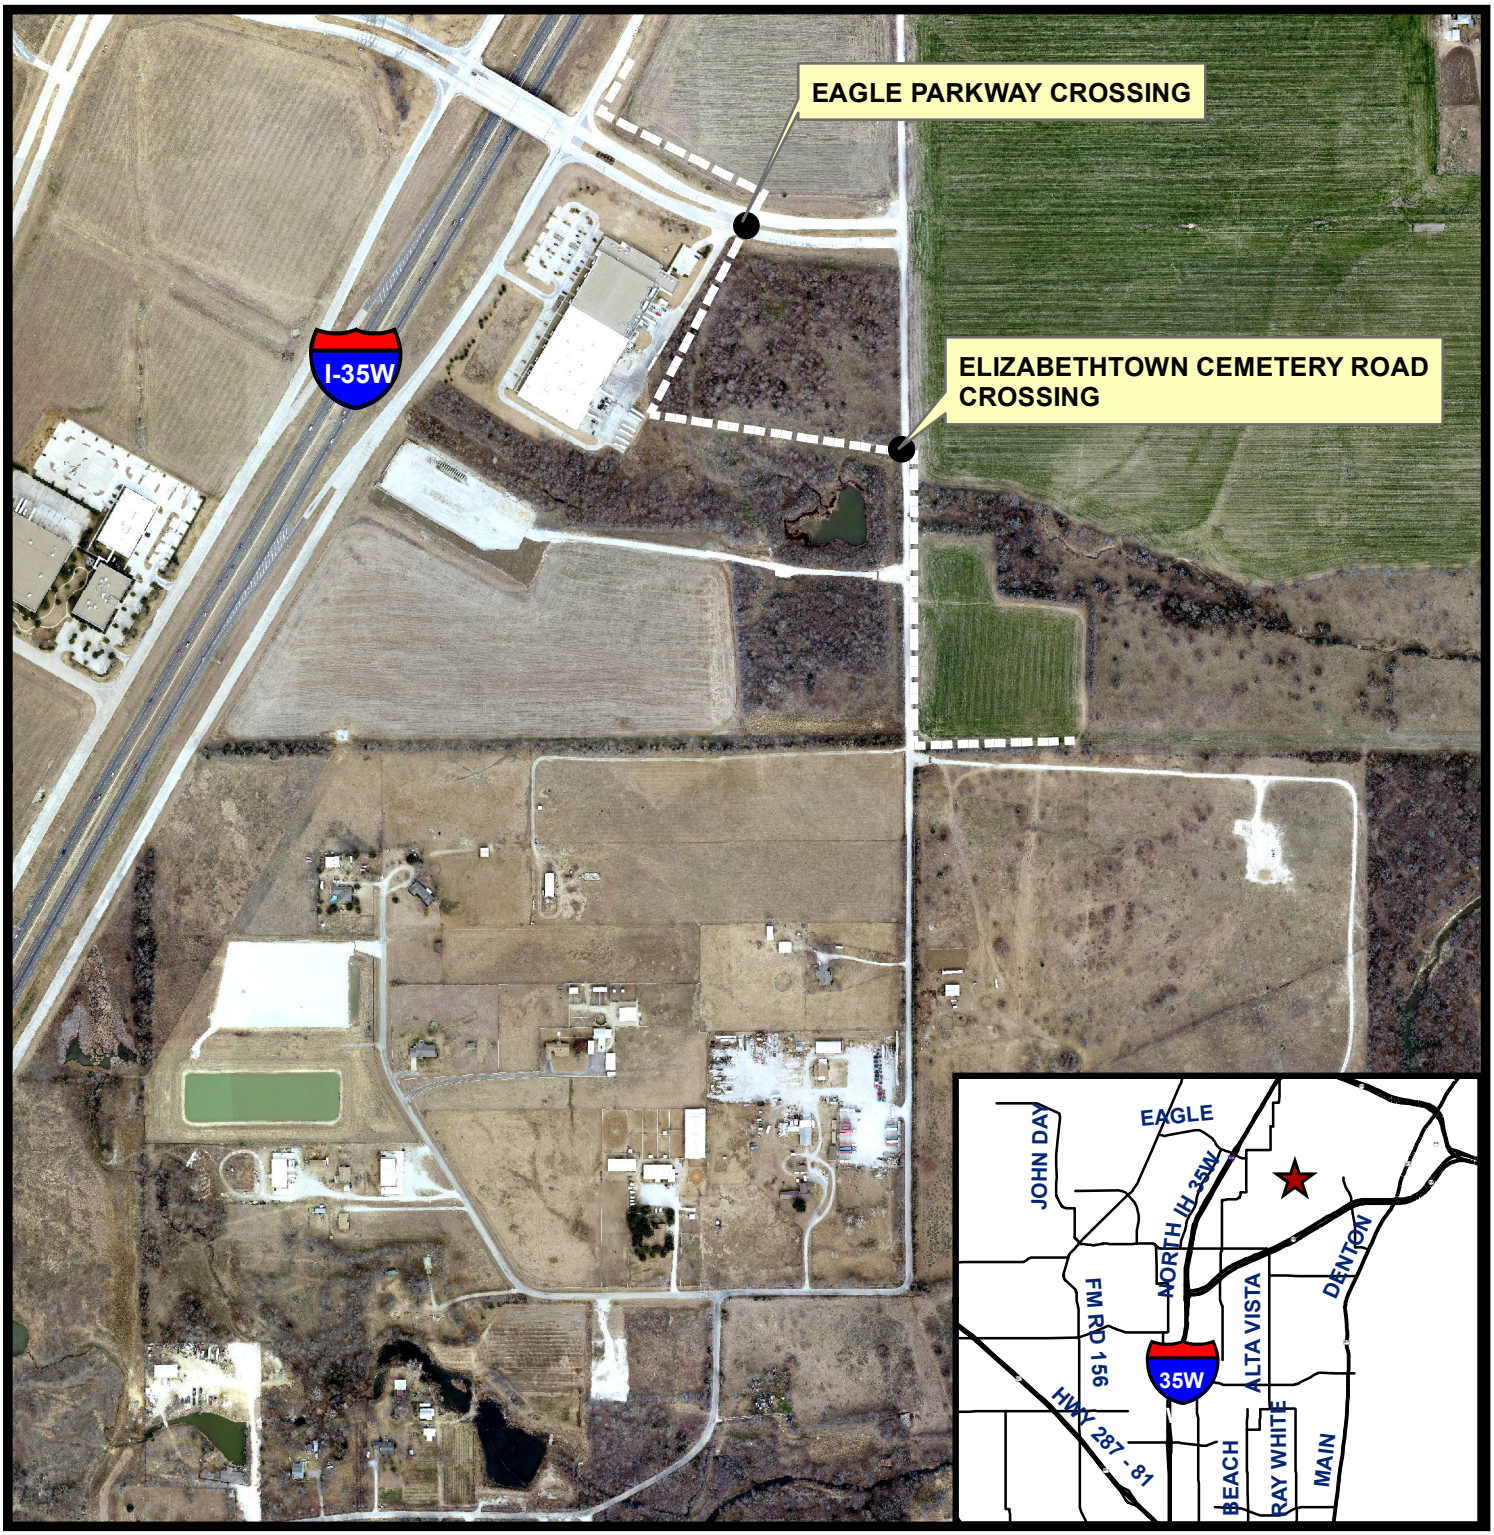

Proposed Pipeline Route

Pipeline Crossing

General Location

N
W E
S