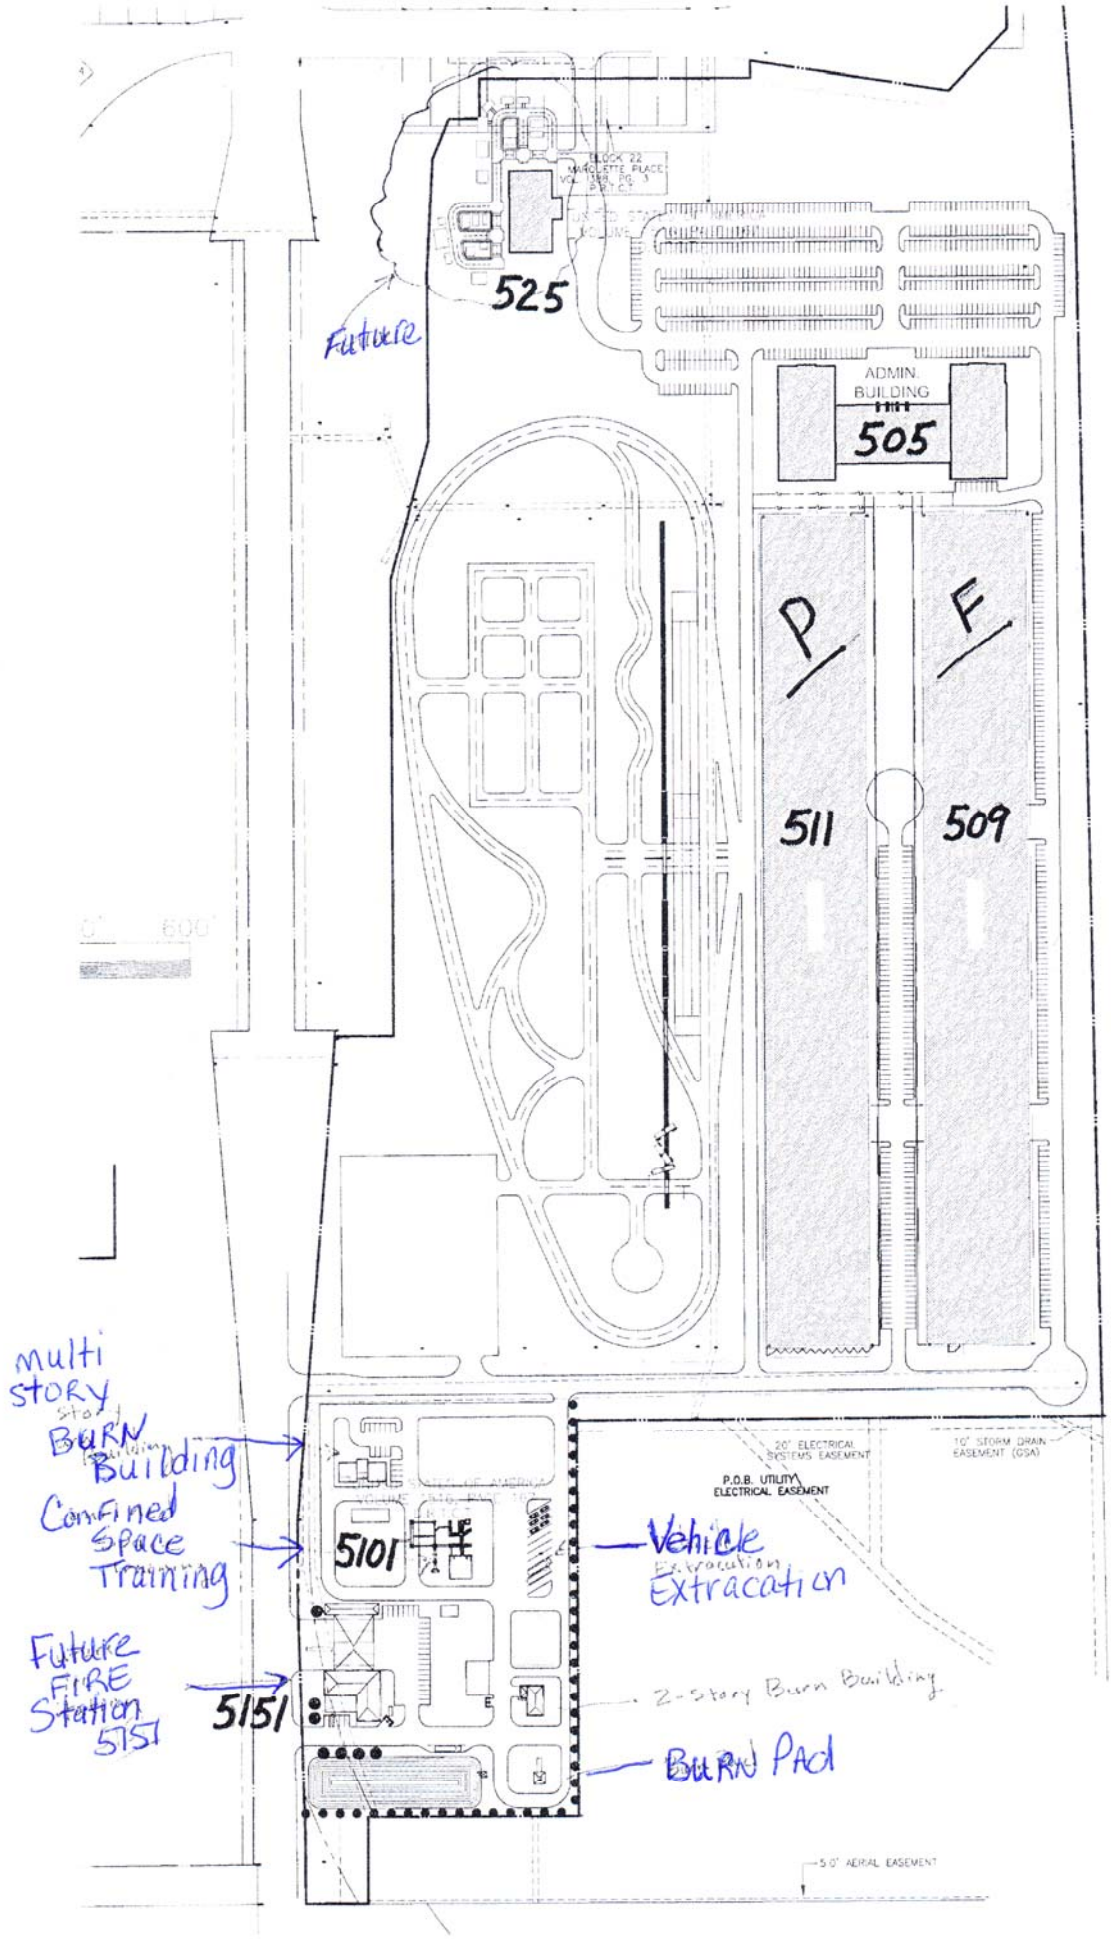
525
Future
ADMIN. BUILDING
505
P
F
511
509
0' 600'
Multi Story Burn Building
Confined Space Training
5101
Vehicle Extracation
Future FIRE Station 5151
5151
2-Story Burn Building
BURN PAD
20' ELECTRICAL SYSTEMS EASEMENT
10' STORM DRAIN EASEMENT (GSA)
P.O.B. UTILITY ELECTRICAL EASEMENT
5.0' AERIAL EASEMENT