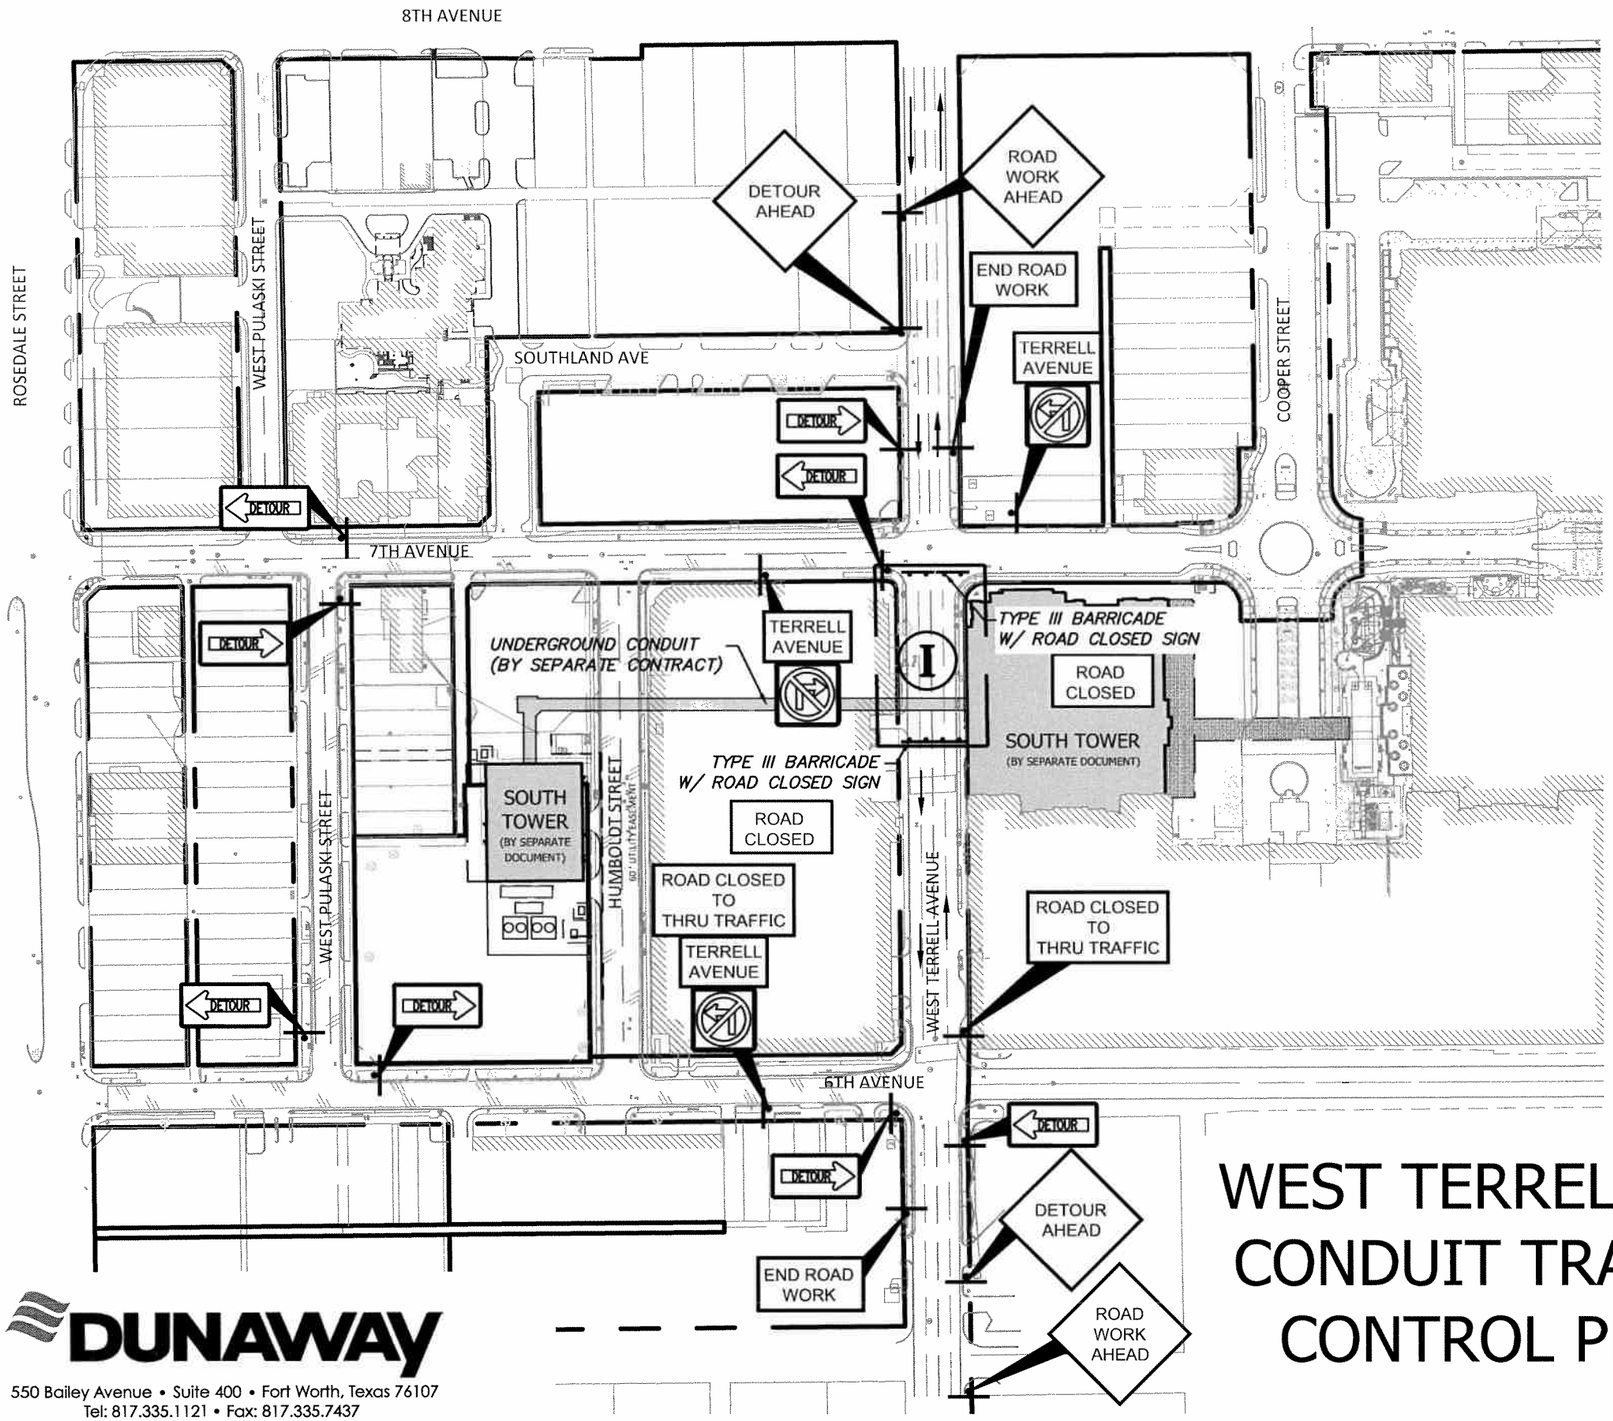

LEGEND

- PROPERTY BOUNDARY
- ADJOINER
- EXISTING CURB
- EXISTING SIGN
- EXISTING GUY WIRE
- EXISTING LIGHT POLE
- EXISTING UTILITY POLE
- EXISTING IRRIGATION VALVE
- EXISTING FIRE HYDRANT
- EXISTING WATER METER
- EXISTING WATER VALVE
- EXISTING SANITARY SEWER MANHOLE
- EXISTING CLEANOUT
- EXISTING STORM DRAIN MANHOLE
- EXISTING STORM DRAIN INLET
- EXISTING TREE
- PROPOSED SIGN
- PROPOSED BARRICADE

0 150 300

SCALE: 1"= 150 ft.

WEST TERRELL AVE CONDUIT TRAFFIC CONTROL PLAN

PRELIMINARY - FOR REVIEW ONLY
THESE DOCUMENTS ARE FOR DESIGN REVIEW AND NOT INTENDED FOR CONSTRUCTION, BIDDING OR PERMIT PURPOSES. THEY WERE PREPARED BY, OR UNDER THE SUPERVISION OF:

LOGAN H. MCWHORTER
P.E.# 102254 DATE: November 19, 2013

DUNAWAY
550 Bailey Avenue • Suite 400 • Fort Worth, Texas 76107
Tel: 817.335.1121 • Fax: 817.335.7437
(TX REG. F-1114)

PLOTTED BY: Wells, Justin ON: Tuesday, November 19, 2013 AT: 4:14 PM FILEPATH: G:\Production500\000700\B000759\Design\0011\Drawings\Exhibits\13-1113 Utility Conduit Street Closure\UTILITY CONDUIT TRAFFIC CONTROL PLAN.dwg