2 A3.1 PROPOSED CHANGES–NORTH ELEVATION
SCALE: 1/4"=1'-0"

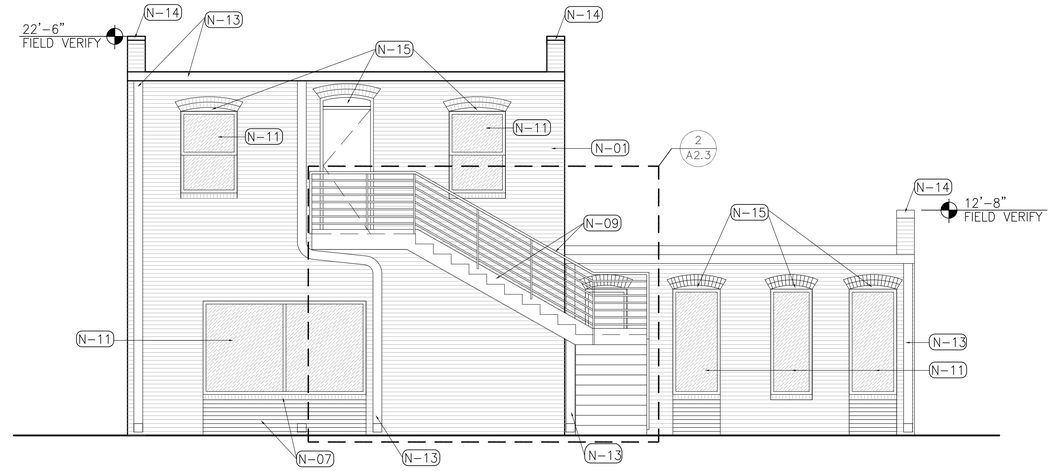

2 A3.0 PROPOSED CHANGES–SOUTH ELEVATION
SCALE: 1/4"=1'-0"

4 A3.1 PROPOSED CHANGES–WEST ELEVATION
SCALE: 1/4"=1'-0"

NOTE: REFER TO A0.0 FOR DEMO & PROPOSED CHANGES NOTES

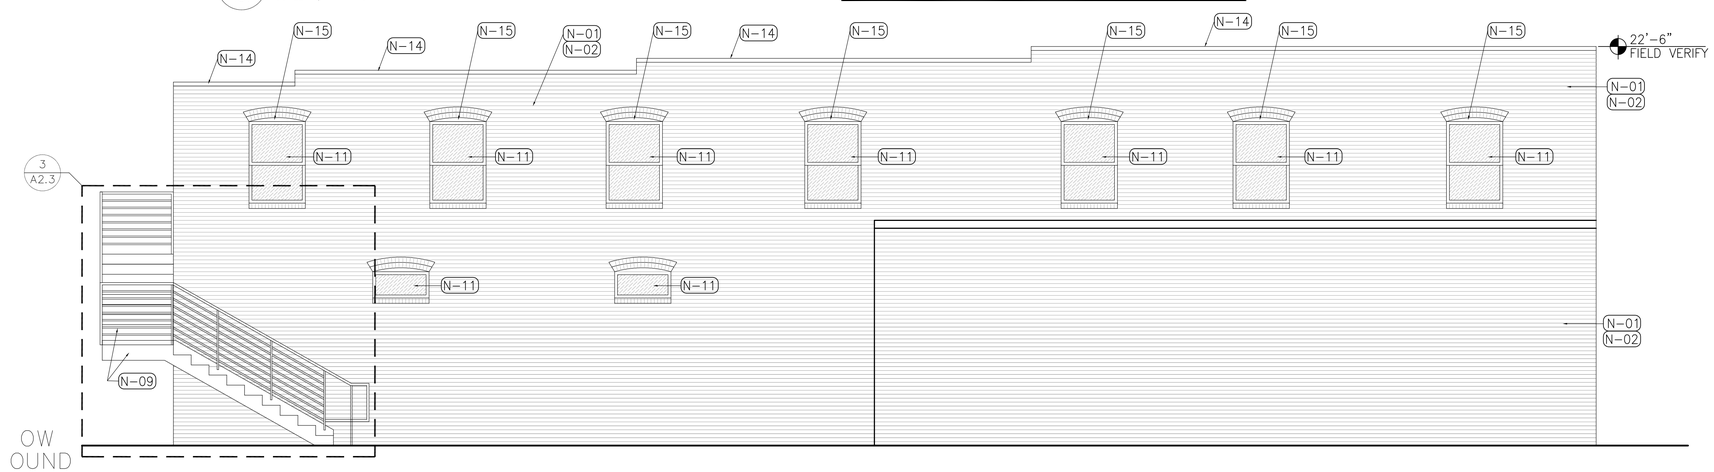

4 A3.0 PROPOSED CHANGES–EAST ELEVATION
SCALE: 1/4"=1'-0"

NOTE: REFER TO A0.0 FOR DEMO & PROPOSED CHANGES NOTES

NOT FOR PERMITTING OR CONSTRUCTION
FOR DESIGN REVIEW ONLY

DATE: 12/17/13
REVISION#:

NEW LOCATION INTERIOR FINISH OUT FOR MHMR

1502 E. LANCASTER, FORT WORTH, TEXAS

ROBERT W. KELLY
ARCHITECT INC.
201 S. CALHOUN STREET SUITE # 125
FT. WORTH, TEXAS 76104
817-332-5014 FAX: 817-332-8570

SHEET NO.
A3.0