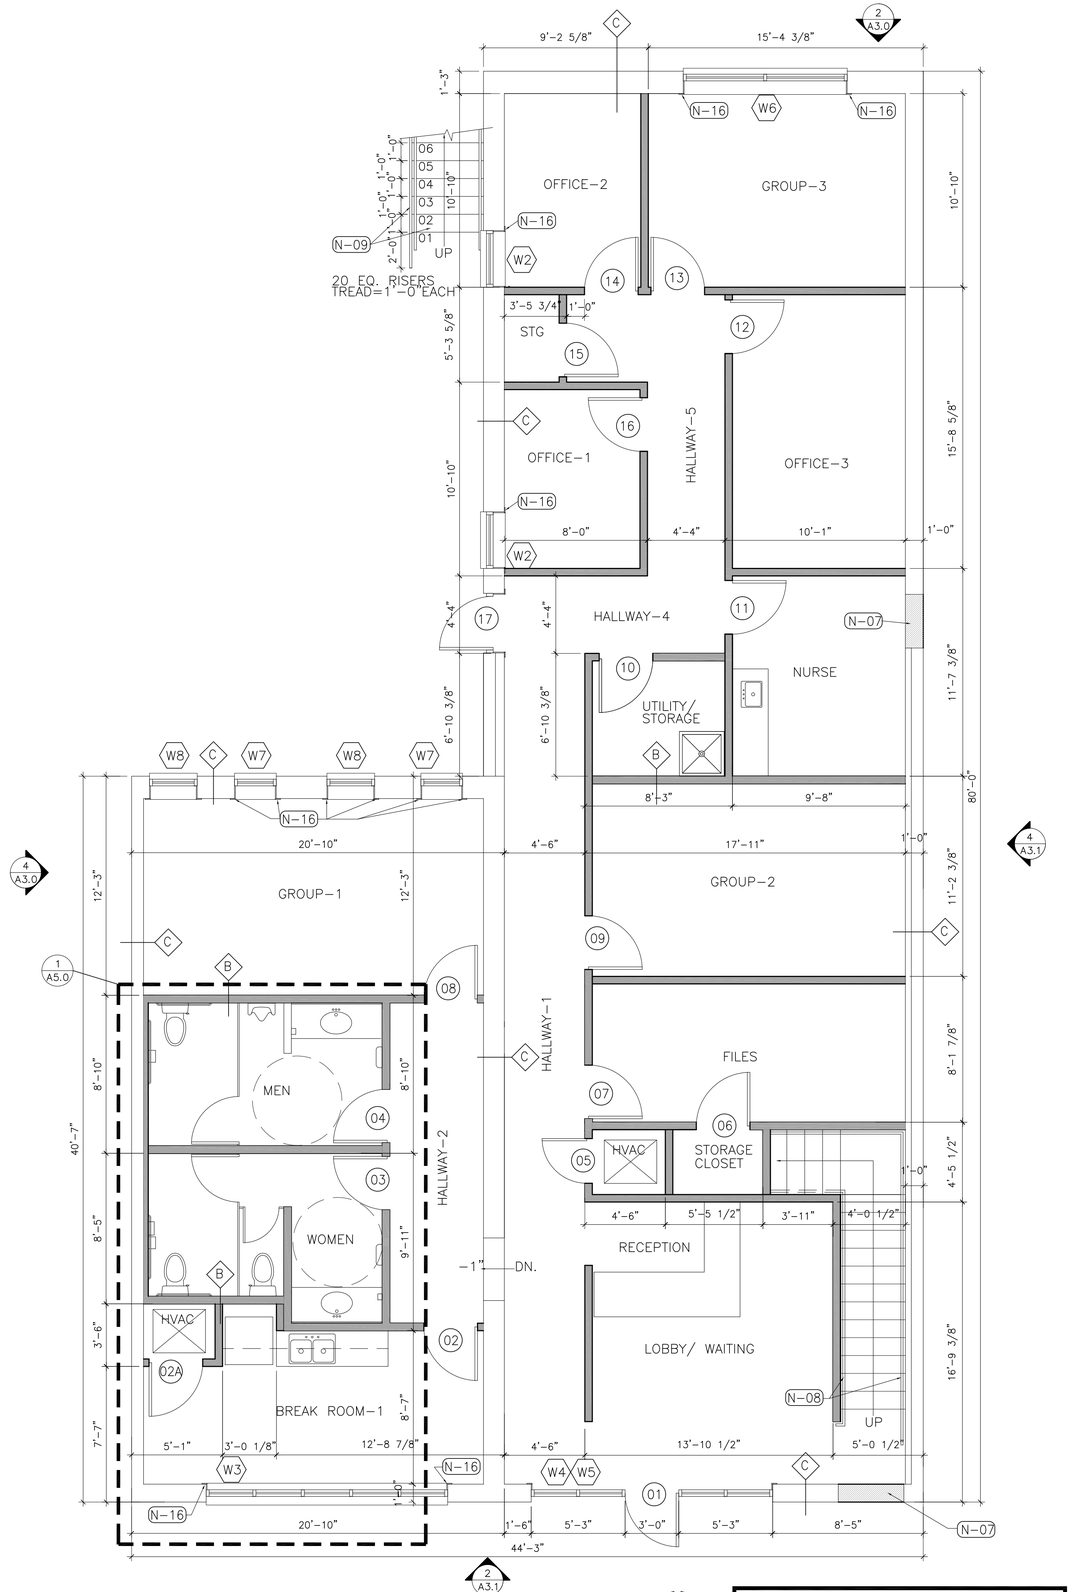

2 A2.0 FIRST FLOOR PROPOSED LAYOUT
SCALE: 1/4"=1'-0"

NOT FOR PERMITTING OR CONSTRUCTION FOR DESIGN REVIEW ONLY

WALL TYPE LEGEND	
A	5/8" GYP. BD. ON BOTH SIDES OF 3-5/8" MTL. STUDS @ 16" O.C. TO THE BOTTOM OF EXISTING DECK
B	5/8" GYP. BD. ON BOTH SIDES OF 6" MTL. STUDS @ 16" O.C. TO THE BOTTOM OF EXISTING DECK
C	EXISTING WALL (REPAIR AS REQUIRED)
D	5/8" GYP. BD. ON BOTH SIDES OF EXISTING WOOD STUDS

ALL PARTITIONS ARE TYPE "A" UNLESS OTHERWISE NOTED.

GRAPHIC LEGEND	
	EXISTING WALLS/ELEMENTS TO BE DEMOLISHED
	EXISTING WALLS TO REMAIN
	NEW WALLS

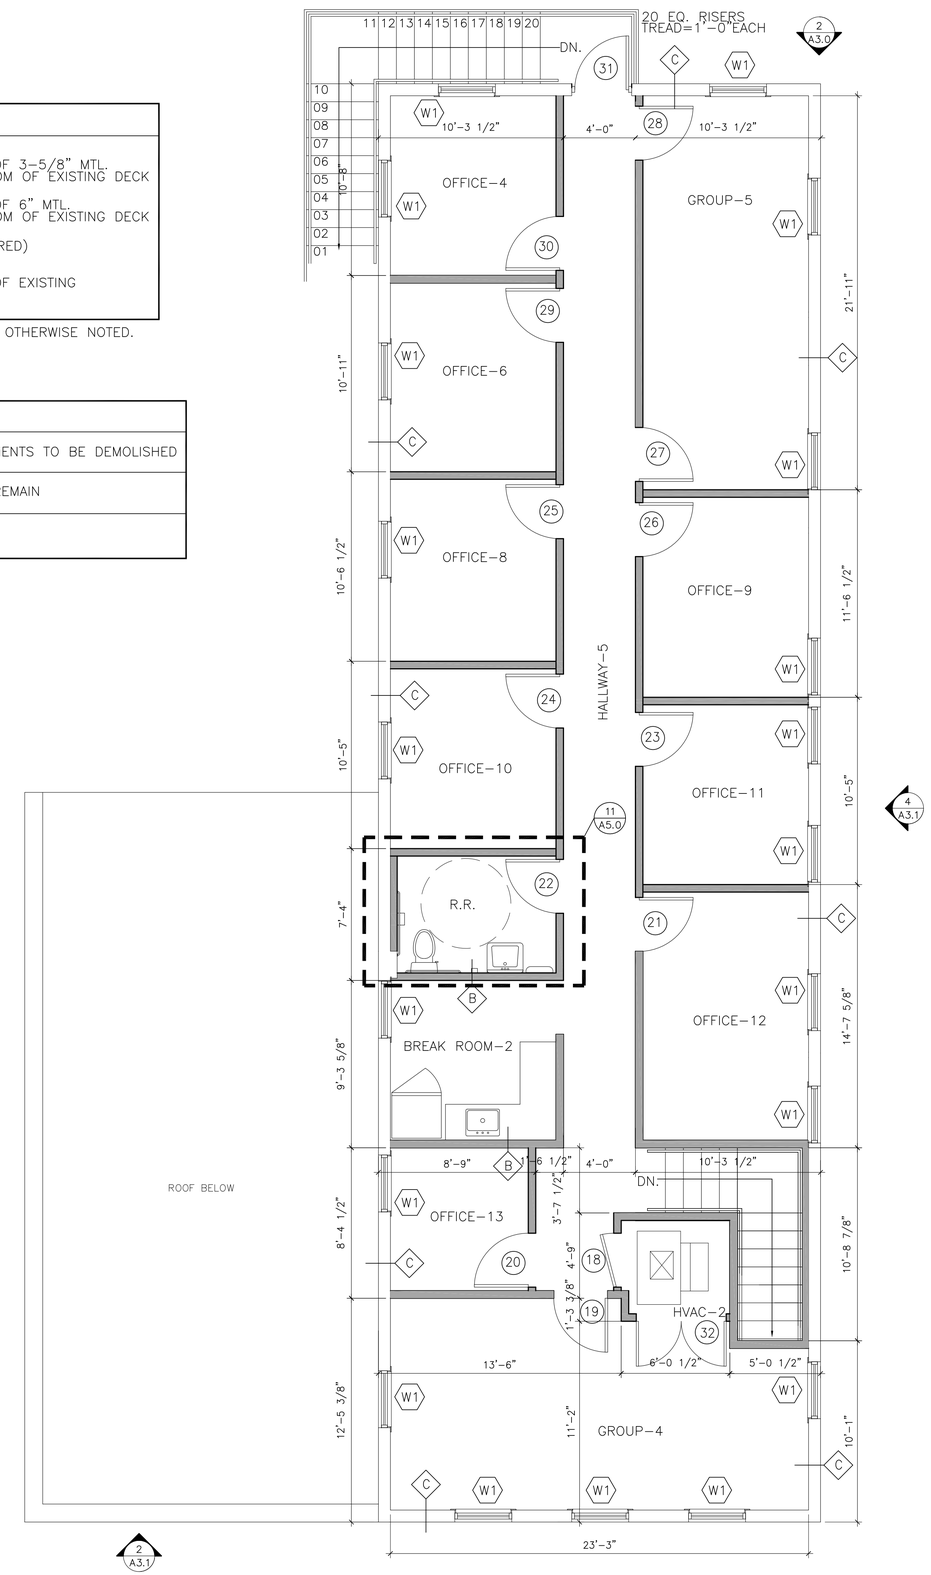

2 A2.1 SECOND FLOOR PROPOSED LAYOUT
SCALE: 1/4"=1'-0"

NOT FOR PERMITTING OR CONSTRUCTION FOR DESIGN REVIEW ONLY

DATE: 12/17/13
REVISION#:

NEW LOCATION INTERIOR FINISH OUT FOR MHMR

1502 E. LANCASTER, FORT WORTH, TEXAS

ROBERT W. KELLY
ARCHITECT INC.
201 S. CALHOUN STREET SUITE # 125
FT. WORTH, TEXAS 76104
817.332.5014 FAX 817.332.8570

SHEET NO.
A2.1