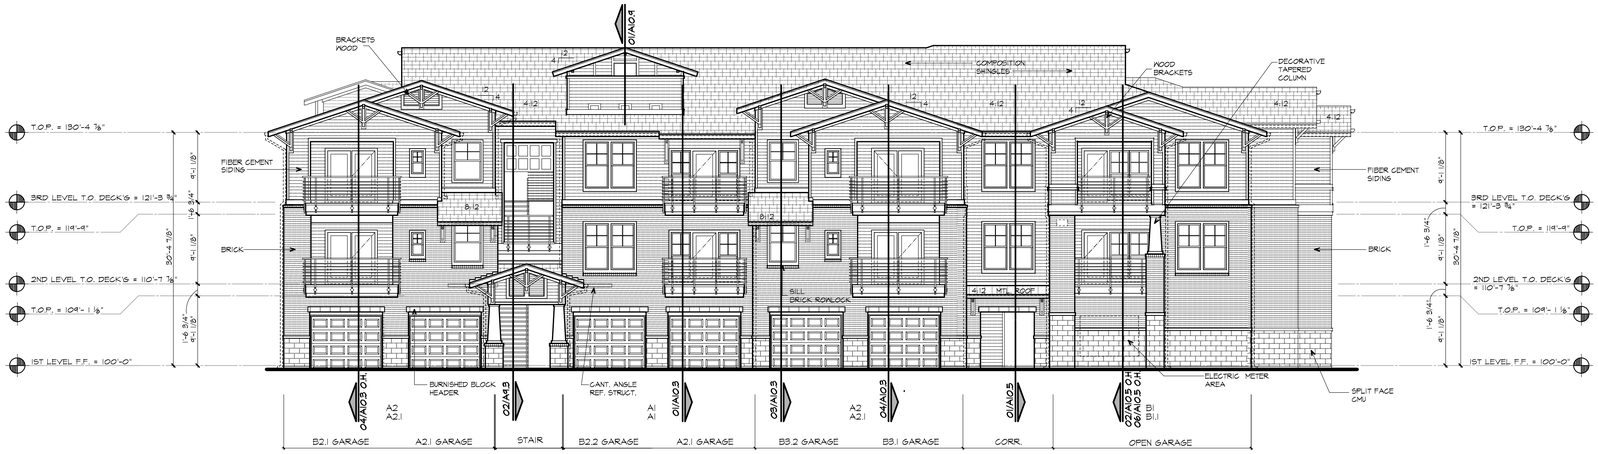

04 REAR ELEVATION
BUILDING TYPE I

SCALE: 1/8" = 1'-0"

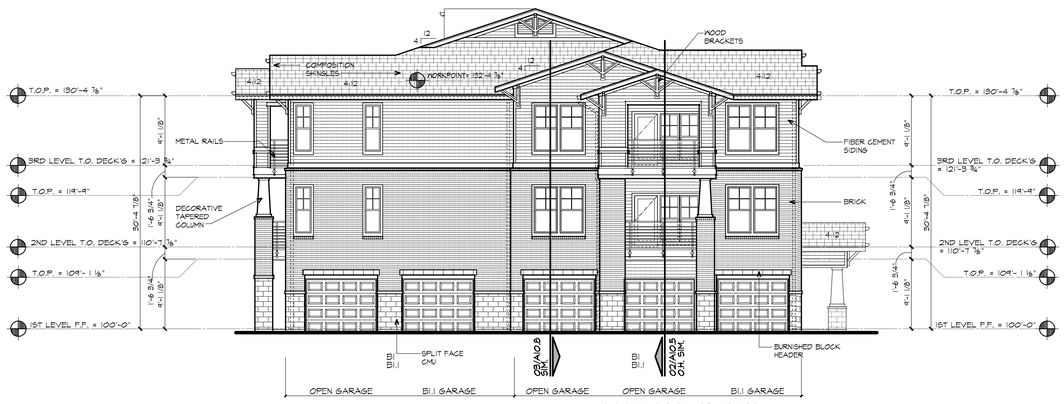

03 LEFT ELEVATION
BUILDING TYPE I

SCALE: 1/8" = 1'-0"

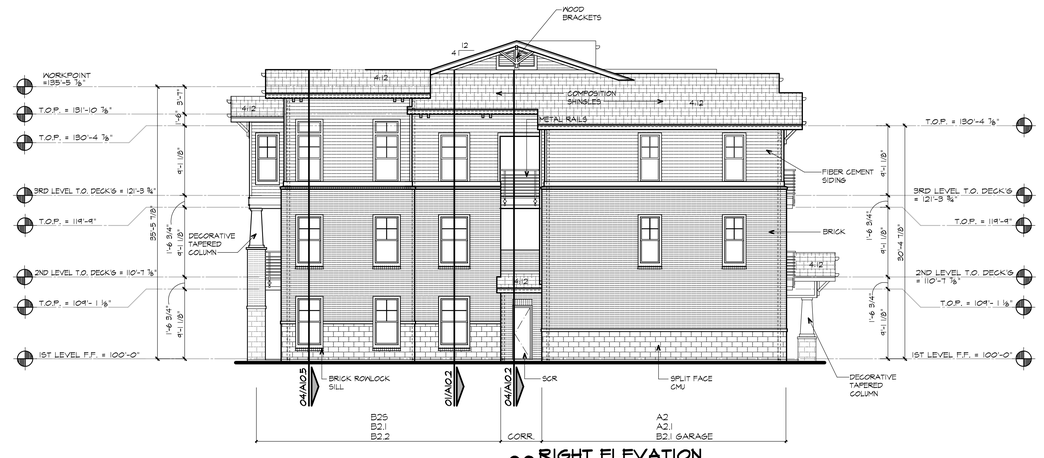

02 RIGHT ELEVATION
BUILDING TYPE I

SCALE: 1/8" = 1'-0"

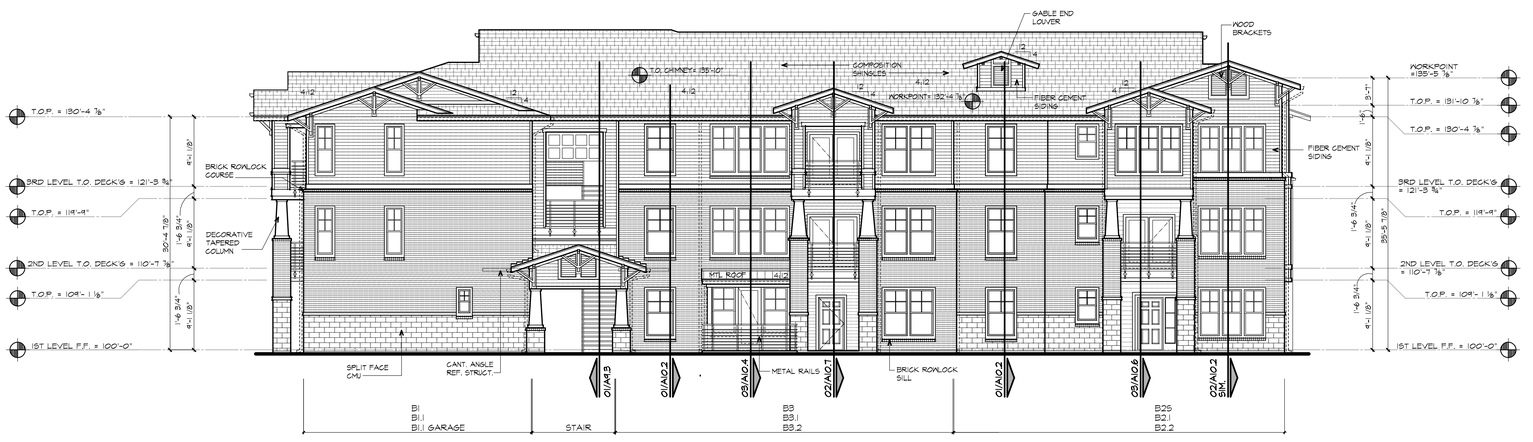

01 FRONT ELEVATION
BUILDING TYPE I

SCALE: 1/8" = 1'-0"

THIS DRAWING HAS BEEN PREPARED UNDER THE DIRECT SUPERVISION OF R. MICHAEL HAMPTON TEXAS REGISTRATION #7149 AND IS CONSIDERED TO BE

INCOMPLETE

THIS DRAWING MAY NOT BE USED FOR REGULATORY APPROVAL, PERMIT, OR CONSTRUCTION WITHOUT THE ARCHITECT'S OFFICIAL SEAL.

Copyright:
© 2005 by Womack+Hampton Architects, L.L.C. All rights reserved. The arrangements depicted herein are the sole property of WHA, L.L.C. and may not be reproduced in any form without written permission.

Project No.
13003

Drawn By:
.

ISSUE FOR PERMIT:
.

ISSUE FOR CONSTRUCTION:
.

Revisions:

LINCOLN PROPERTY COMPANY

THE BERKELEY PHASE II

FORT WORTH TEXAS

Womack+Hampton
ARCHITECTS, L.L.C.
4311 Oak Lawn Ave. Suite 50
Dallas, Texas 75219
Phone: (214) 252-9000
Fax: (214) 252-9055

Sheet Number:
A5.4
ELEVATIONS

PLOT DATE: 11/14/2013 PLOT TIME: 11:19 AM PATH/NAME: H:\13000\13003 Lincoln Berkley II\SD\13003A5.4ELEVATIONS.DWG LAST SAVED: 11/12/2013 2:38 PM