5909 Houghton Avenue
Remodeled Floor Plan

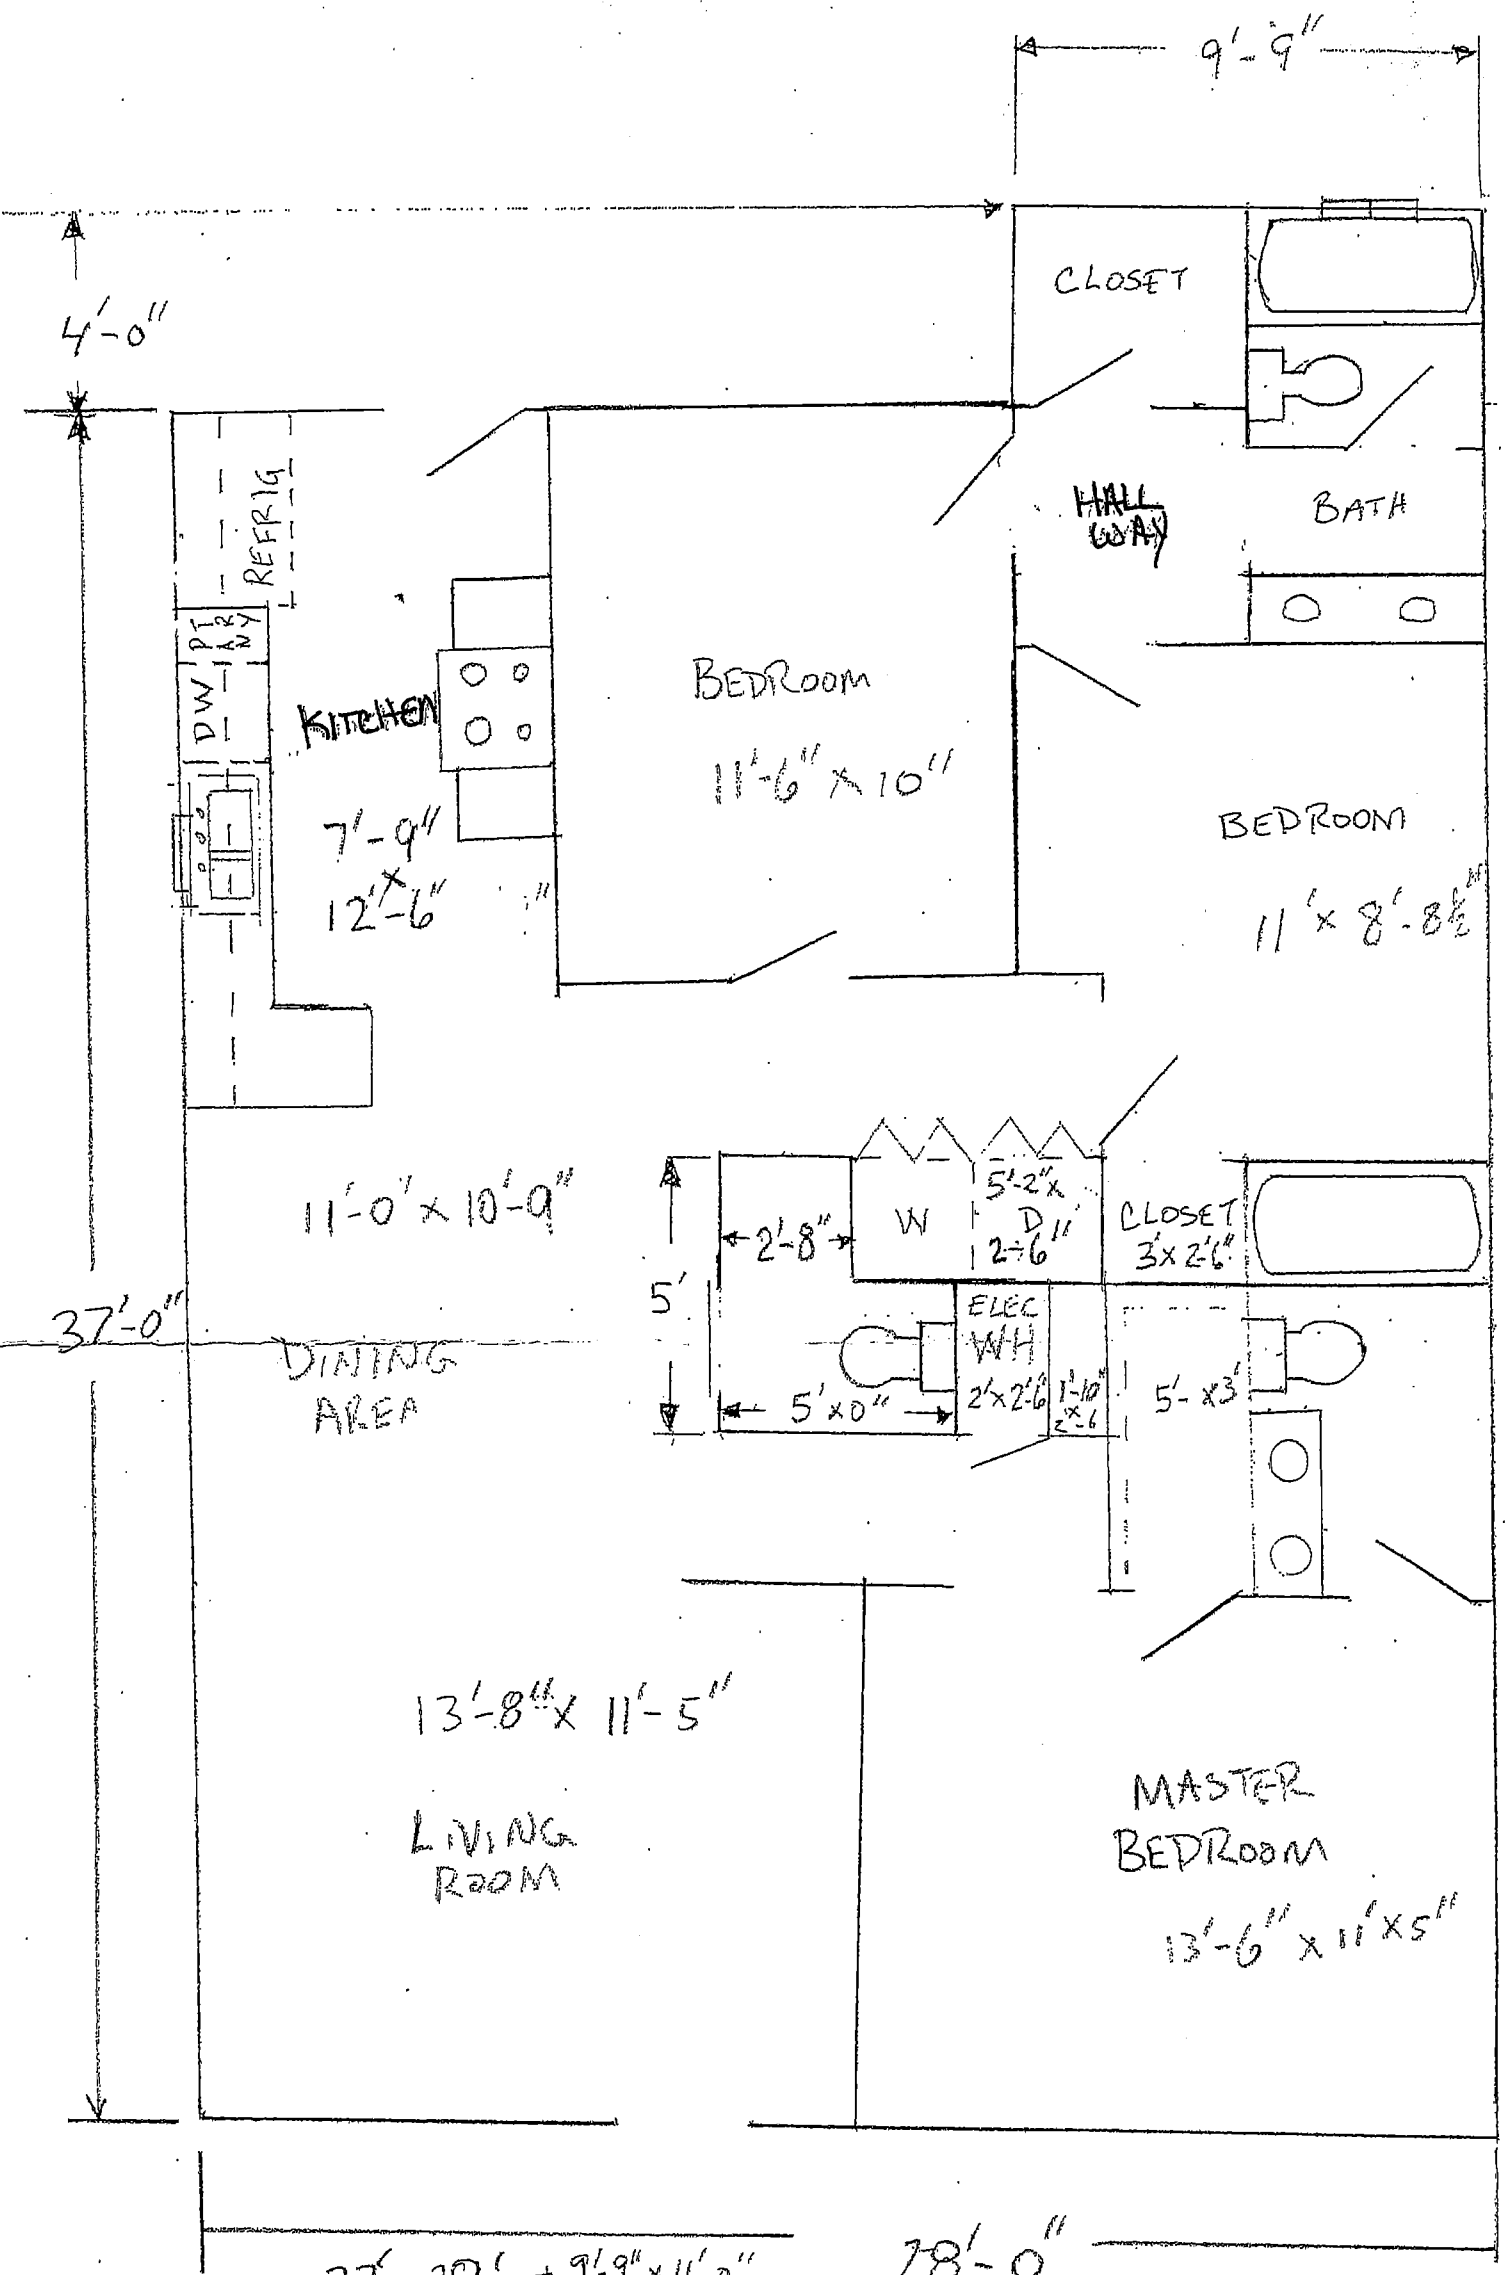

37' x 28' + 9'-9" x 4'-0"
TOTAL SF 1036 + 39 = 1,075 SF

ADD NOTES

(5) REMOVED LOAD BEARING WALLS ARE REPLACED WITH 2x6 BEAMS STEEL BEAMS

NOTES:

(1) ELECTRIC STANDARD CITY CODES

(2) PLUMBING STANDARD PER CITY CODES

(3) ELEC HVAC SYSTEM

(4) SMOKE DETECTORS PER CITY CODE (3 HALLWAYS) (3 BEDROOMS)