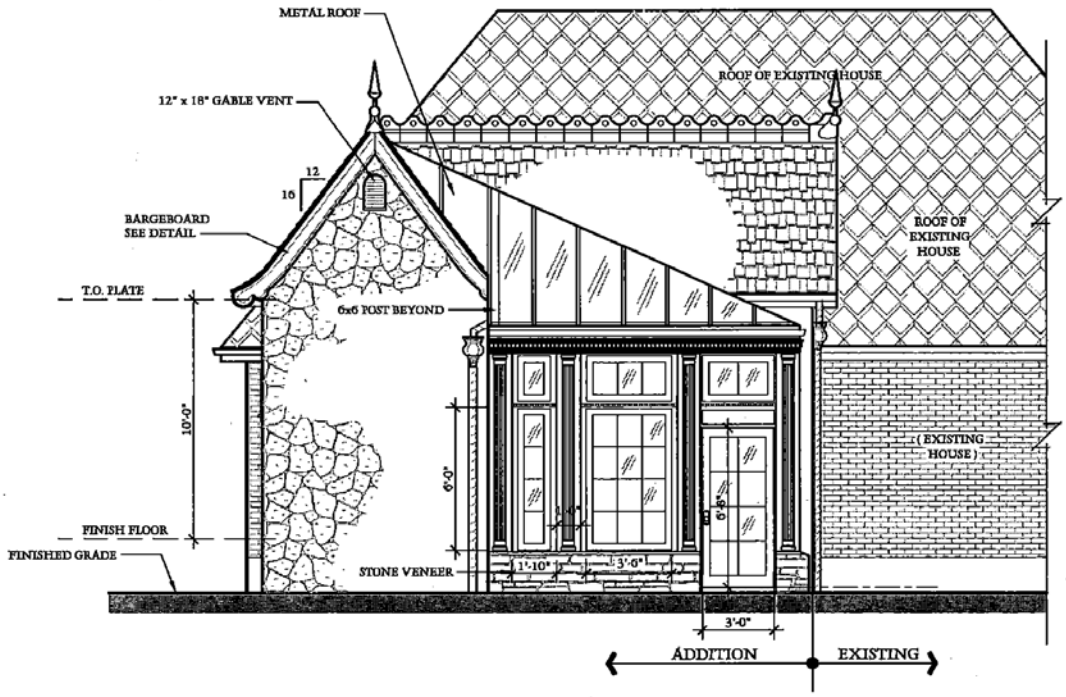

1 Greenhouse Rear Elevation

Scale : 1/4" = 1'-0"

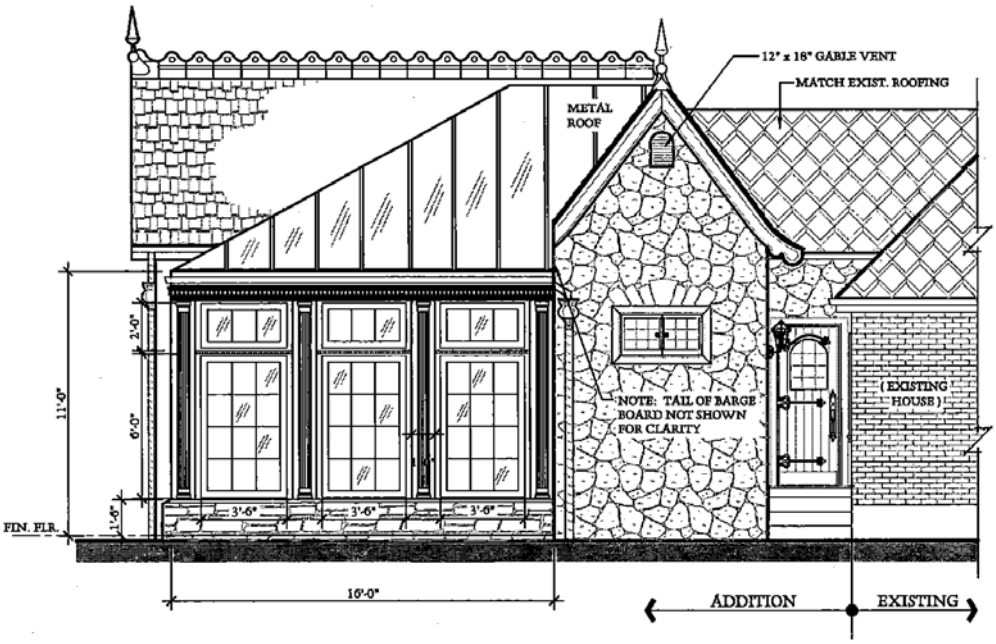

2 Greenhouse Side Elevation

Scale : 1/4" = 1'-0"

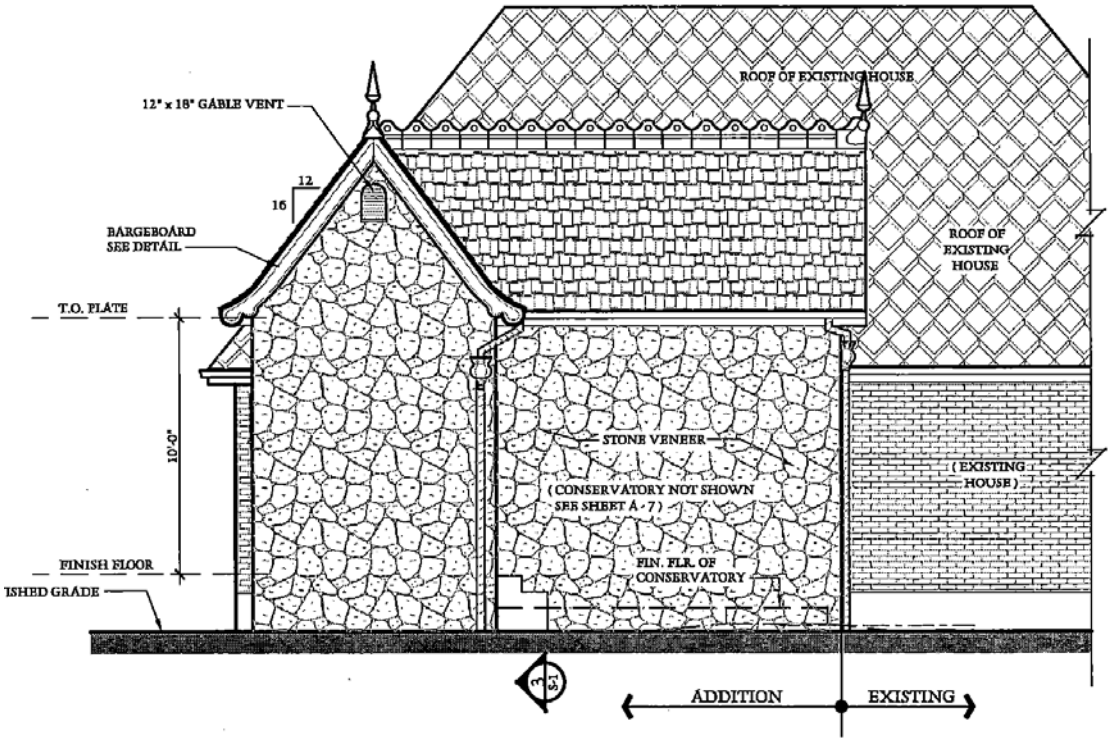

2 Addition Rear Elevation

Scale : 1/4" = 1'-0"

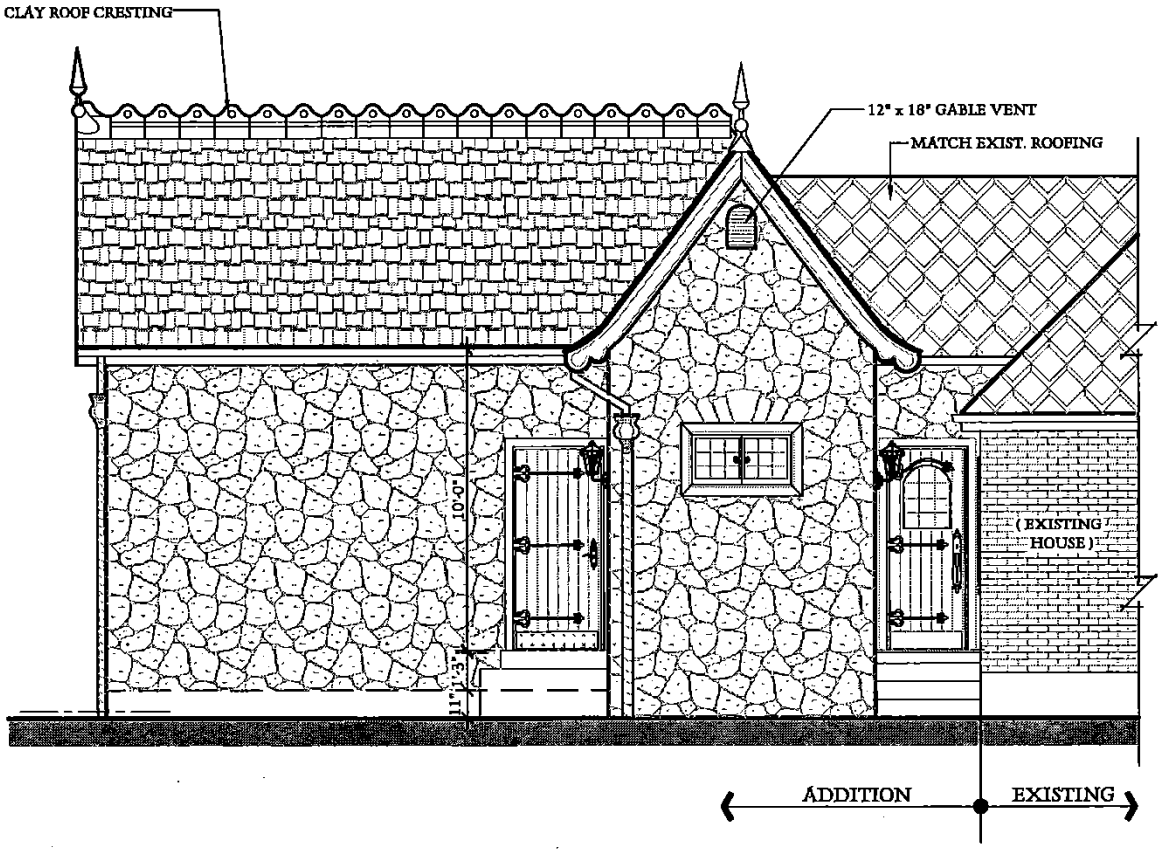

3 Addition Side Elevation

Scale : 1/4" = 1'-0"

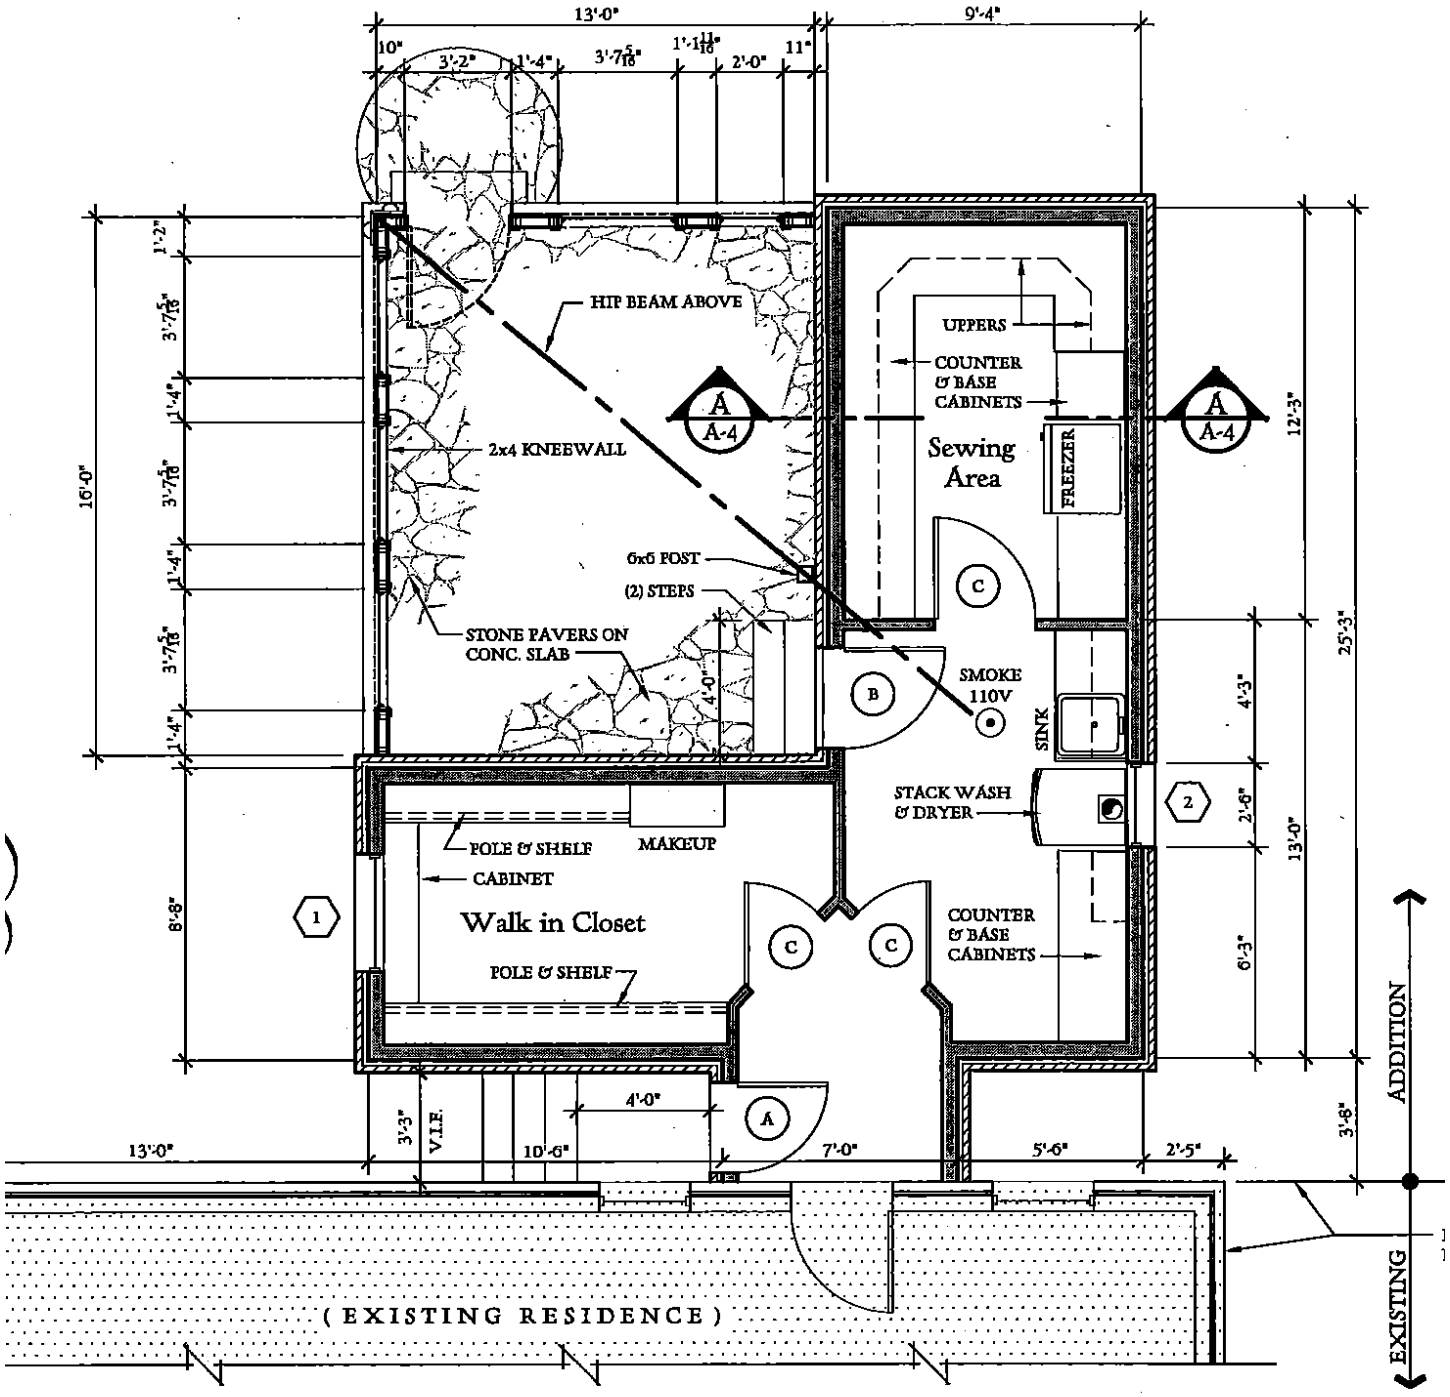

Floor Plan

ADDITION : 380 S.F. HEATED AREA

Scale : 1/4" = 1'-0"