EAST ELEVATION

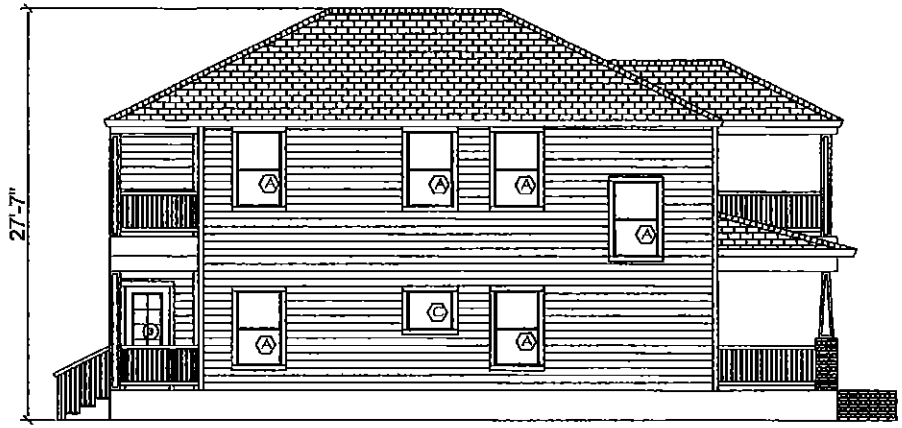

SOUTH ELEVATION

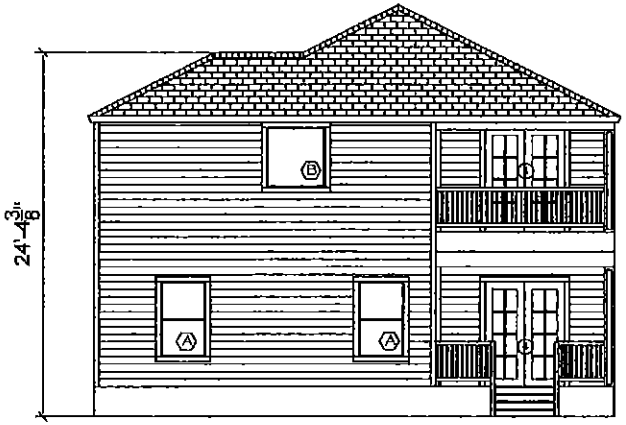

WEST ELEVATION

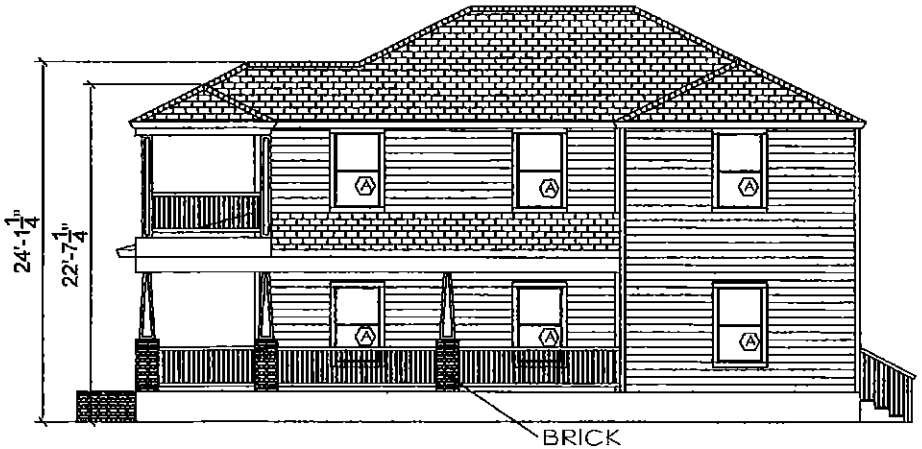

NORTH ELEVATION

ROOF PITCH 6:12

ELEVATIONS

ALLIANCE HOMES
Alliancehomes@msn.com
WWW.MyALLIANCEHOMES.COM
P.O. Box 1096 Bedford, Tx 76095
817-424-4260 Fax 817-416-2863

ALLIANCE HOMES

1700 Lipscomb St.
Fort Worth, TX 76106

LOT: 1	BLOCK: E
SUBDIVISION: Belevue Hill Addition	
Date: 02/11/2014	
Scale 1/8"=1'-0"	
DRAWN: A.K	JOB: 14-003
Sheet Number A3.1	

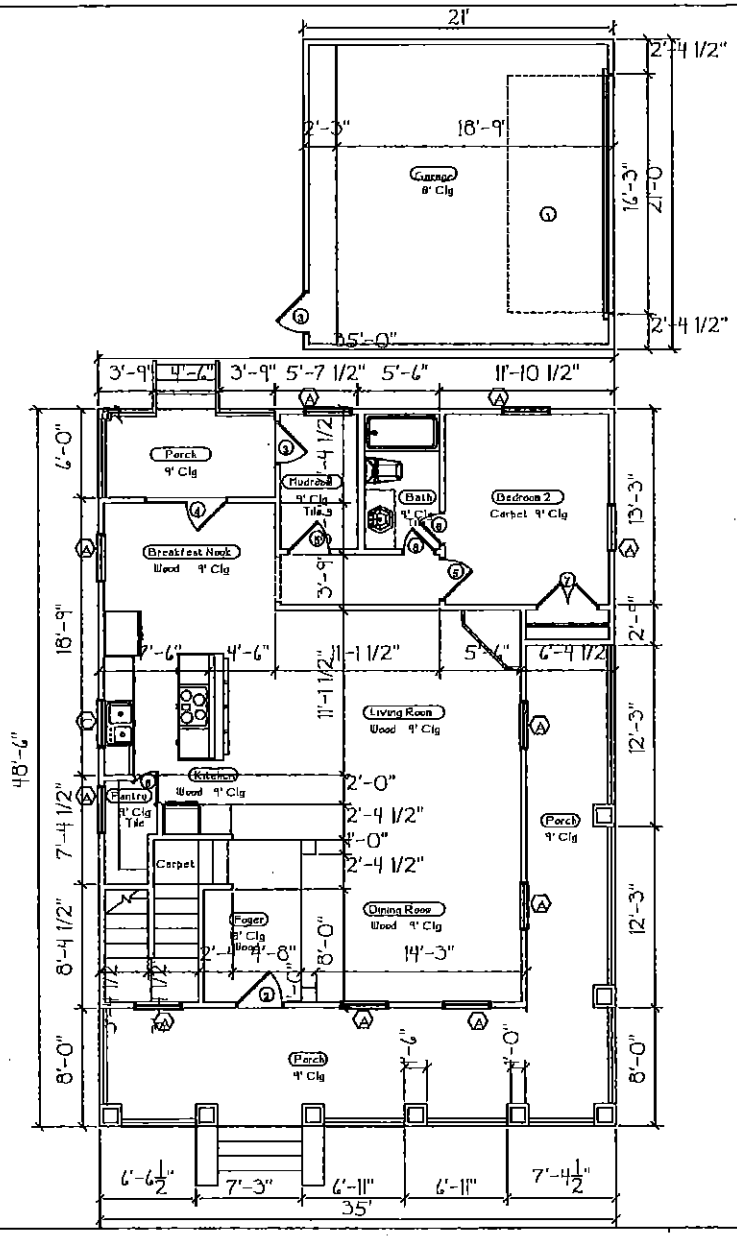

1 St FLOOR PLAN

Living Area	1199SF
Garage	441 SF
Front patio	428 SF
Rear patio	12 SF

ALLIANCE HOMES

Alliancehomes@msn.com
WWW.MyALLIANCEHOME.COM
P.O. Box 1096 Bedford, Tx 76095
817-424-4260 Fax 817-416-2863

ALLIANCE HOMES

1700 Lipscomb St.
Fort Worth, TX 76106

LOT: 1 BLOCK: E

SUBDIVISION: Bellevue Hill Addition

Date: 02/11/2011

Scale: 1/8"=1'-0"

DRAWN: A.K JOB: 11-003

Sheet Number
A1.0

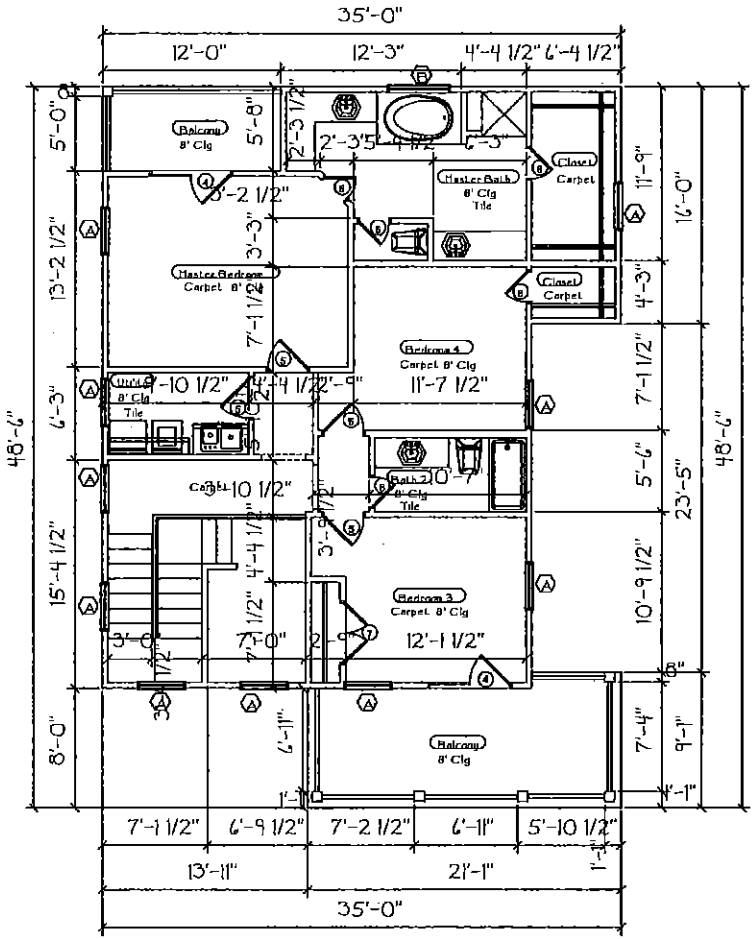

Windows Schedule								
SYMBOL	QTY	MAKE	SIZE	TYPE	COLOR	Material	U factor	SHGC
A	21	Jeld-Wen	3050	SH	WHITE	Wood	0.3	0.35
B	1	Jeld-Wen	4040	FXD TAMP OBSC	WHITE	Wood	0.3	0.35
C	1	Jeld-Wen	3030	SH	WHITE	Wood	0.3	0.35

DOOR Schedule								
SYMBOL	QTY	MAKE	SIZE	ROUGH OPENING	FRAME	TYPE	Material
1	1	OH	16X7	16'3"X7'1 1/2"	WOOD	OH	Steel
2	1	PRO BUILD	3068	38 1/2" X 82 1/2"	WOOD	SC	Wood/ Glass
3	2	PRO BUILD	2868 FRENCH	34 1/2" X 82 1/2"	WOOD	SC	Metal/ Glass
4	2	PRO BUILD	2868 FRENCH DR	34 1/2" X 82 1/2"	WOOD	SC	Metal/ Glass
5	6	PRO BUILD	2868	34 1/2" X 82 1/2"	WOOD	HC	Masonite
6	6	PRO BUILD	2068	26 1/2" X 82 1/2"	WOOD	HC	Masonite
7	2	PRO BUILD	2068 TWIN	26 1/2" X 82 1/2"	WOOD	HC	Masonite

2Nd FLOOR PLAN

Living Area 1199 SF
Front patio 176 SF
Rear patio 72 SF

ALLIANCE HOMES
Alliancehomes@msn.com
WWW.MyALLIANCEHOME.COM
P.O. Box 1096 Bedford, Tx 76095
817-424-4250 Fax 817-416-2863

ALLIANCE HOMES

1700 Lipscomb St.
Fort Worth, TX 76106

LOT: 1 BLOCK: E
SUBDIVISION: Bellevue Hill Addition
Date: 02/11/2019
Scale: 1/8"=1'-0"
DRAWN: A.K JOB: H-003
Sheet Number
A1.1