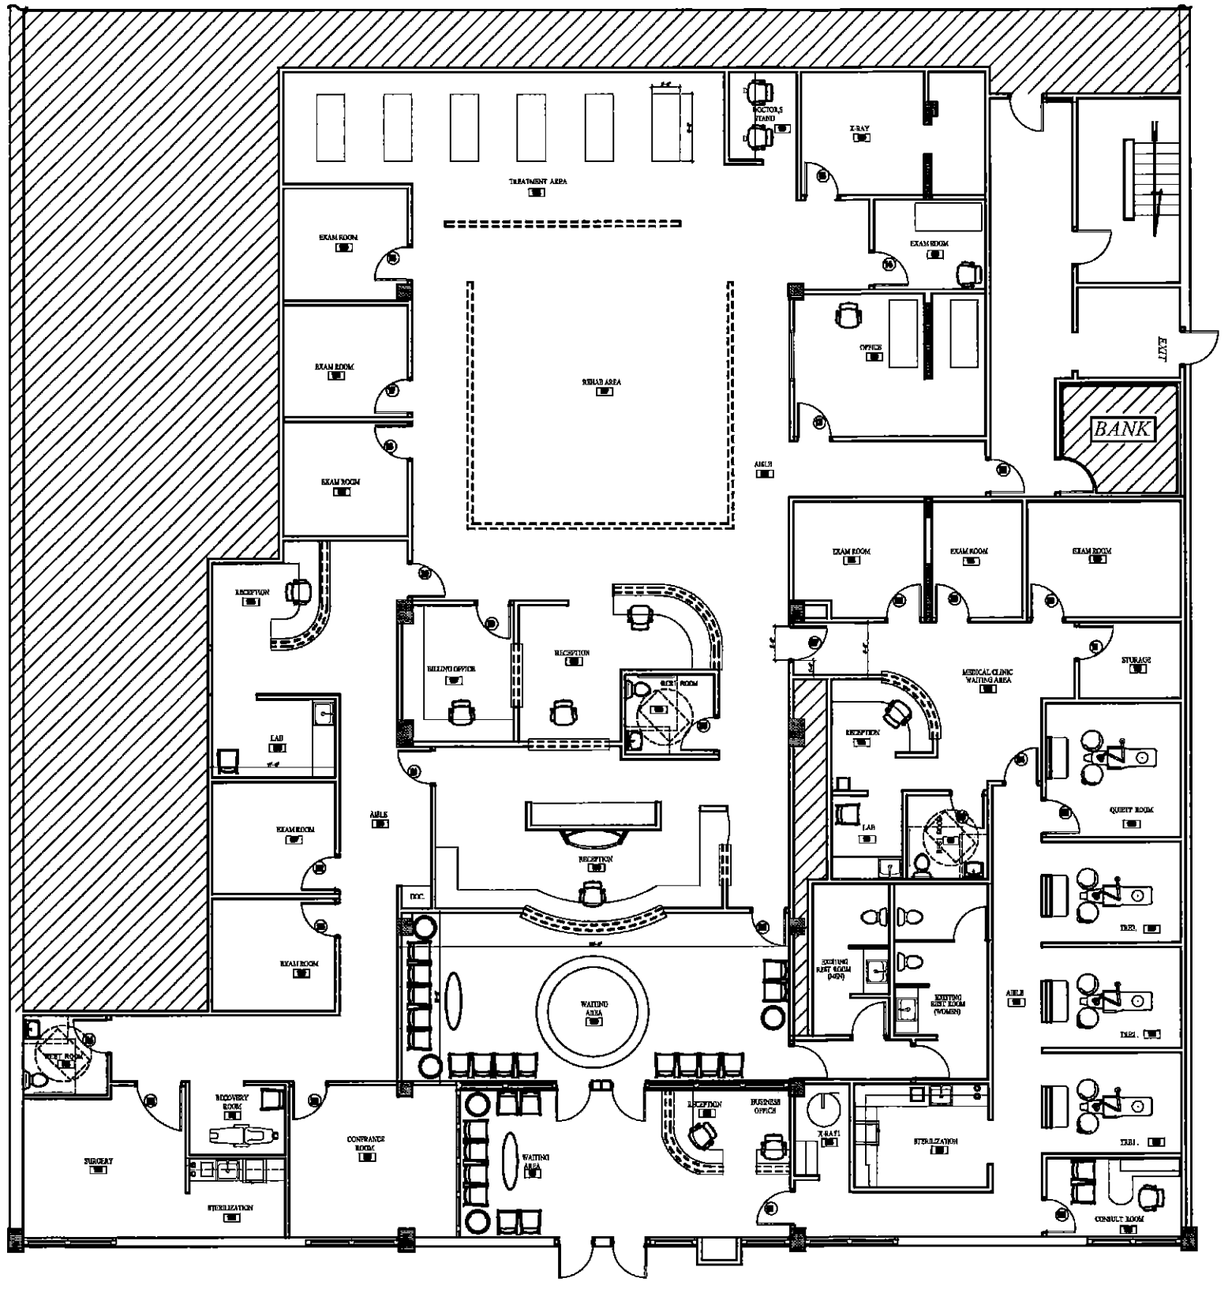

FLOOR PLAN

DOOR & FRAME SCHEDULE

DOOR NO.	ROOM NO.	FRAME	DOOR						FIRE RATING
			SIZE			UNDER CUT	MATERIAL	DOOR TYPE	
			WD	HGT	THK				
01	131	METAL	3'-0"	6'-6"	1 3/8"	3/8"	SOLID CORE WOOD	A	NONE
02	104	METAL	3'-0"	6'-6"	1 3/8"	3/8"	SOLID CORE WOOD	D	NONE
03	108	METAL	3'-0"	6'-6"	1 3/8"	–	SOLID CORE WOOD	D	NONE
04	132	METAL	3'-0"	6'-6"	1 3/8"	3/8"	SOLID CORE WOOD	A	NONE
05	133	METAL	3'-0"	6'-6"	1 3/8"	3/8"	SOLID CORE WOOD	A	NONE
06	128	METAL	3'-0"	6'-6"	1 3/8"	–	SOLID CORE WOOD	D	NONE
07	132	METAL	3'-0"	6'-6"	1 3/8"	3/8"	SOLID CORE WOOD	D	NONE
08	110	METAL	3'-0"	6'-6"	1 3/8"	–	SOLID CORE WOOD	D	NONE
09	115	METAL	3'-0"	6'-6"	1 3/8"	–	SOLID CORE WOOD	D	NONE
10	114	METAL	3'-0"	6'-6"	1 3/8"	–	SOLID CORE WOOD	D	NONE
11	113	METAL	3'-0"	6'-6"	1 3/8"	3/8"	SOLID CORE WOOD	D	NONE
12	133	METAL	3'-0"	6'-6"	1 3/8"	3/8"	SOLID CORE WOOD	D	NONE
13	118	METAL	3'-0"	6'-6"	1 3/8"	3/8"	SOLID CORE WOOD	B	NONE
14	119	METAL	3'-0"	6'-6"	1 3/8"	–	SOLID CORE WOOD	D	NONE
15	130	METAL	3'-0"	6'-6"	1 3/8"	3/8"	SOLID CORE WOOD	D	NONE
16	129	METAL	3'-0"	6'-6"	1 3/8"	–	SOLID CORE WOOD	D	NONE
17	136	METAL	3'-0"	6'-6"	1 3/8"	–	SOLID CORE WOOD	D	NONE
18	135	METAL	3'-0"	6'-6"	1 3/8"	–	SOLID CORE WOOD	D	NONE
19	127	METAL	3'-0"	6'-6"	1 3/8"	3/8"	SOLID CORE WOOD	D	NONE
20	134	METAL	3'-0"	6'-6"	1 3/8"	3/8"	SOLID CORE WOOD	A	NONE
21	134	METAL	3'-0"	6'-6"	1 3/8"	3/8"	SOLID CORE WOOD	A	NONE
22	137	METAL	3'-0"	6'-6"	1 3/8"	–	SOLID CORE WOOD	D	NONE
23	138	METAL	3'-0"	6'-6"	1 3/8"	–	SOLID CORE WOOD	D	NONE
24	143	METAL	3'-0"	6'-6"	1 3/8"	–	SOLID CORE WOOD	B	NONE
25	142	METAL	3'-0"	6'-6"	1 3/8"	3/8"	SOLID CORE WOOD	D	NONE
26	139	METAL	3'-0"	6'-6"	1 3/8"	3/8"	SOLID CORE WOOD	D	NONE

NOTE: ALL HARDWARE LOCKSETS AUTOMATIC TO BE UPDATED TO MEET ADA/TDA STANDARDS.

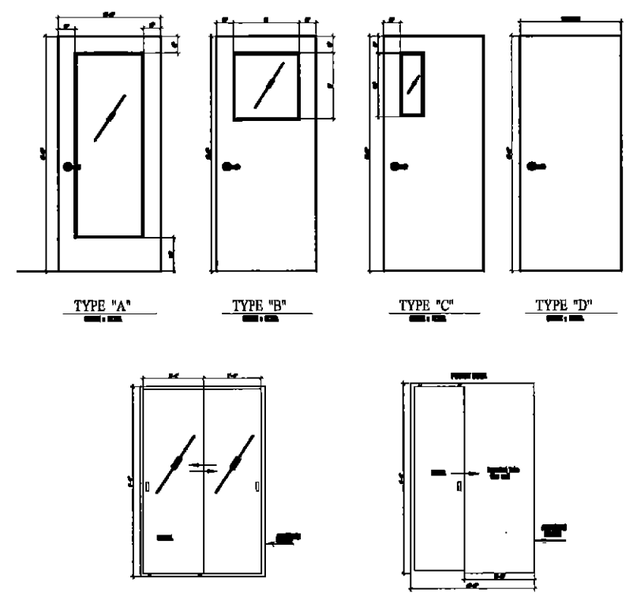

COMPASS DESIGN INC.
Interior Design & Planning
TEL 7[illegible]

COPYRIGHT COMPASS DESIGN INC.
THESE DRAWINGS AND PLANS, WHICH MAY NOT BE REPRODUCED IN ANY FORM OR IN ANY MEDIA, OR ARE TO BE USED, ON ANY PROJECT, WITHOUT THE WRITTEN PERMISSION OF COMPASS DESIGN INC.

Dr. Ramin Sirooian
MSRS LANCASTER LP
5651 E. LANCASTER
FORTWORTH, TX

No.	Revision/Issue	Date

PROJECT:
FLOOR PLAN

Project No.
[illegible]
DATE: [illegible]
SCALE: [illegible]

Sheet
A2.0

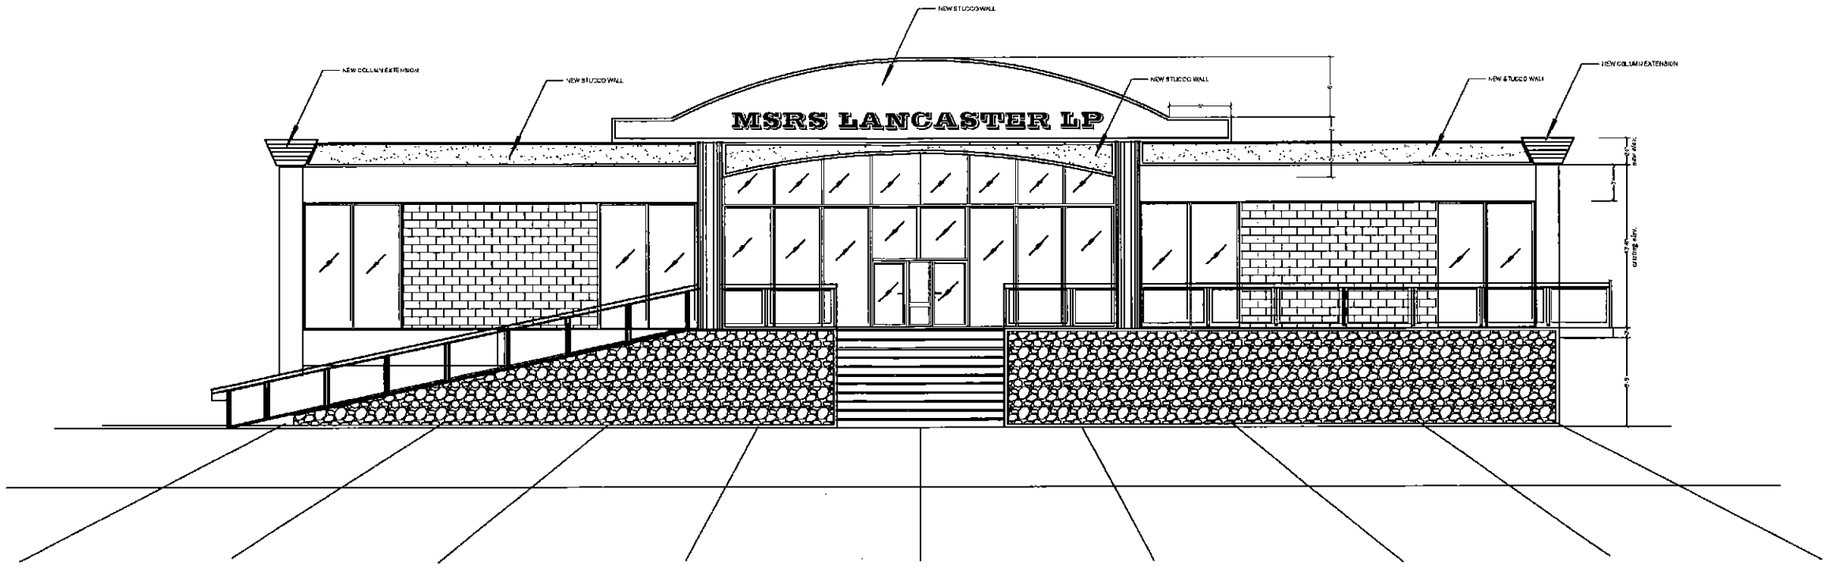

NORTH ELEVATION

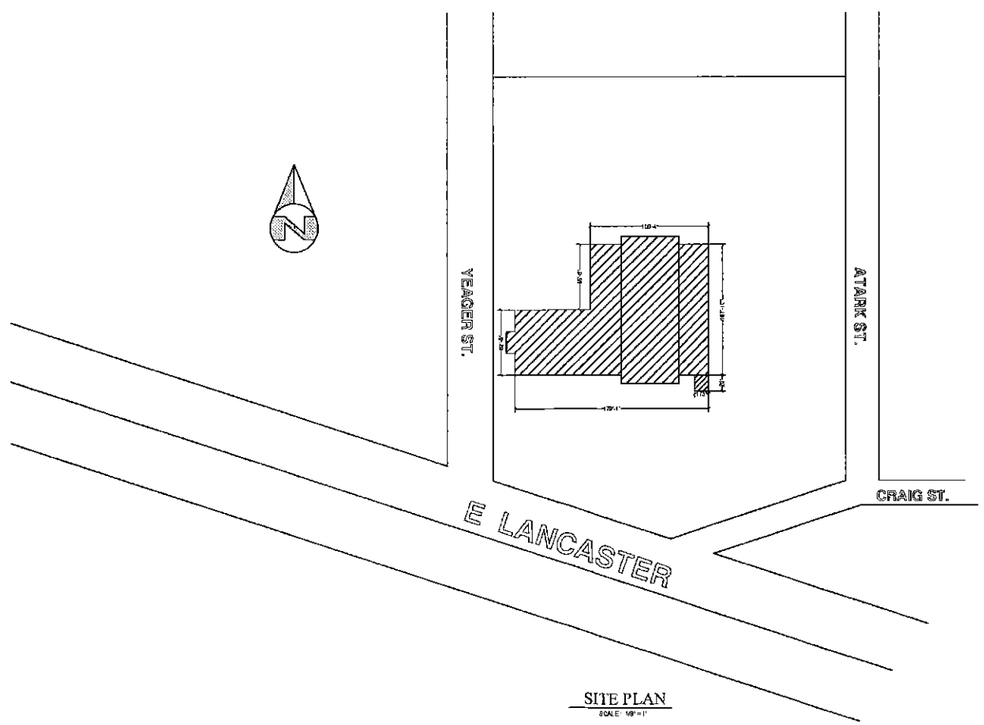

SITE PLAN

CUMPASS DESIGN INC.

Dr. Ramin Sirooslan
MSRS LANCASTER LP

5651 E. LANCASTER
FORTWORTH, TX

NORTH ELEV. & SITE PLAN

A7-0

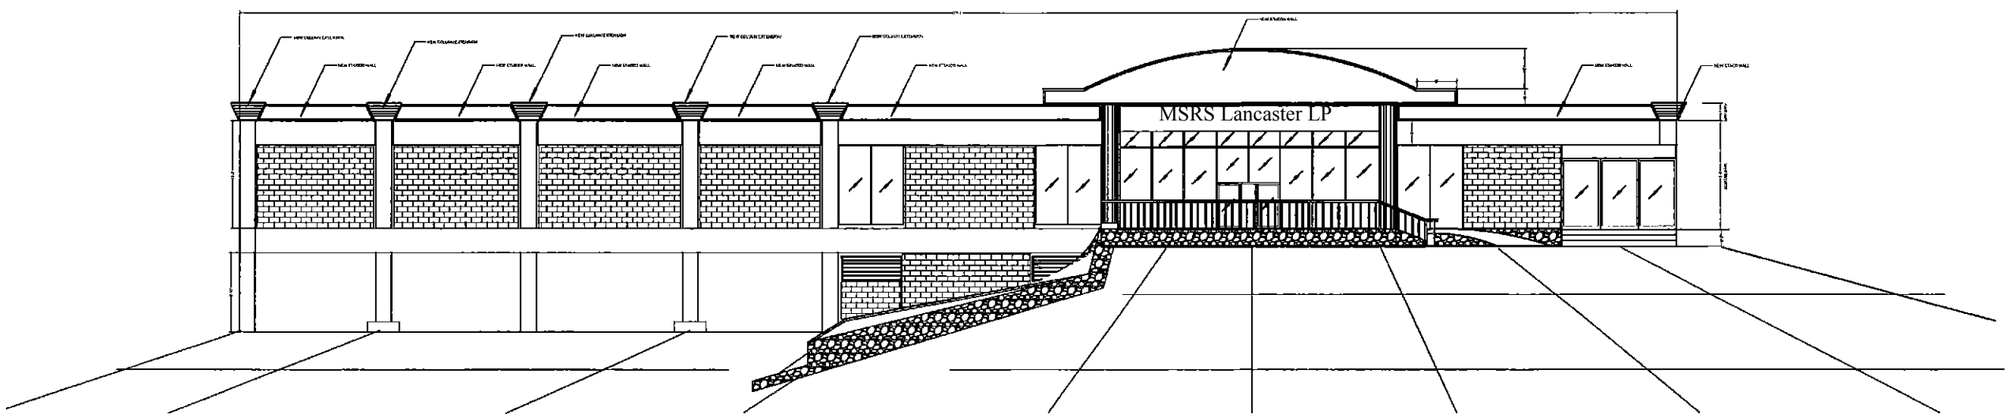

SOUTH ELEVATION

SCALE: 1/12" = 1'

COMPASS DESIGN INC.
Architect Design & Planning
TEL 214-449-4797

Dr. Remin
MSRS LANCASTER LP
5651 E. LANCASTER
FORTWORTH, TX

SOUTH ELEVATION

Project No. E400

Sheet A7.0

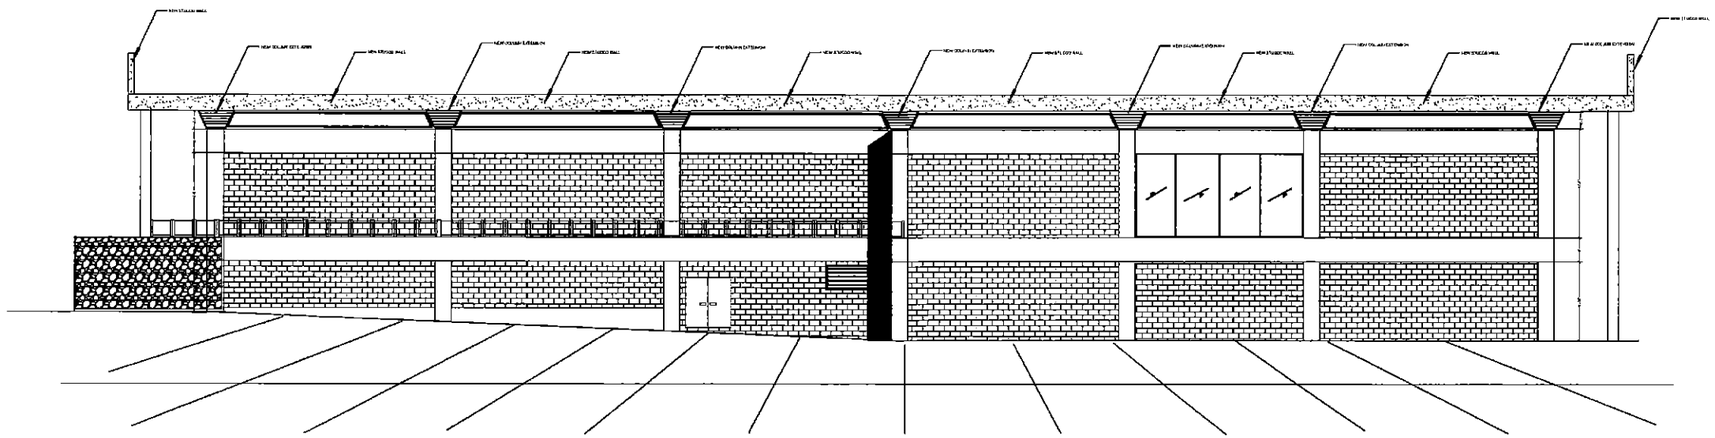

WEST ELEVATION

SCALE: 1/12" = 1'

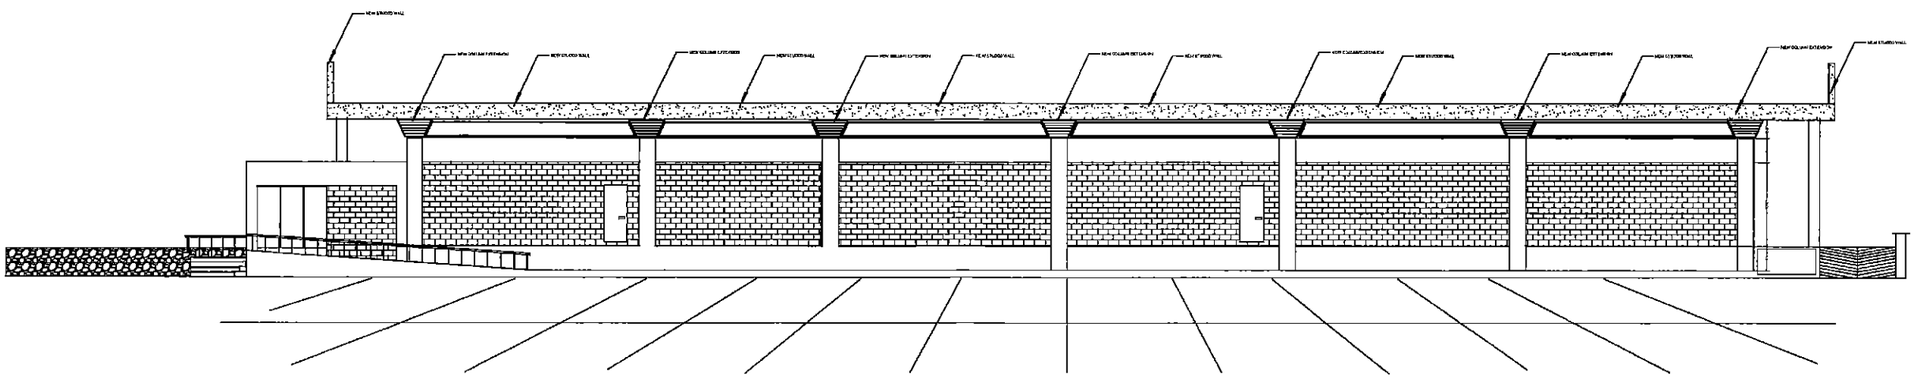

EAST ELEVATION

SCALE: 1/12" = 1

COMPASS DESIGN INC.

Dr. Ramin
MINSTER LANCASTER LP
5651 E. LANCASTER
FORTWORTH, TX

WEST & EAST ELEVATIONS

A7-3