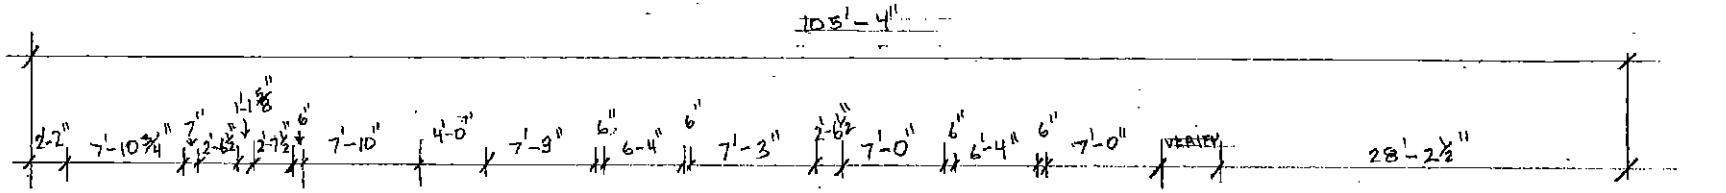

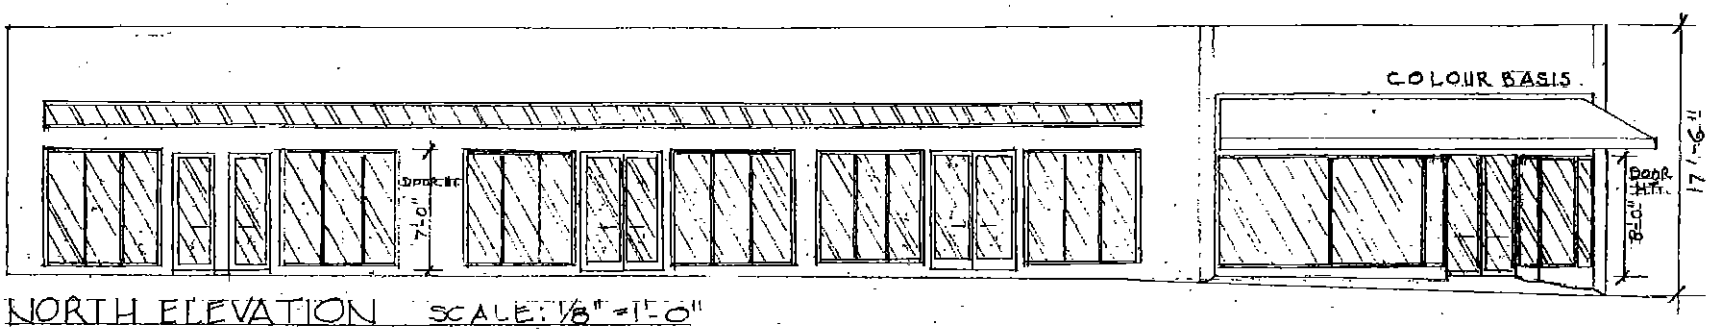

NORTH ELEVATION SCALE: 1/8" = 1'-0"

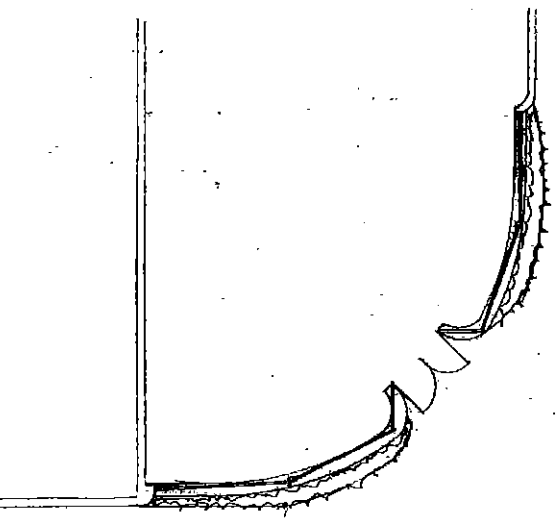

PLAN: REMODELED ENTRANCE
COLOUR BASIS SHOWROOM SCALE: 1/8" = 1'-0"

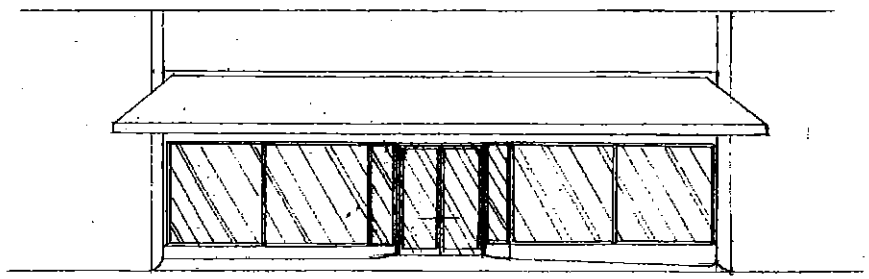

NORTHWEST ELEVATION - COLOUR BASIS
ENTRANCE SCALE 1/8" = 1'-0"

COLOUR BASIS, LLC
1721 W. BERRY ST. 76110 FT. WORTH
BRIAN THOMAS-ARCHITECT TX LIC.#14800
SCALE 1/8" = 1'-0" 1-26-2014

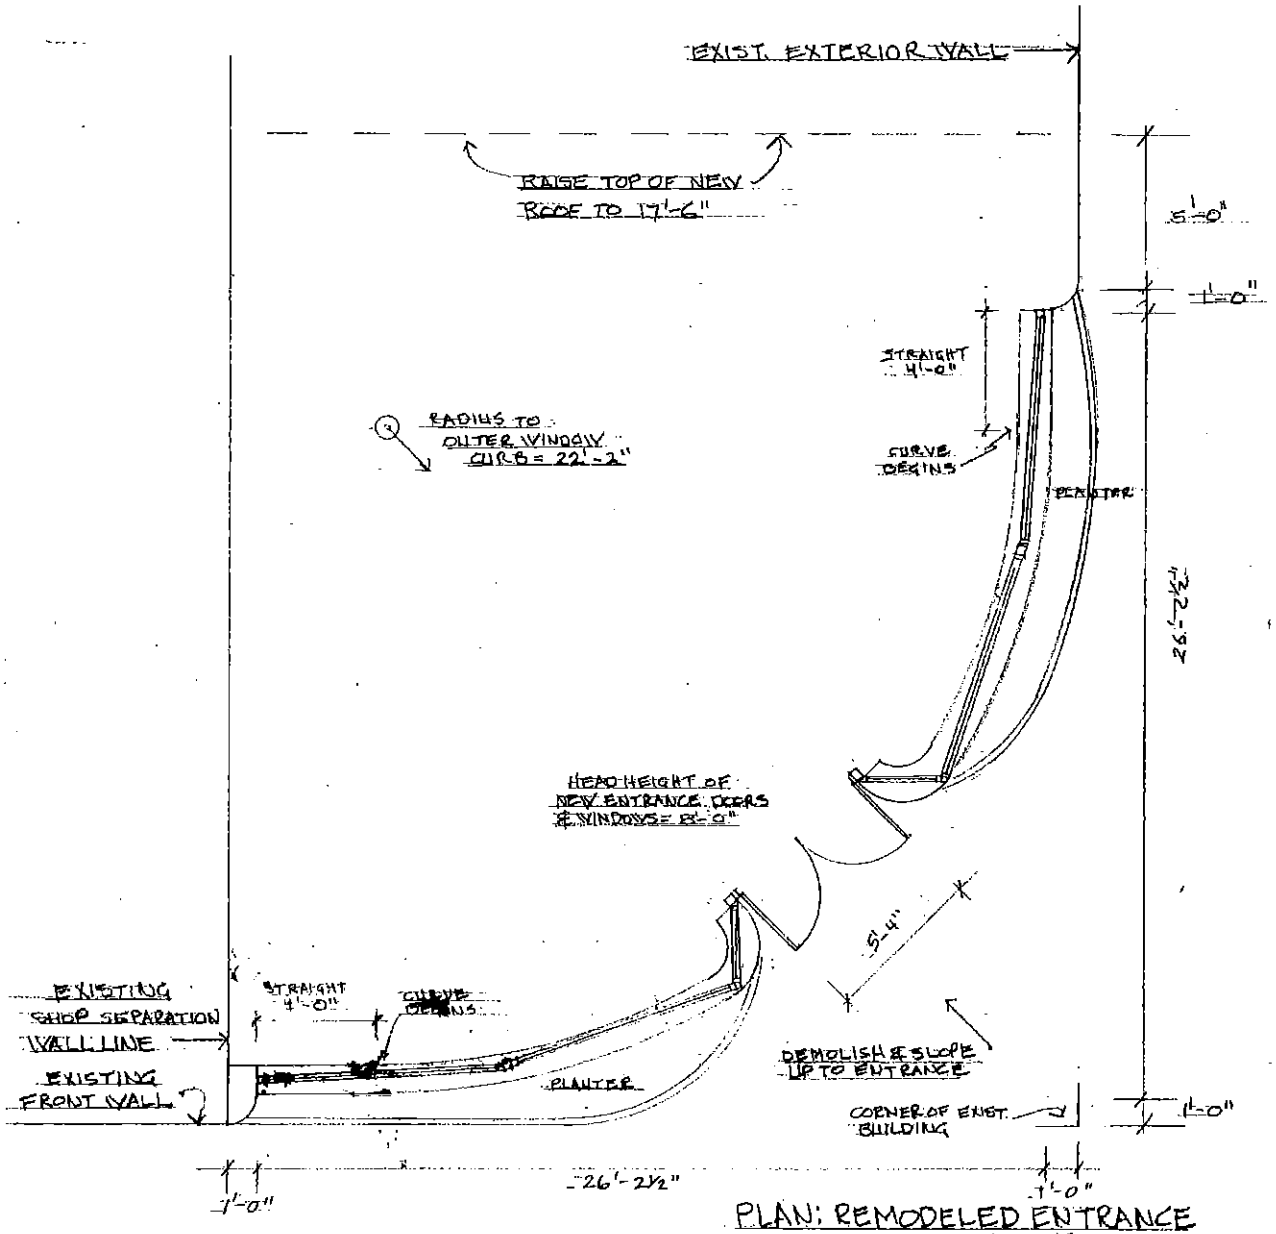

PLAN: REMODELED ENTRANCE
COLOUR BASIS SHOWROOM
SCALE: ¼" = 1'-0"

COLOUR BASIS, LLC
1721 W. BERRY ST. 76110 Ft. WORTH
BRIAN THOMAS - ARCHITECT #14800
817-377-3525
1-26-2014

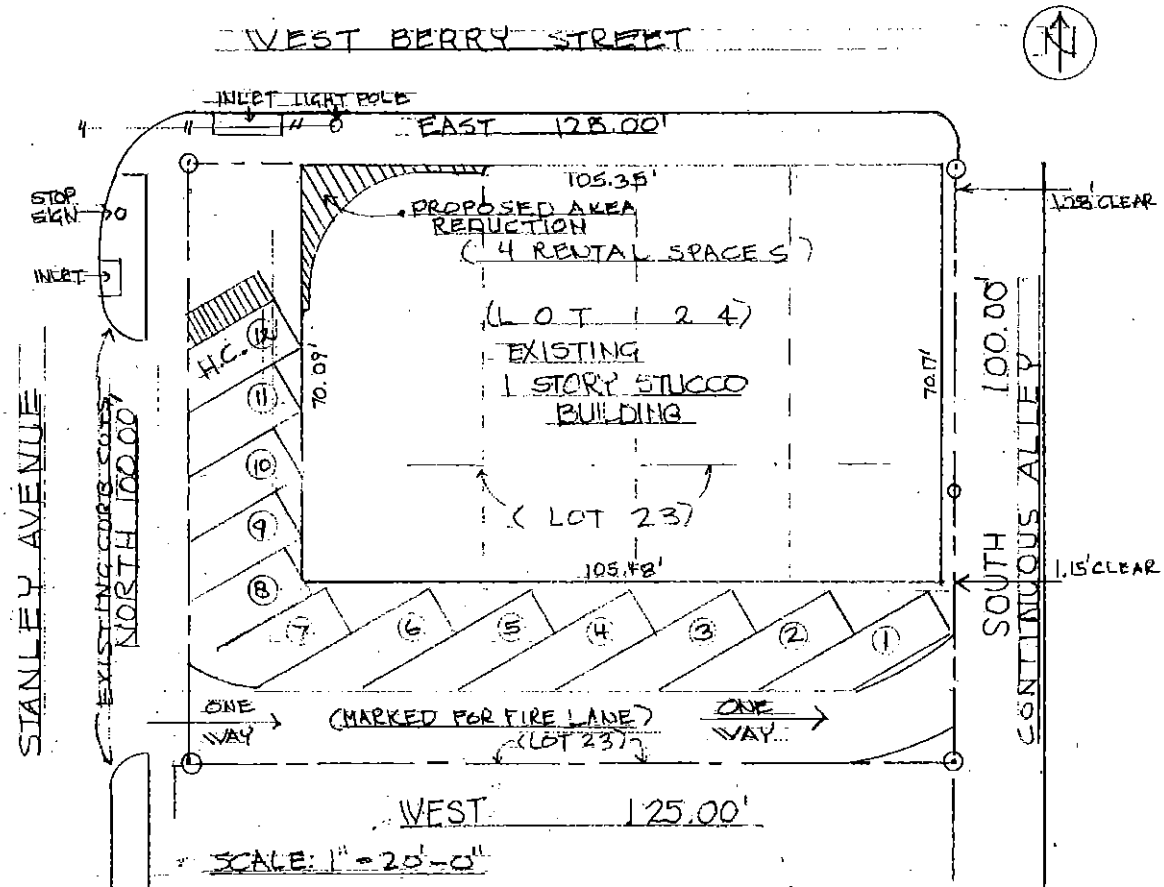

LOT 23 & 24 BLOCK 10
JOHN C. RYAN'S SOUTH
ADDITION VOLUME 204
PG. 52 & 53 PLAT RECORDS
TARRANT CO. TEXAS

SITE PLAN: COLOUR BASIS, LLC
1721 W. BERRY 76110 FT. WORTH
BRIAN THOMAS - ARCHITECT
TEX LIC. #14800 817-377-3525
1-26-14