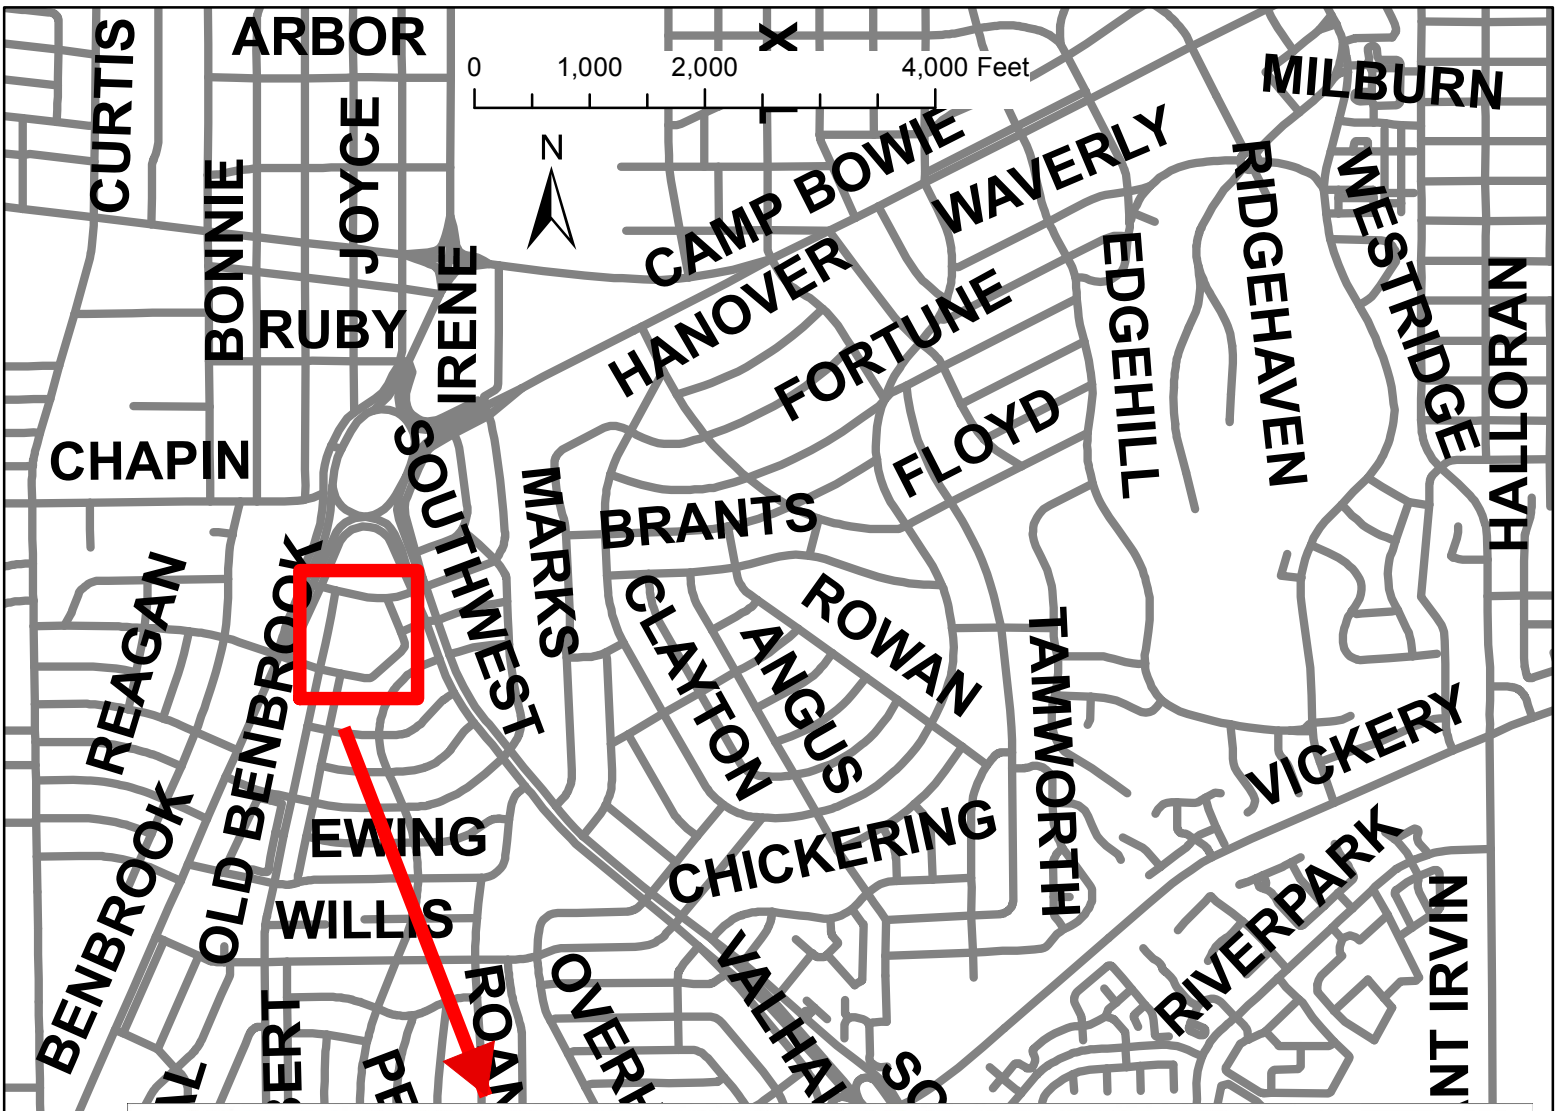
ARBOR
CURTIS
BONNIE
JOYCE
RUBY
IRENE
CAMP BOWIE
WAVERLY
MILBURN
HANOVER
FORTUNE
EDGEHILL
RIDGEHAVEN
WESTRIDGE
HALLORAN
CHAPIN
SOUTHWEST
MARKS
BRANTS
FLOYD
REAGAN
OLD BENBROOK
BENBROOK
CLAYTON
ANGUS
ROWAN
TAMWORTH
VICKERY
EWING
WILLIS
CHICKERING
RIVERPARK
VALHALLA
OVERTON
0 1,000 2,000 4,000 Feet
N

LUELLA MERRETT ELEMENTARY
BUILDING
CONCRETE
SIDEWALK
PORTABLE BUILDING
PLAYGROUND
GRAVEL PATH
PROPOSED SOCCER FIELD (U7, 30YD X 20YD) OR ALTERNATIVE HARD PLAYING SURFACE
PROPOSED GATE
FACULTY PARKING
PROPOSED SOCCER FIELD (U9, 45YD X 30YD)
PROPOSED FLUME OR EARTHEN SWALE
POSSIBLE LOCATION FOR PROPOSED WATER QUALITY DEVICE
PROPOSED LIMITED ACCESS ALONG EXISTING FENCE
EXISTING GATE AT EXISTING SIDEWALK INTERSECTION
GARZA AVENUE
FAIRFAX STREET
ASPHALT PARKING LOT
EXISTING GATE
CHAINLINK FENCE
LEGEND
PROPOSED PATH
PROPOSED MAINTENANCE ACCESS
PROPOSED ADA FIELD ACCESS
PROPOSED CHAINLINK FENCE
EXISTING CHAINLINK FENCE
SHIELD ENGINEERING GROUP, PLLC
CIVIL ENGINEERING & SURVEYING SERVICES
P.O. Box 470636
Fort Worth, Texas 76147
817.810.0695
GRAPHIC SCALE IN FEET
NOT FOR CONSTRUCTION
CITY OF FORT WORTH, TEXAS
TRANSPORTATION AND PUBLIC WORKS
TRANSPORTATION PROGRAMMING & CAPITAL PROJECTS DIVISION
LUELLA MERRETT DRAINAGE IMPROVEMENTS
EXHIBIT A
SCHEMATIC LAYOUT
LUELLA MERRETT DRAINAGE IMPROVEMENTS