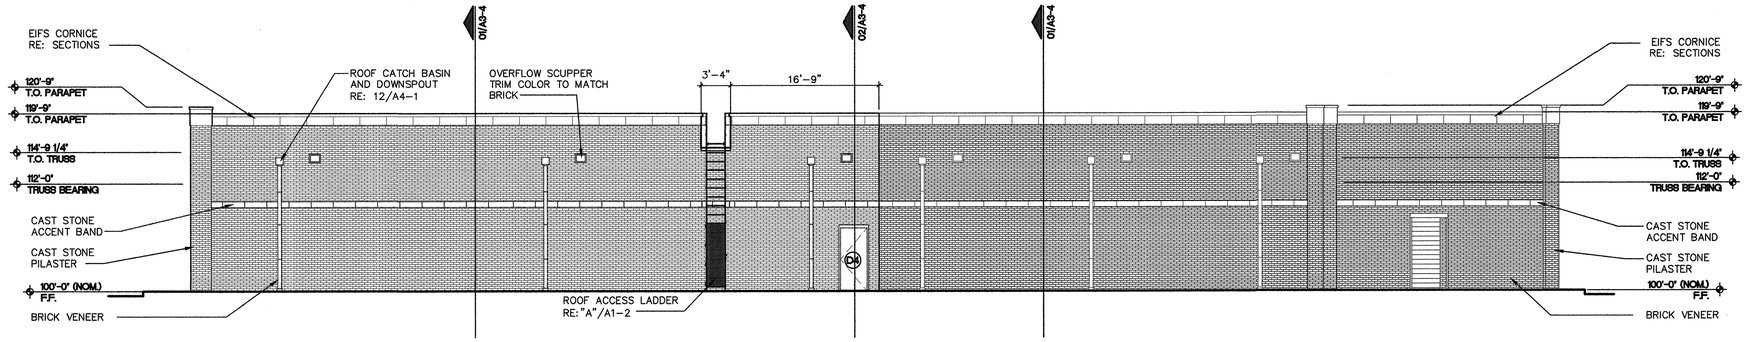

04 NORTH ELEVATION

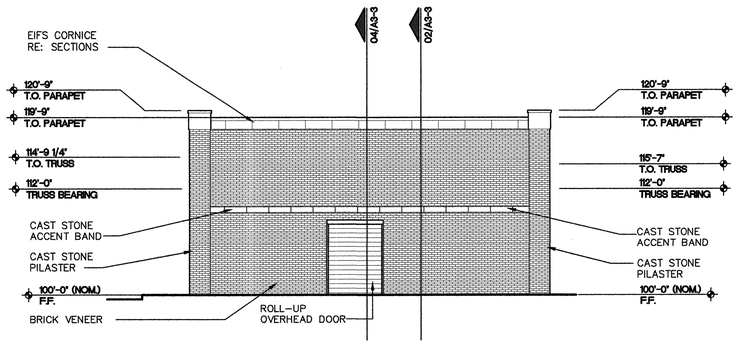

03 EAST ELEVATION

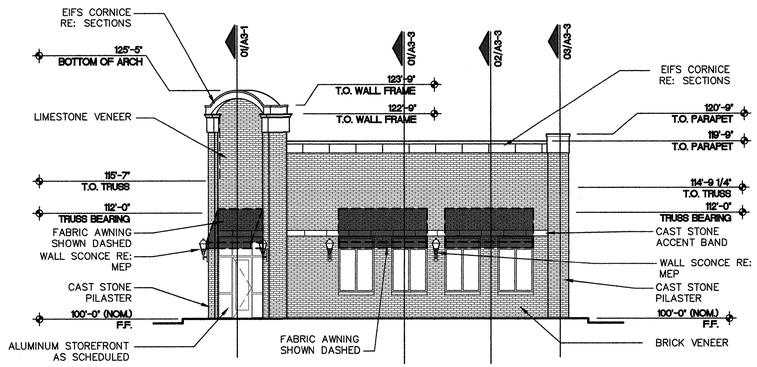

02 WEST ELEVATION

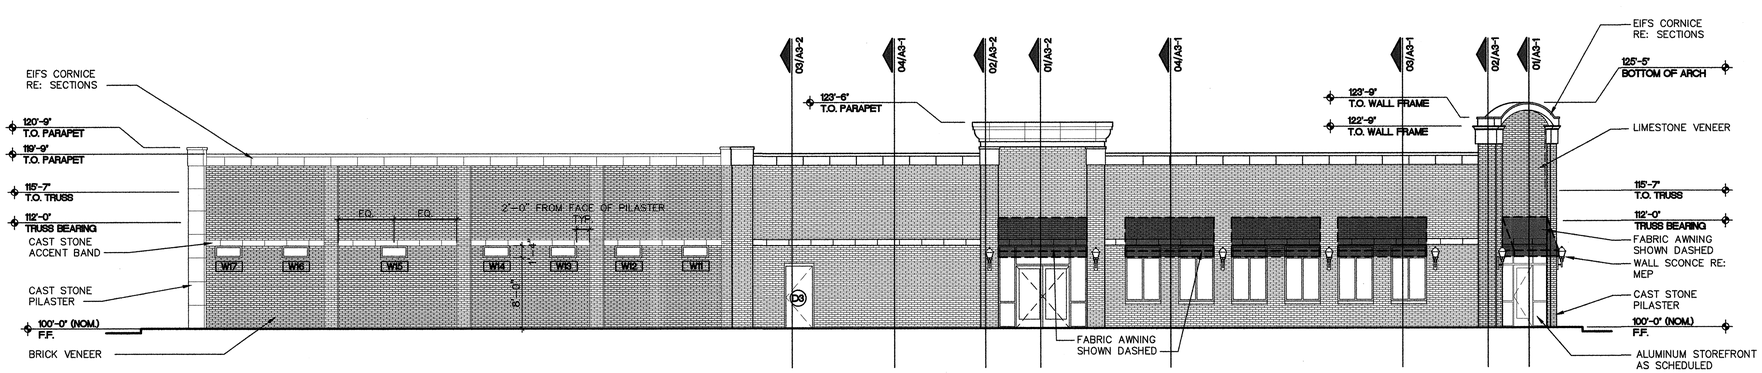

01 SOUTH ELEVATION

SCALE: 1/8" = 1'-0"

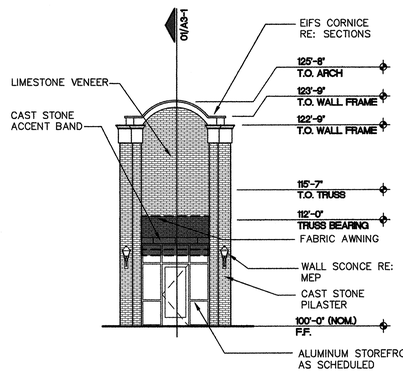

01 SOUTH ELEVATION

SCALE: 1/8" = 1'-0"

REVISIONS

PROPOSED NEW FACILITY:

PROPOSED BAKERY

LOT 1R, J.M. ANDERSON'S ADDITION
3301 BELKNAP ST.
FORT WORTH, TEXAS

ade, inc.
achto design & engineering, inc.
1418 Westwood Dr.
Lewisville, Texas 75067
T. 214.306.6575 F. 866.767.4602
Firm Registration: F-13268

REGISTERED ARCHITECT — RICHARD E. MONSANTO — 7967 — STATE OF TEXAS — 4/21/14

DRAWING TITLE: EXTERIOR ELEVATIONS

THE DOCUMENT REPRESENTS THE DESIGN EFFORT OF ADE, INC., AND IS ISSUED AS AN INSTRUMENT OF SERVICE FOR THE SELECT PROJECT DESCRIBED HEREIN. IT IS NOT TO BE USED IN WHOLE OR IN PART FOR ANY OTHER PROJECT WITHOUT THE WRITTEN AUTHORIZATION OF ADE, INC. REPRODUCED OR CHANGED IN WHOLE OR PART FOR ANY OTHER PURPOSE, AS USED IN OTHER PROJECTS OR EXTENSIONS TO THIS PROJECT, WITHOUT WRITTEN PERMISSION OF ADE, INC.

DRAWN BY:	WA
APPROVED BY:	WA
DATE:	APRIL 21, 2014
SCALE:	AS SHOWN
JOB NUMBER:	14-034
DRAWING NUMBER:	A2-1