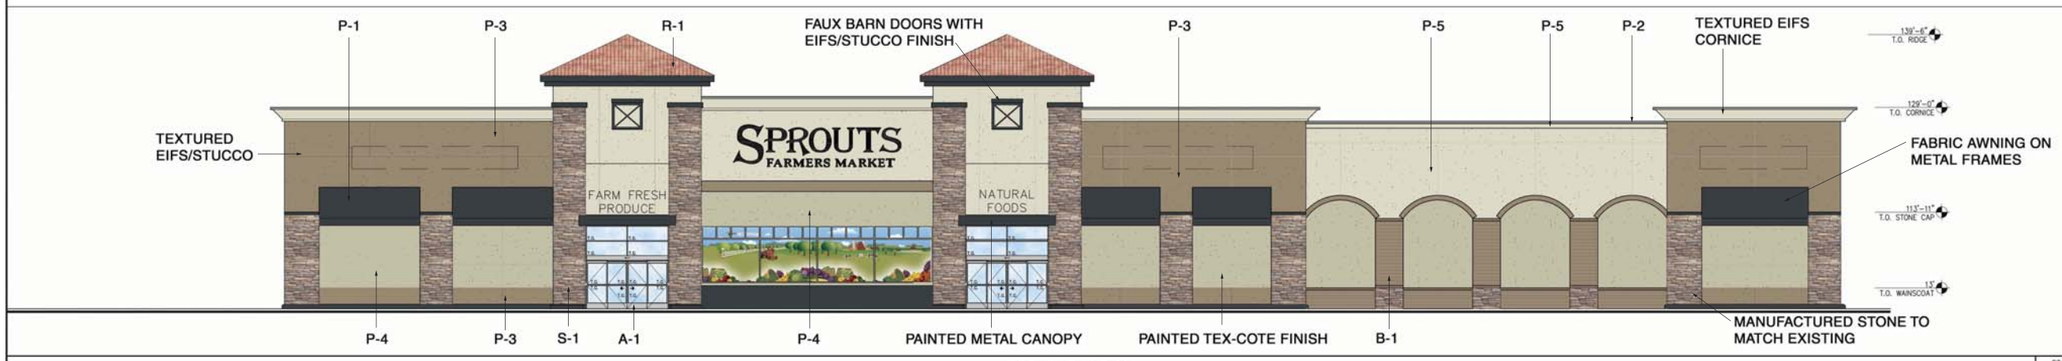

WEST ELEVATION

SCALE: 1/8" = 1'-0" 4

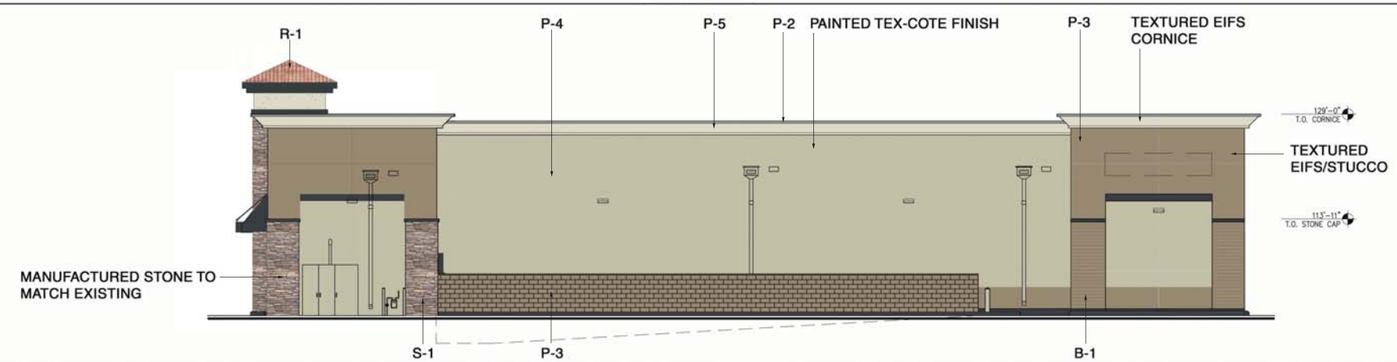

SOUTH ELEVATION

SCALE: 1/8" = 1'-0" 3

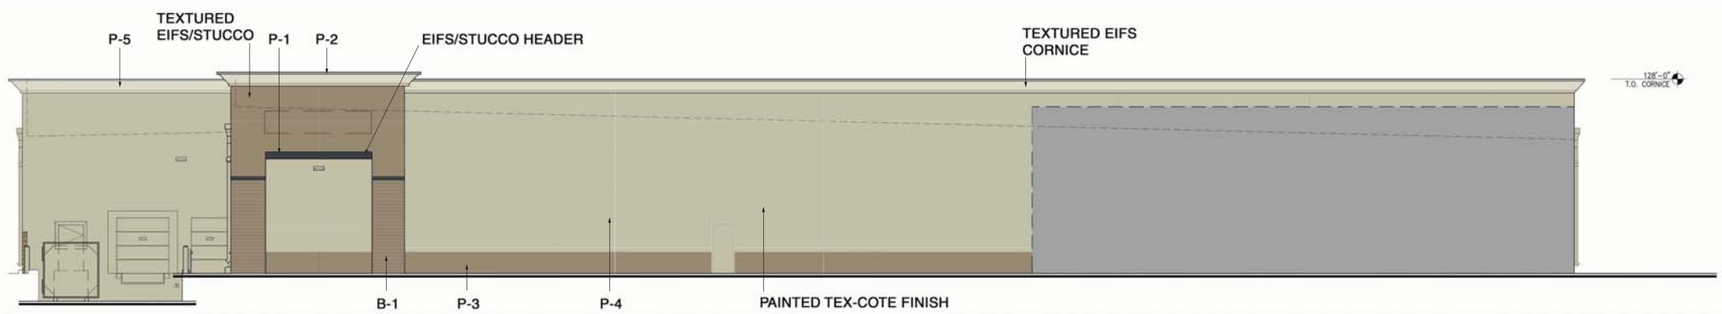

EAST ELEVATION

SCALE: 1/8" = 1'-0" 2

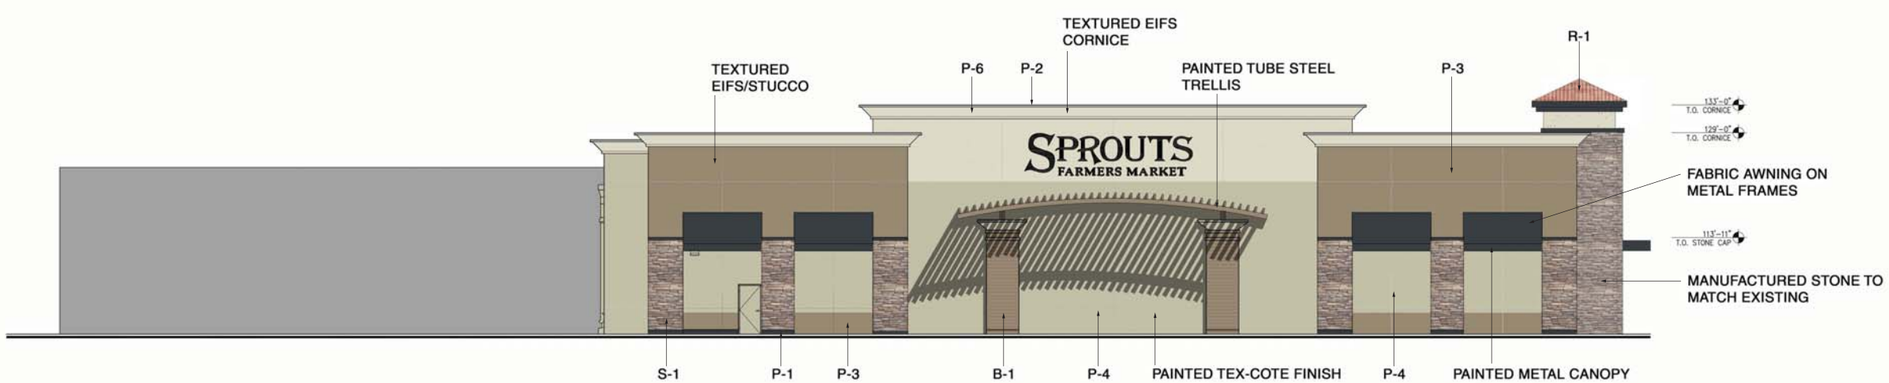

NORTH ELEVATION

SCALE: 1/8" = 1'-0" 1

320102510

COPYRIGHT NOTICE:
These drawings and specifications are copyrighted and subject to copyright protection as an "architectural work" under sec. 102 of the copyright act, 17 U.S.C. As amended January 2003. The protection includes, without limitation, the overall form, arrangement and composition of spaces, and elements of the design. Under such protection, unauthorized use of these drawings and specifications may result in cessation of construction, building seizure, and / or monetary liability.

AAD:FITCH, Inc.
FITCH
18435 North Dominion Rd. Suite 154
Dallas, Texas 75287-7223
T+1 469 599 4200 F+1 469 599 4201
www.fitch.com

SPROUTS FARMERS MARKET
CAMP BOWIE
FORTH WORTH, TX

REVISION:

CONSULTING ENGINEER:

SPROUTS FARMERS MARKET
CAMP BOWIE
FORTH WORTH, TX

CITY SUBMITTAL - MONTH-DAY-YEAR

DATE:	05-05-14
SCALE:	
DRAWN BY:	DAF
PROJECT NUMBER:	320102510
SHEET:	
REV:	