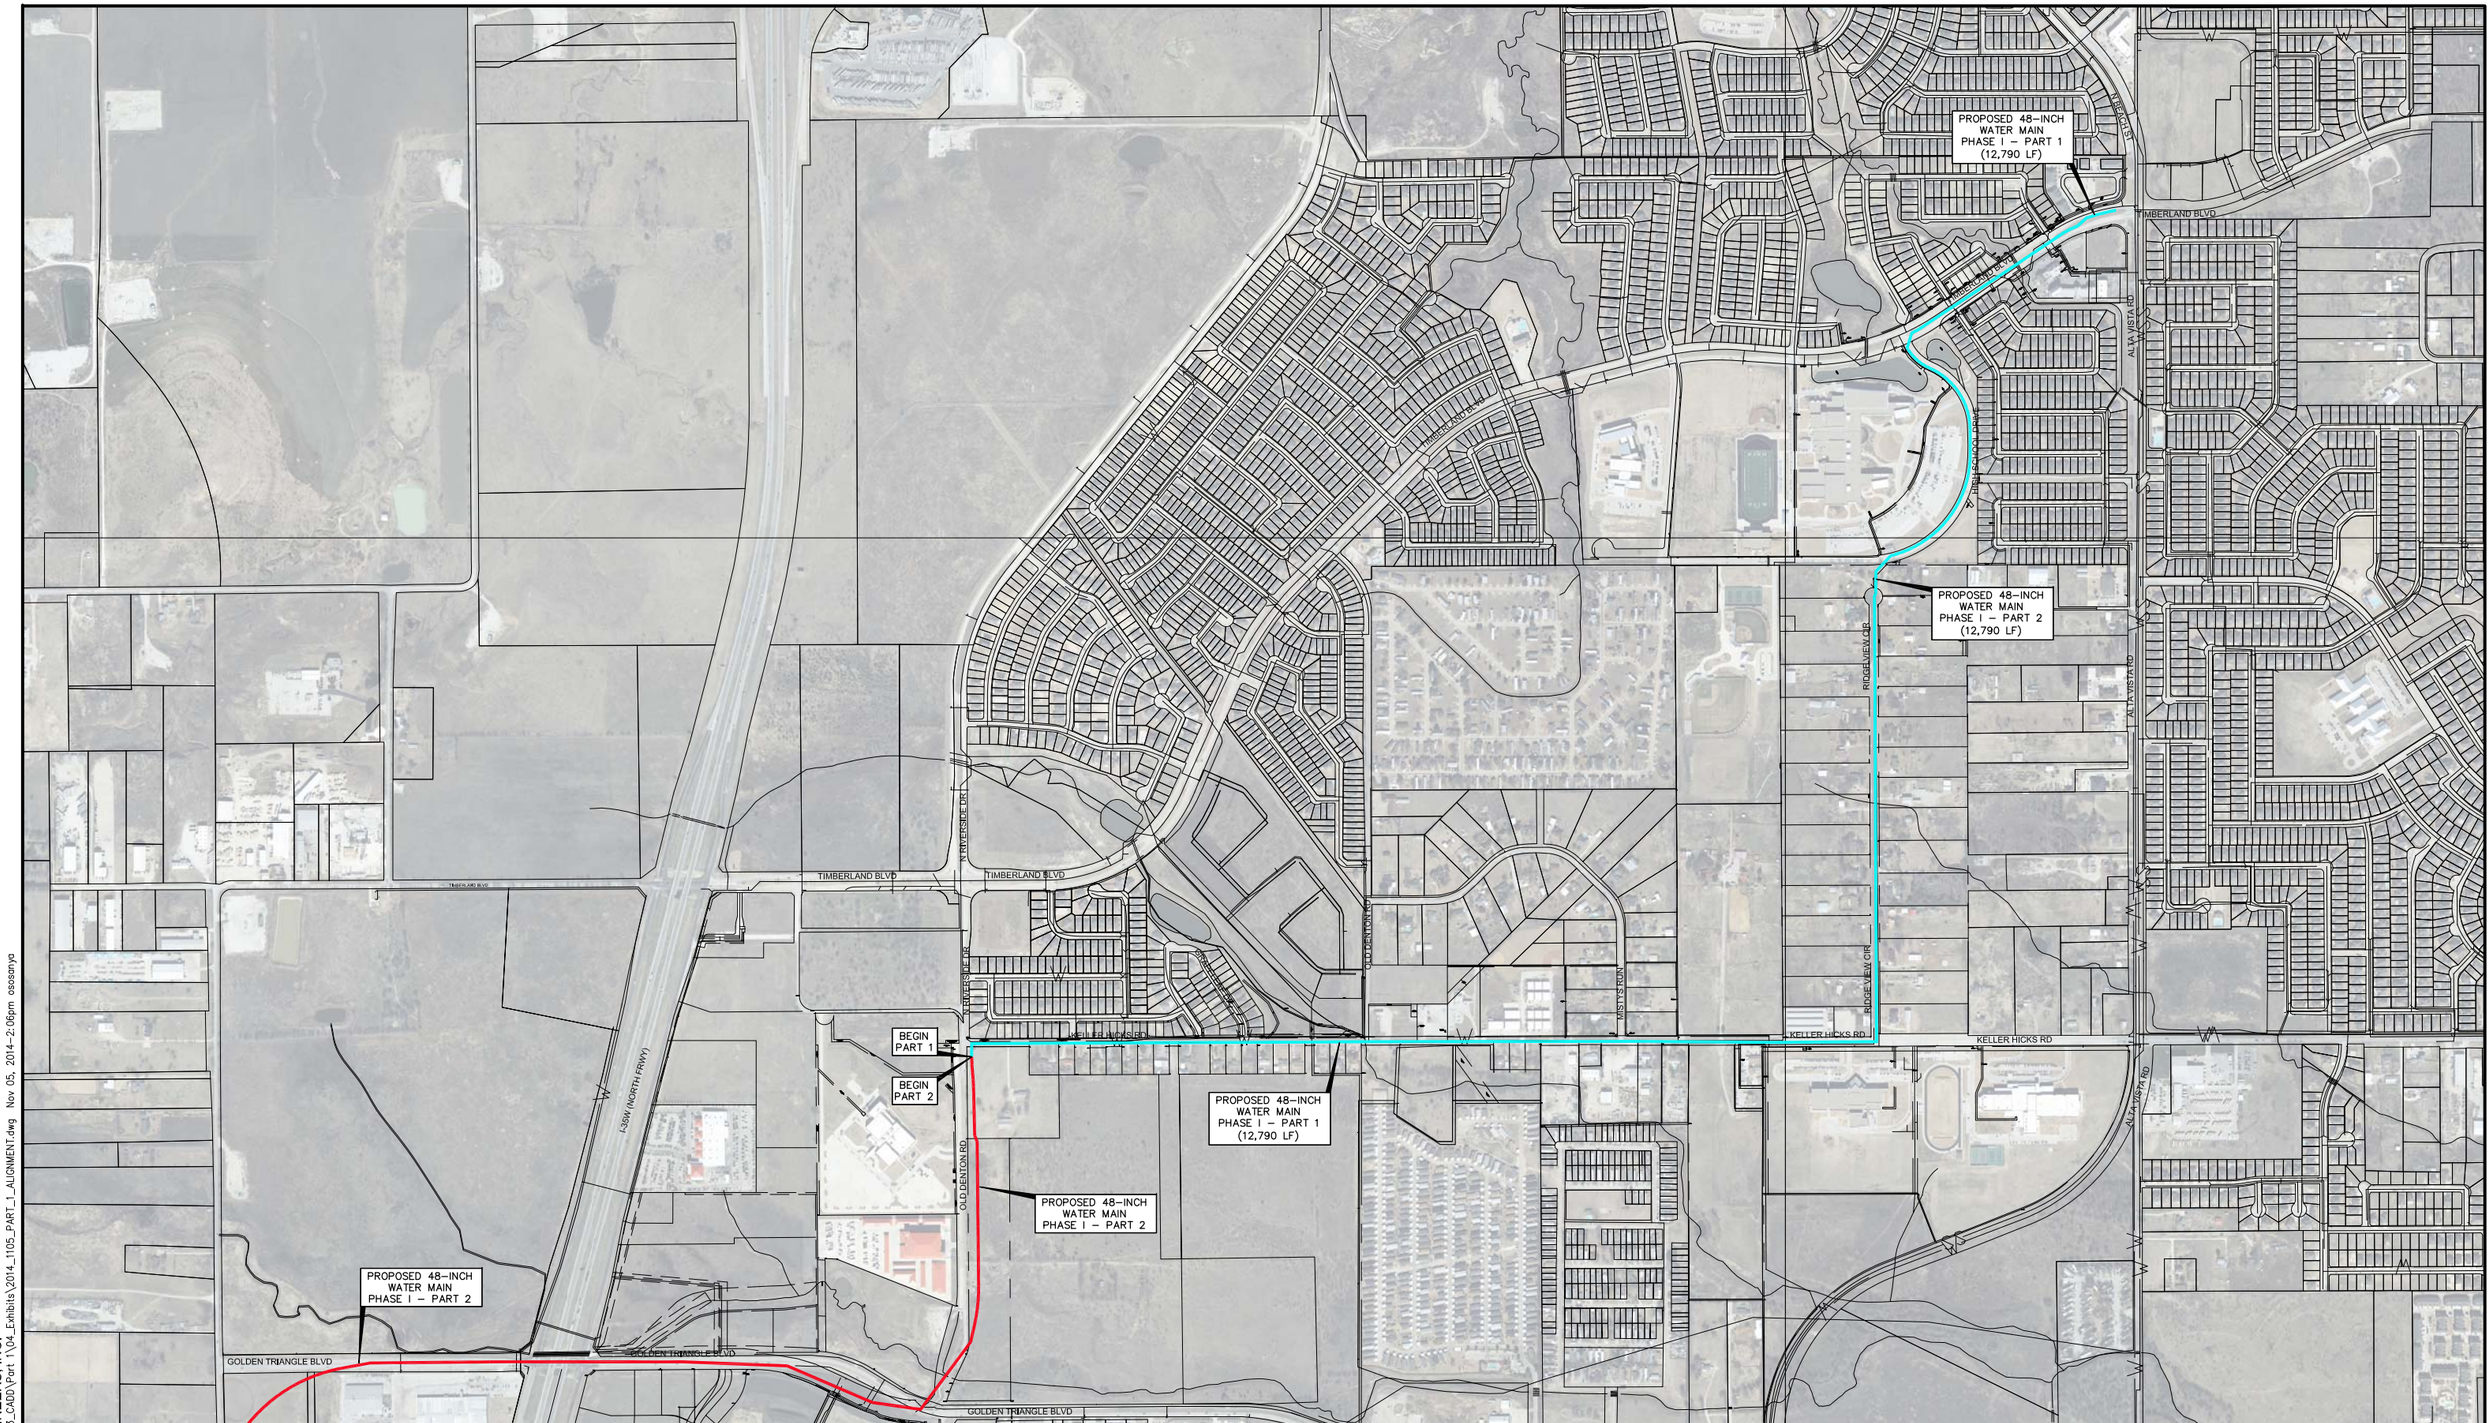

BROWN & GAY ENGINEERS, INC.
W:\01_Projects\1457-00\03_CADD\Port 1\04_Exhibits\2014_1105_PART_1_ALIGNMENT.dwg Nov 05, 2014-2:06pm ossonya

FORT WORTH

CITY OF FORT WORTH
TEXAS
WATER DEPARTMENT

NORTHSIDE II 48-INCH WATER MAIN
PHASE I - PART 1

N

0 1000 2000

SCALE: 1" = 1000'

BGE
Brown & Gay Engineers, Inc.
500 West 7th St., Suite 1800, Fort Worth, TX 76102
Tel: 817-887-6130 • www.browngay.com
TBPE Registration No. F-1046

		DATE	SCALE	PROJECT NO.	Sheet
DESIGNED:	DPL				
DRAWN:	BGE	NOV 2014	1"=1000'	02082	1 of 2
CHECKED:	CJK				