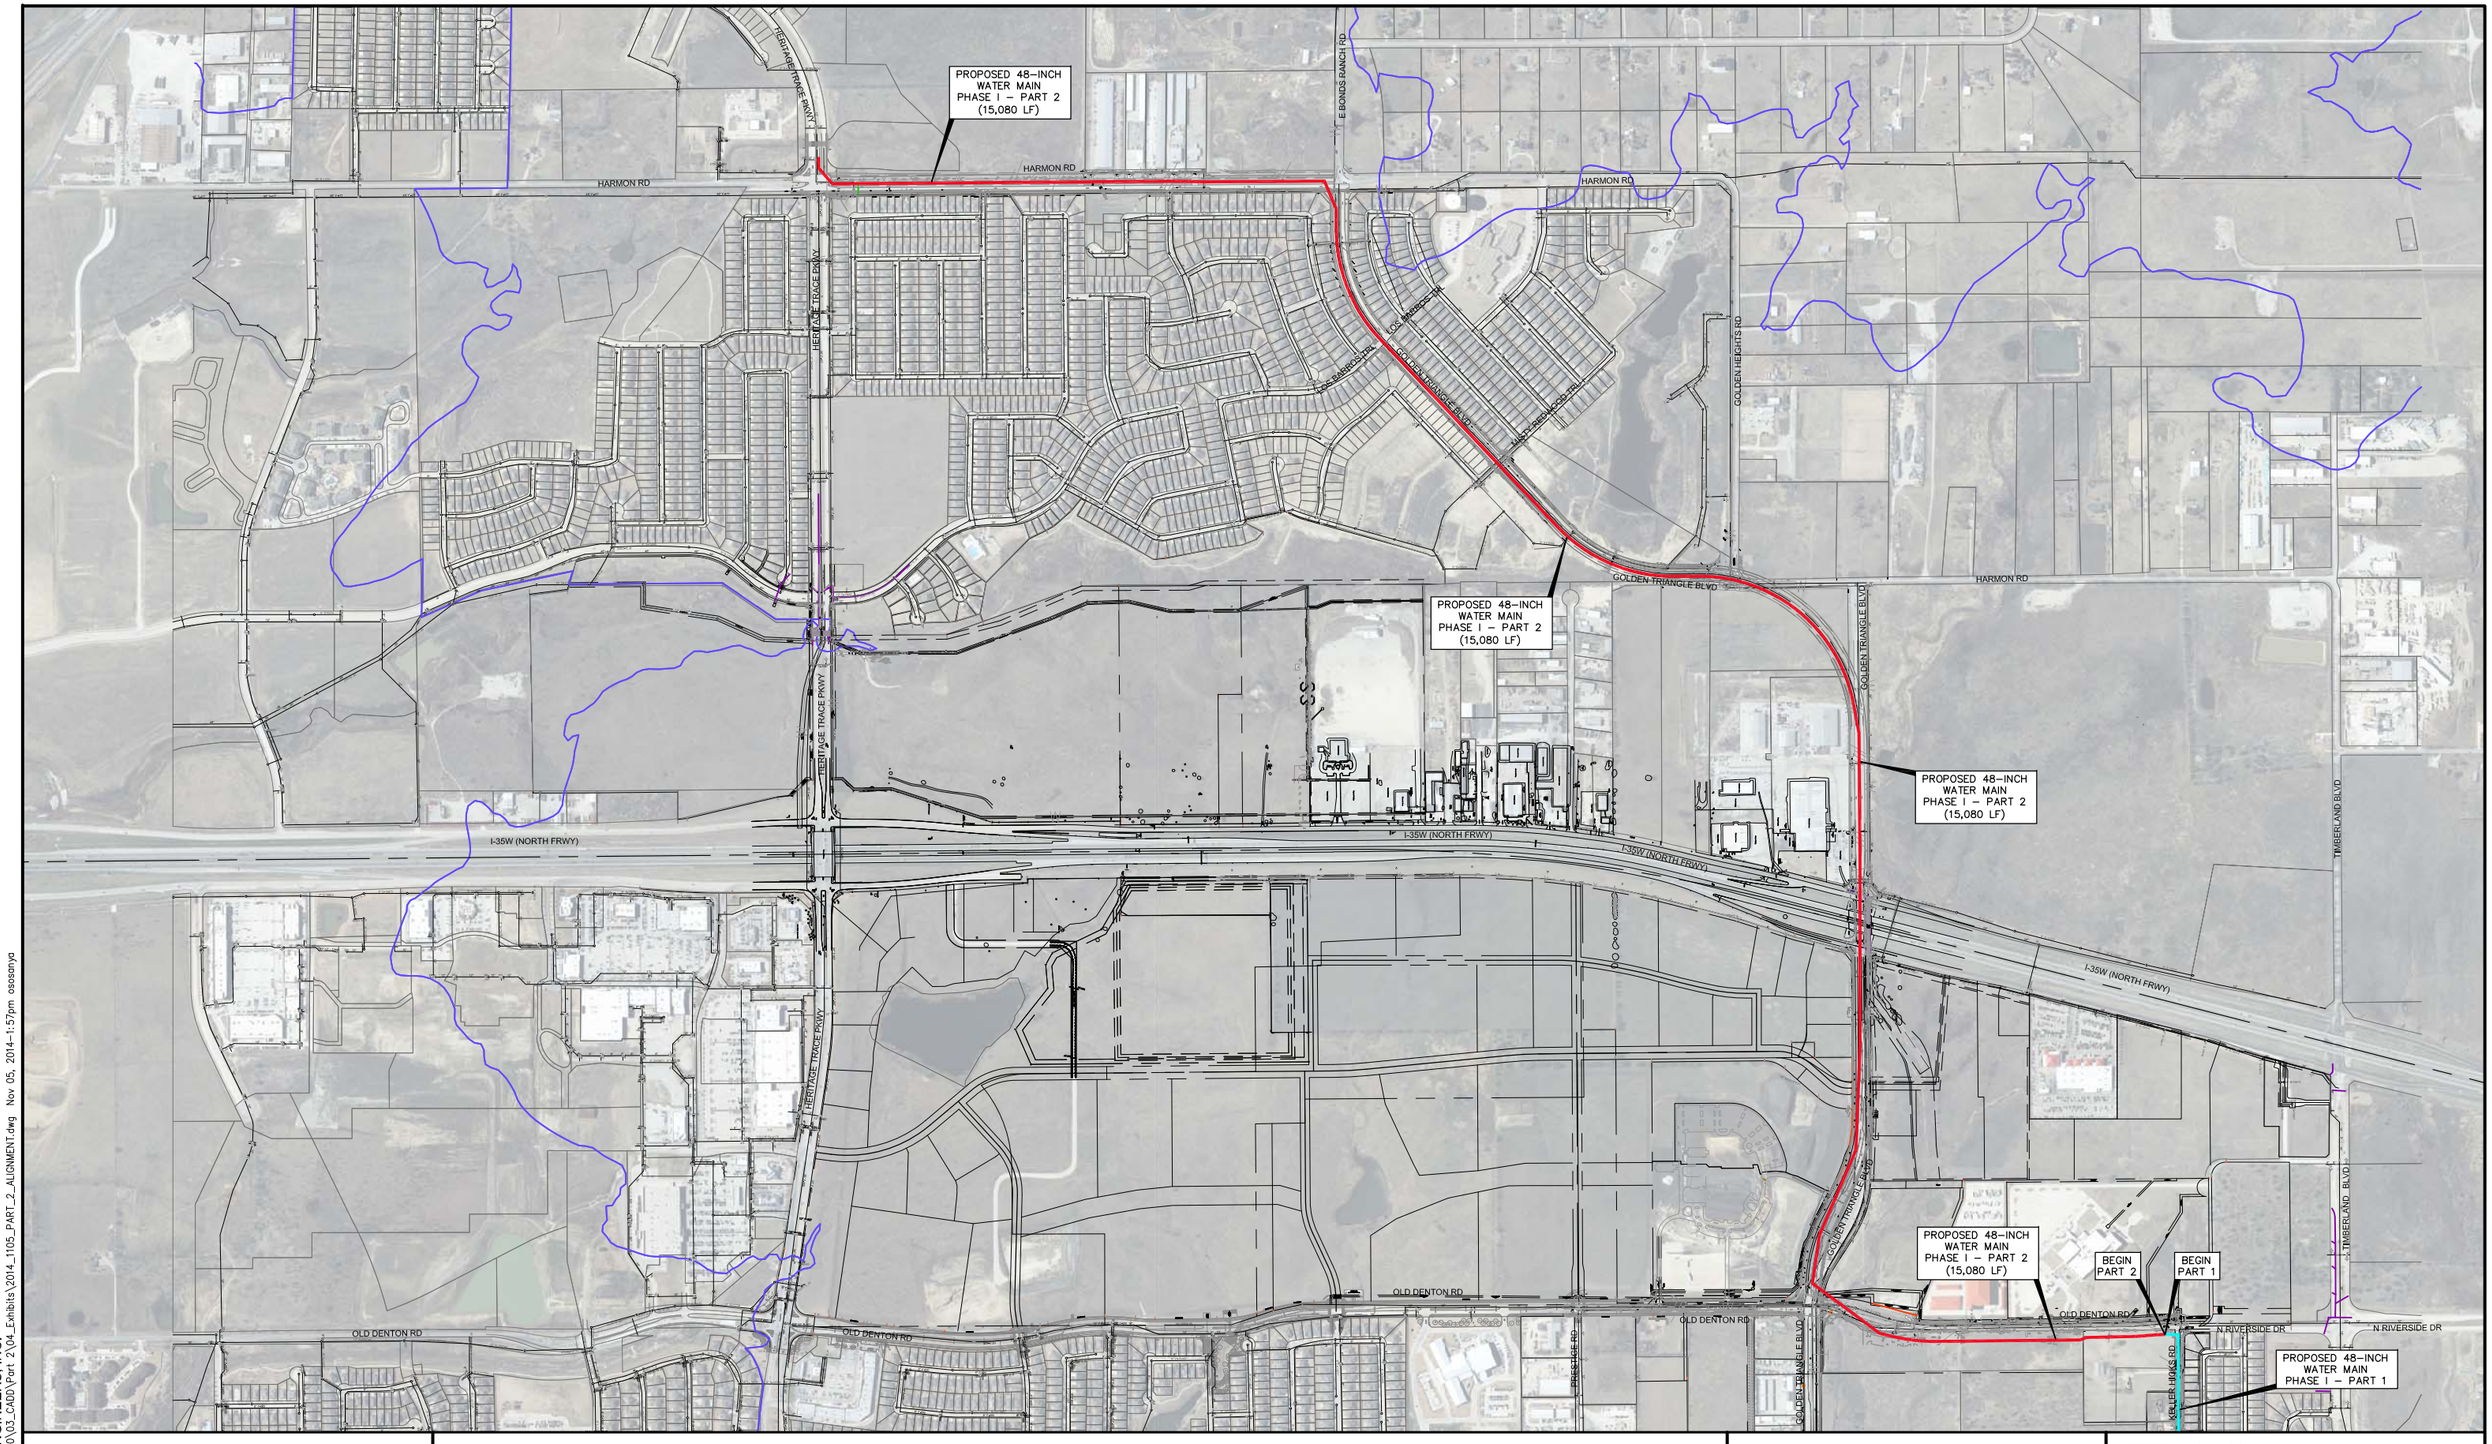

BROWN & GAY ENGINEERS, INC.
W:\01_Projects\1457-001\03_CADD\Part 2\04_Exhibits\2014_1105_PART_2_ALIGNMENT.dwg Nov 05, 2014 - 1:57pm ososanya

FORT WORTH
CITY OF FORT WORTH
TEXAS
WATER DEPARTMENT

NORTHSIDE II 48-INCH WATER MAIN
PHASE I - PART 2

N

0 1000 2000
SCALE: 1" = 1000'

BGE
Brown & Gay Engineers, Inc.
500 West 7th St., Suite 1800, Fort Worth, TX 76102
Tel: 817-887-6130 • www.browngay.com
TBPE Registration No. F-1046

		DATE	SCALE	PROJECT NO.	Sheet
DESIGNED:	DPL	NOV 2014	1"=1000'	02082	2 of 2
DRAWN:	BGE				
CHECKED:	CJK				