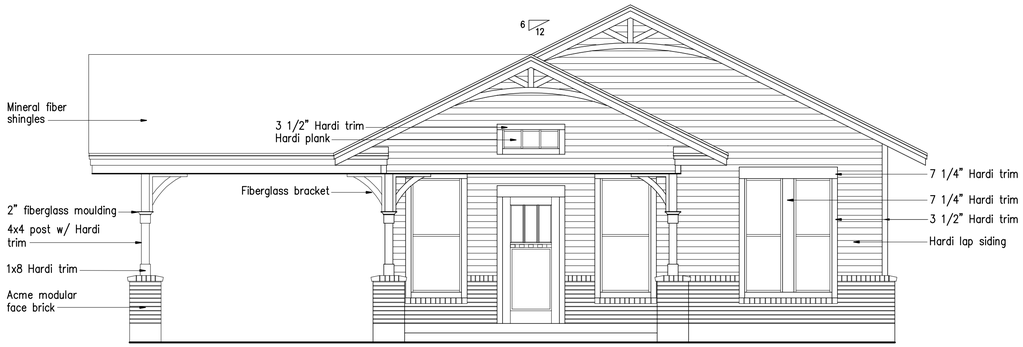

4.00-1 FRONT ELEVATION
1/4"=1'-0"

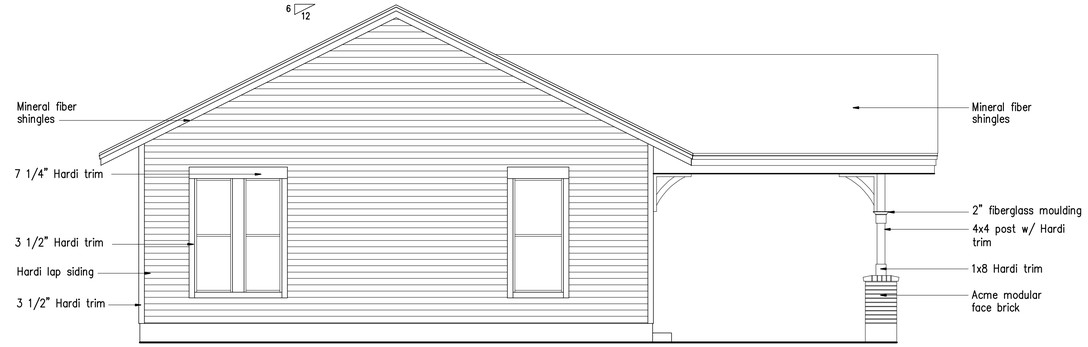

4.00-4 REAR ELEVATION
1/4"=1'-0"

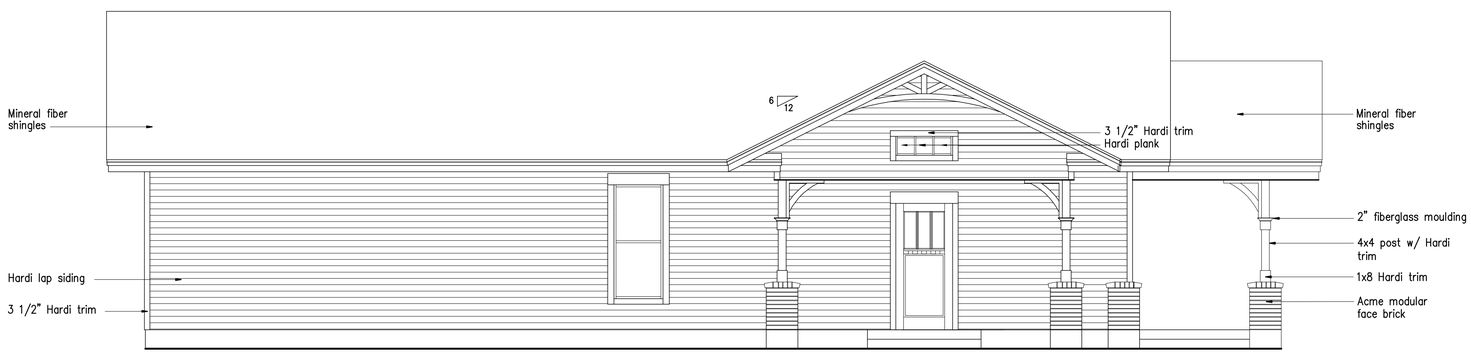

4.00-2 SIDE ELEVATION
1/4"=1'-0"

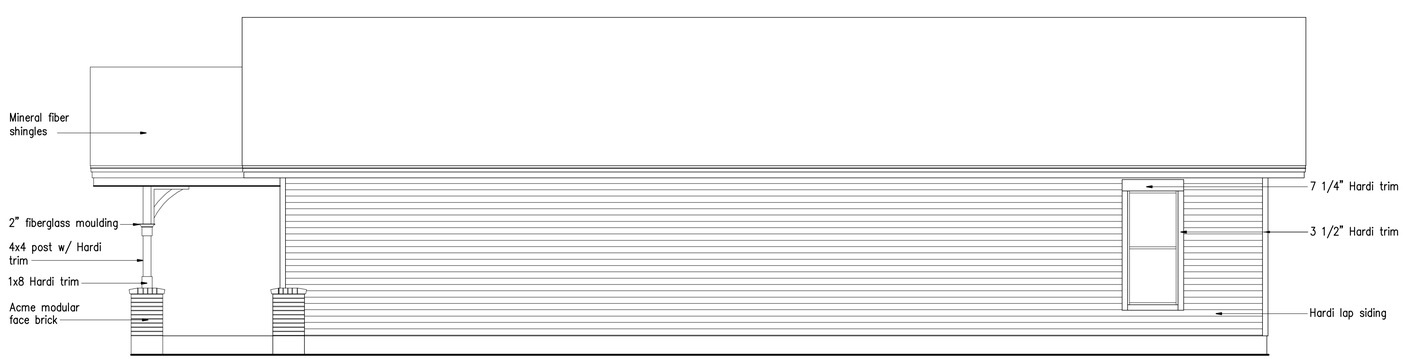

4.00-3 SIDE ELEVATION
1/4"=1'-0"

ERN ARCHITECTS

PROGRESS SET NOT FOR CONSTRUCTION

TARRANT COUNTY HOUSING PARTNERSHIP, INC.
3204 COLLINSWORTH ST.
FORT WORTH, TEXAS 76104

MODEL A
1246 EAST JEFFERSON AVE.
FORT WORTH, TEXAS 76018

ENTERPRISE GREEN COMMUNITIES

CONSTRUCTION DOCUMENTS

BUILDING ELEVATIONS

PROJECT NO.: 11010

DRAWN: ERN

REVISIONS

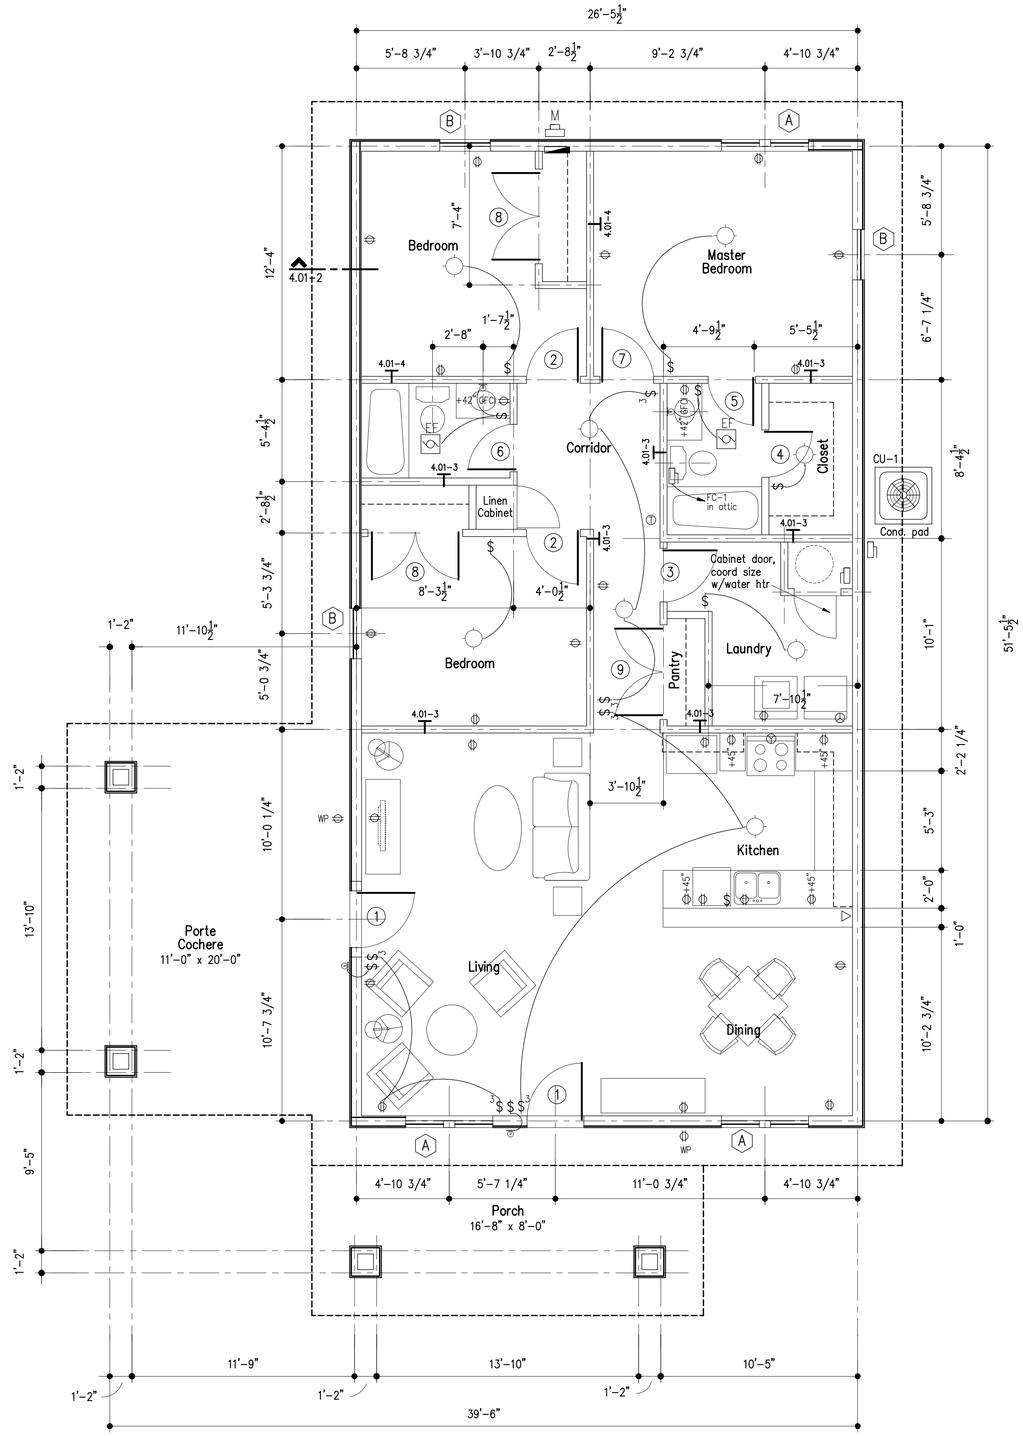

5.00-1 FLOOR PLAN

1/4"=1'-0"

Refer to Developer's MEP design drawings for plumbing, HVAC & electrical design.

Refer to Developer's structural design drawings for foundation & framing design.

GENERAL NOTES:

1. Dimensions are to center of stud or structure unless otherwise noted.
2. ⊣ Indicates partition types refer to drawing page 4.01.

BUILDING AREA:

Main House Air Conditioned Area:	1404 sf
Main House, (porches) Non-Air Conditioned Area:	514 sf
Garage Non-Air Conditioned Area:	403 sf
Total Air Conditioned Area:	1404 sf
Total Non-Air Conditioned Area:	917 sf

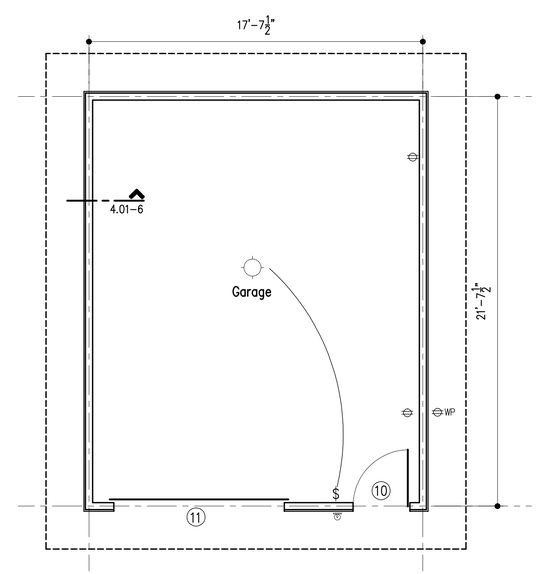

5.00-2 GARAGE PLAN

1/4"=1'-0"

ERN ARCHITECTS

PROGRESS SET NOT FOR CONSTRUCTION

TARRANT COUNTY HOUSING PARTNERSHIP, INC.
3204 COLLINSWORTH ST.
FORT WORTH, TEXAS 76104

MODEL A
HILLSIDE BUNGALOWS
FORT WORTH, TEXAS 76018

ENTERPRISE GREEN COMMUNITIES

CONSTRUCTION DOCUMENTS

FLOOR PLANS
HOUSE & GARAGE

PROJECT NO.: 11010

DRAWN: ERN

REVISIONS

5.00

PAGE OF PAGES

4.00-1 FRONT ELEVATION
1/4"=1'-0"

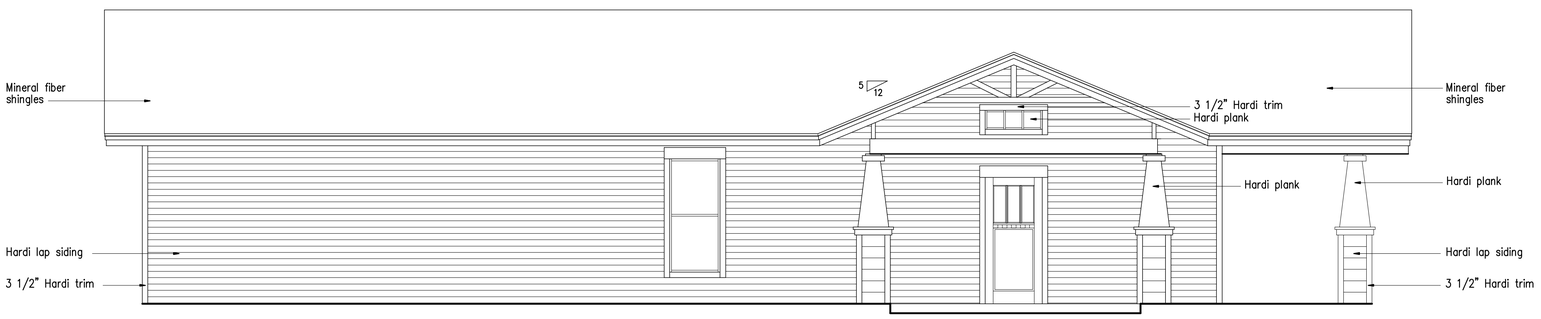

4.00-2 SIDE ELEVATION
1/4"=1'-0"

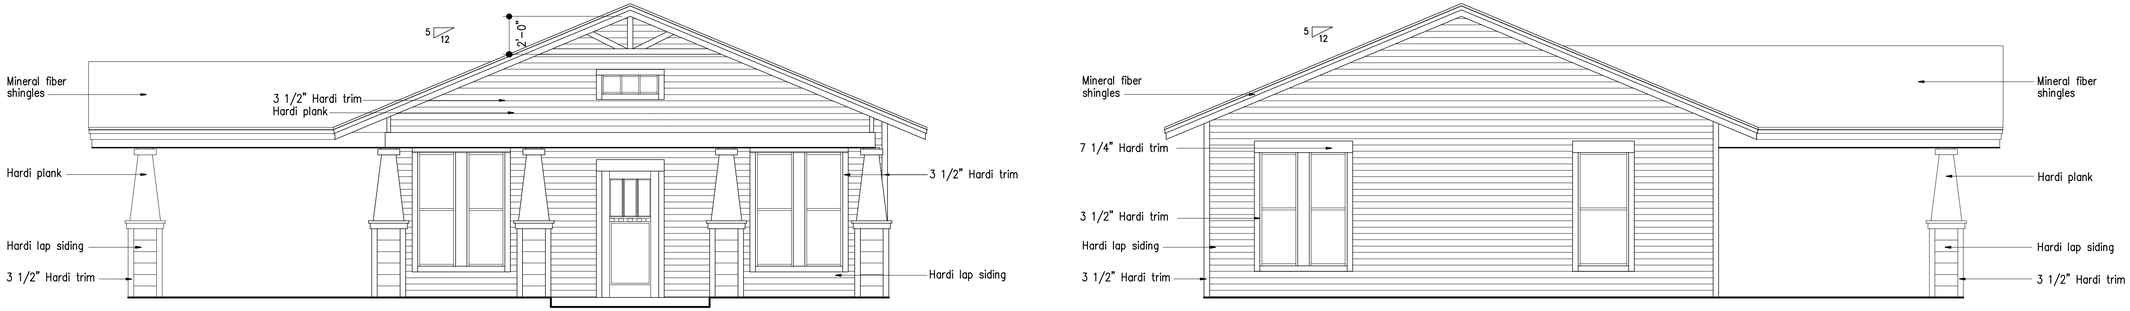

4.00-4 REAR ELEVATION
1/4"=1'-0"

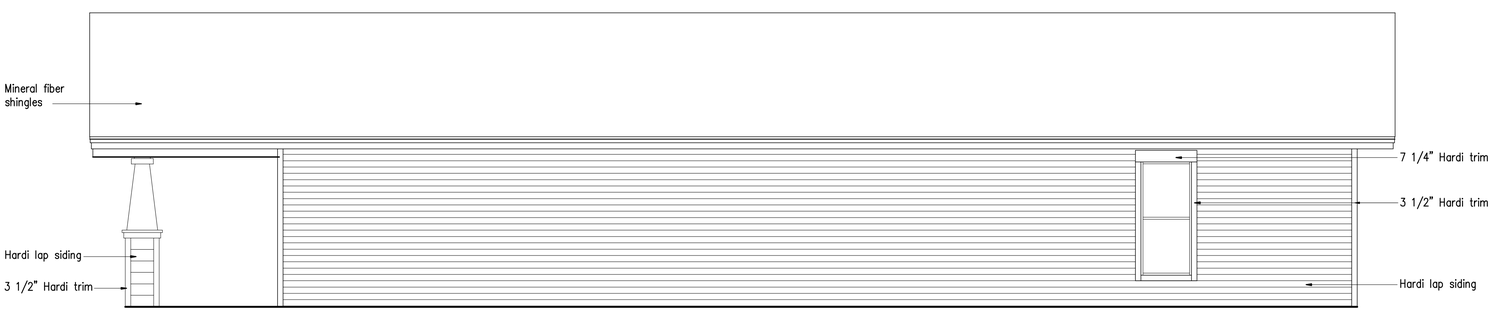

4.00-3 SIDE ELEVATION
1/4"=1'-0"

ERN ARCHITECTS

PROGRESS SET NOT FOR CONSTRUCTION

TARRANT COUNTY HOUSING PARTNERSHIP, INC.
3204 COLLINSWORTH ST.
FORT WORTH, TEXAS 76104

MODEL B
1333 EAST JEFFERSON AVE.
FORT WORTH, TEXAS 76018

ENTERPRISE GREEN COMMUNITIES

CONSTRUCTION DOCUMENTS

BUILDING ELEVATIONS

PROJECT NO.: 11010

DRAWN: ERN

REVISIONS

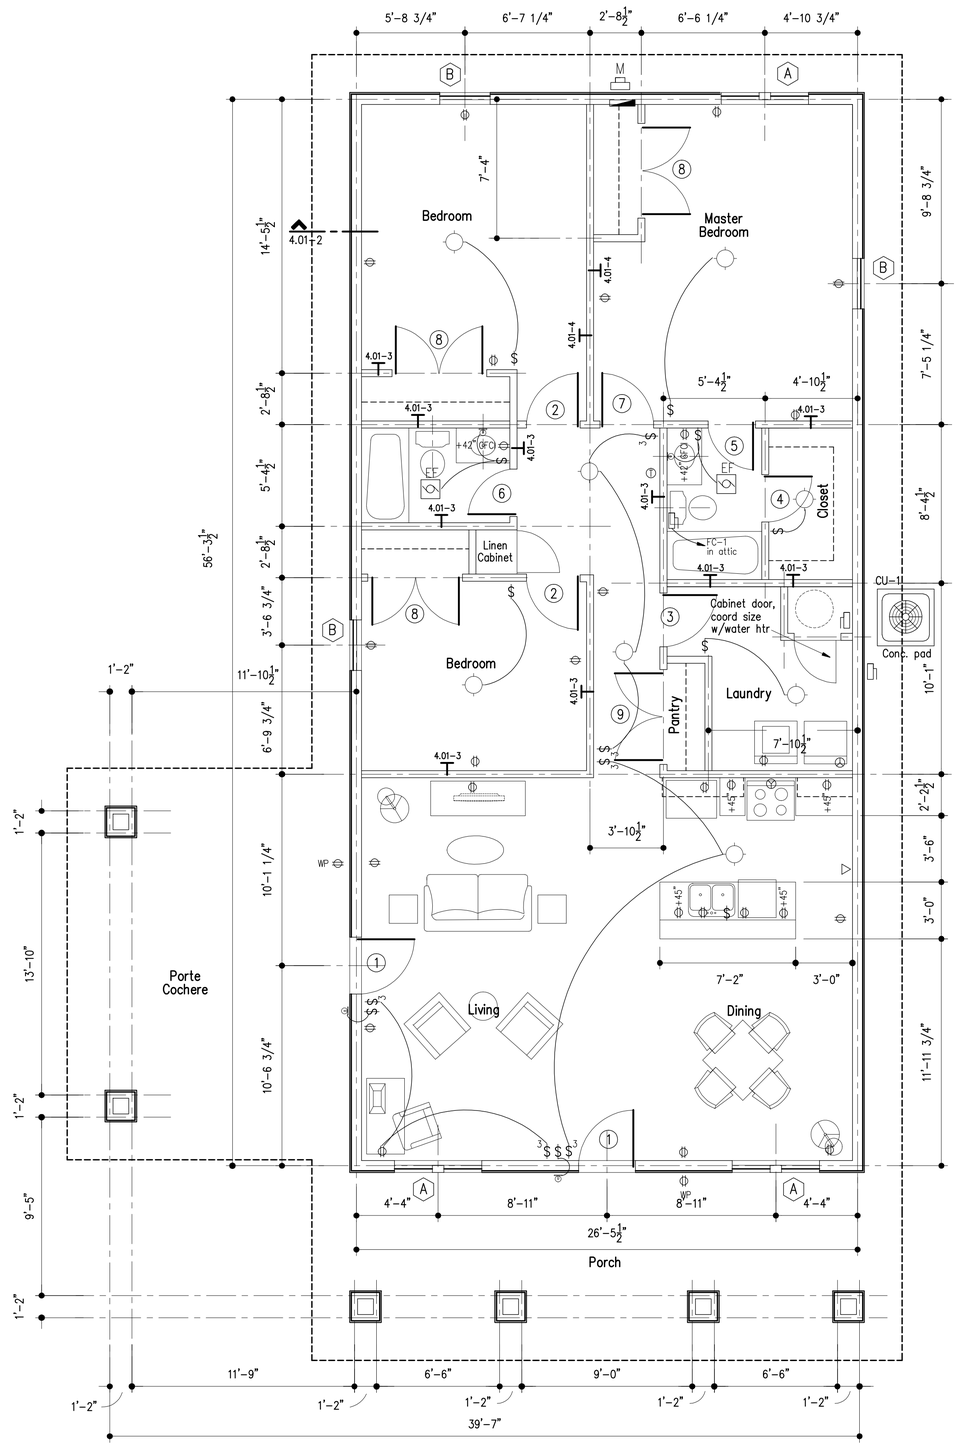

5.00-1 FLOOR PLAN

1/4"=1'-0"

Refer to Developer's MEP design drawings for plumbing, HVAC & electrical design.

Refer to Developer's structural design drawings for foundation & framing design.

GENERAL NOTES:

1. Dimensions are to center of stud or structure unless otherwise noted.
2. ⊣ Indicates partition types refer to drawing page 4.01.

BUILDING AREA:

Main House Air Conditioned Area:	1535 sf
Main House, (porches) Non-Air Conditioned Area:	628 sf
Garage Non-Air Conditioned Area:	403 sf
Total Air Conditioned Area:	1535 sf
Total Non-Air Conditioned Area:	1031 sf

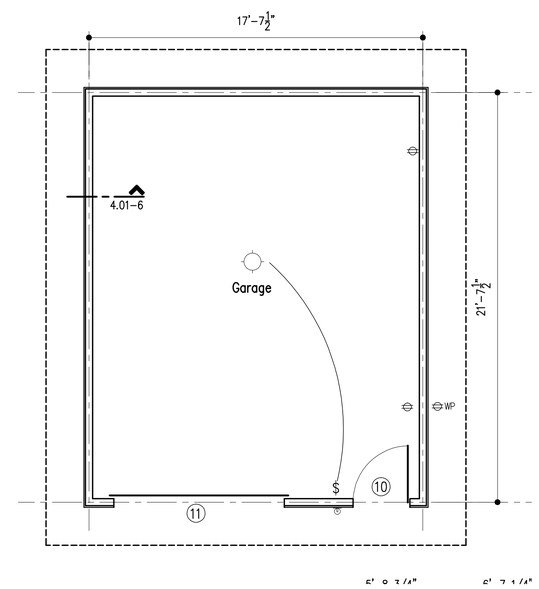

5.00-2 GARAGE PLAN

1/4"=1'-0"

ERN ARCHITECTS

PROGRESS SET NOT FOR CONSTRUCTION

TARRANT COUNTY HOUSING PARTNERSHIP, INC.
3204 COLLINSWORTH ST.
FORT WORTH, TEXAS 76104

MODEL B
HILLSIDE BUNGALOWS
FORT WORTH, TEXAS 76018

ENTERPRISE GREEN COMMUNITIES

CONSTRUCTION DOCUMENTS

FLOOR PLANS
HOUSE &
GARAGE

PROJECT NO.: 11010

DRAWN: ERN

REVISIONS

5.00
PAGE OF PAGES

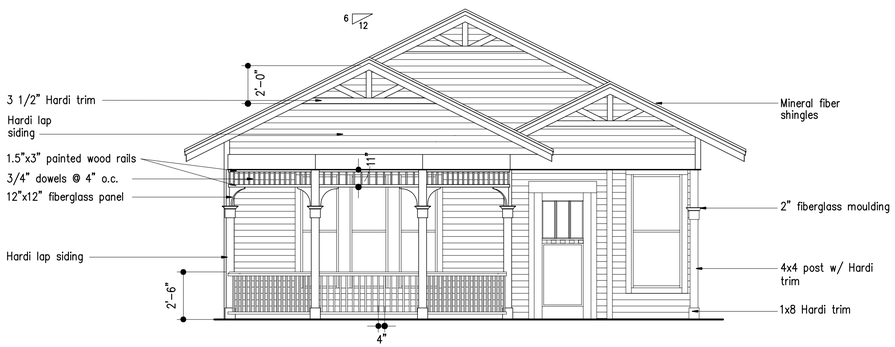

4.00-1 FRONT ELEVATION
1/4"=1'-0"

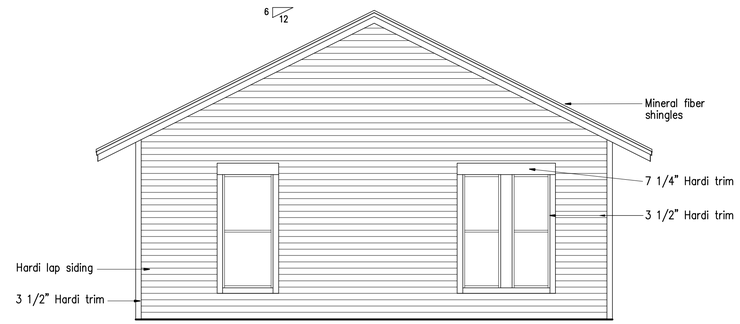

4.00-4 REAR ELEVATION
1/4"=1'-0"

4.00-2 SIDE ELEVATION
1/4"=1'-0"

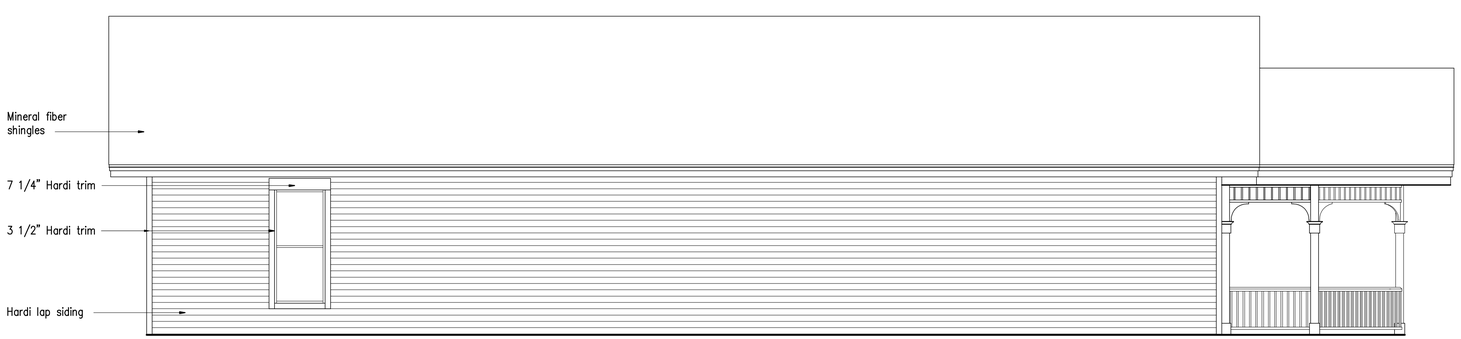

4.00-3 SIDE ELEVATION
1/4"=1'-0"

ERN ARCHITECTS

PROGRESS SET
NOT FOR CONSTRUCTION

TARRANT COUNTY HOUSING PARTNERSHIP, INC.
3204 COLLINSWORTH ST.
FORT WORTH, TEXAS 76104

MODEL C
1300 EAST JEFFERSON AVE.
FORT WORTH, TEXAS 76018

ENTERPRISE GREEN COMMUNITIES

CONSTRUCTION DOCUMENTS

BUILDING ELEVATIONS

PROJECT NO.: 11010

DRAWN: ERN

REVISIONS

4.00
PAGE OF PAGES

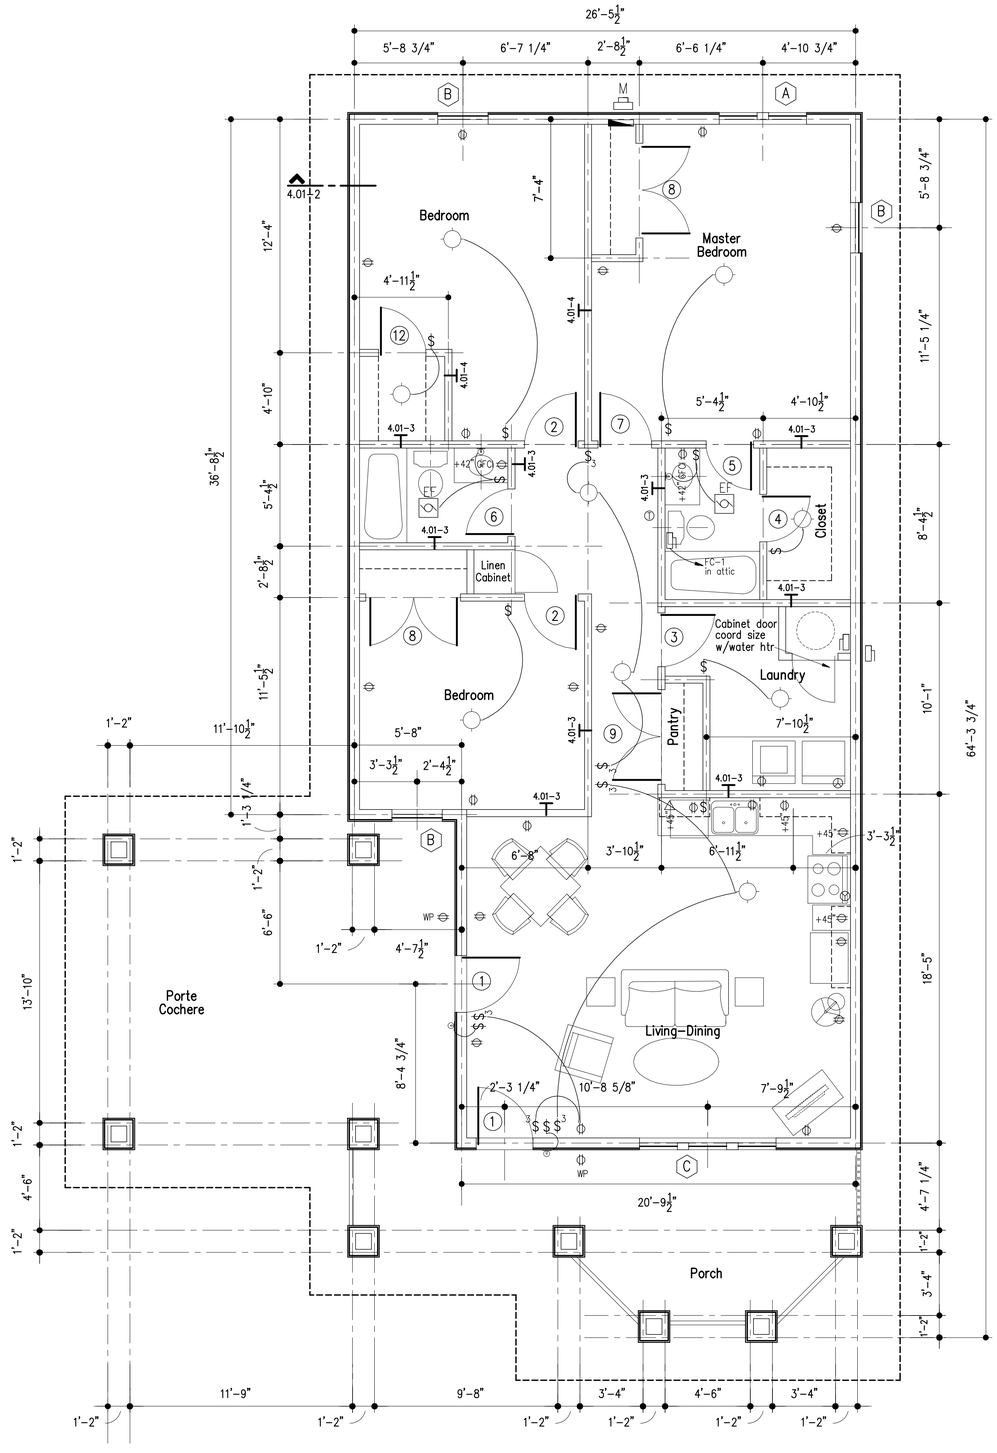

5.00-1 FLOOR PLAN

1/4"=1'-0"

Refer to Developer's MEP design drawings for plumbing, HVAC & electrical design.

Refer to Developer's structural design drawings for foundation & framing design.

GENERAL NOTES:

1. Dimensions are to center of stud or structure unless otherwise noted.
2. ⊣ Indicates partition types refer to drawing page 4.01.

BUILDING AREA:

Main House Air Conditioned Area:	1376 sf
Main House, (porches) Non-Air Conditioned Area:	732 sf
Garage Non-Air Conditioned Area:	403 sf
Total Air Conditioned Area:	1376 sf
Total Non-Air Conditioned Area:	1135 sf

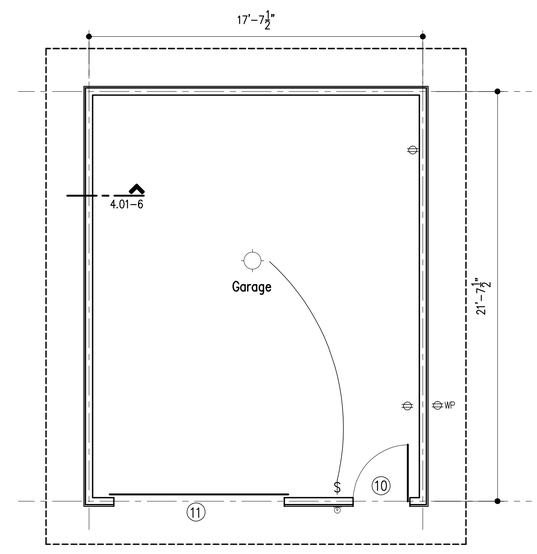

5.00-2 GARAGE PLAN

1/4"=1'-0"

ERN ARCHITECTS

PROGRESS SET NOT FOR CONSTRUCTION

TARRANT COUNTY HOUSING PARTNERSHIP, INC.
3204 COLLINSWORTH ST.
FORT WORTH, TEXAS 76104

MODEL C
HILLSIDE BUNGALOWS
FORT WORTH, TEXAS 76018

ENTERPRISE GREEN COMMUNITIES

CONSTRUCTION DOCUMENTS

FLOOR PLANS HOUSE & GARAGE

PROJECT NO.: 11010

DRAWN: ERN

REVISIONS

5.00

PAGE OF PAGES