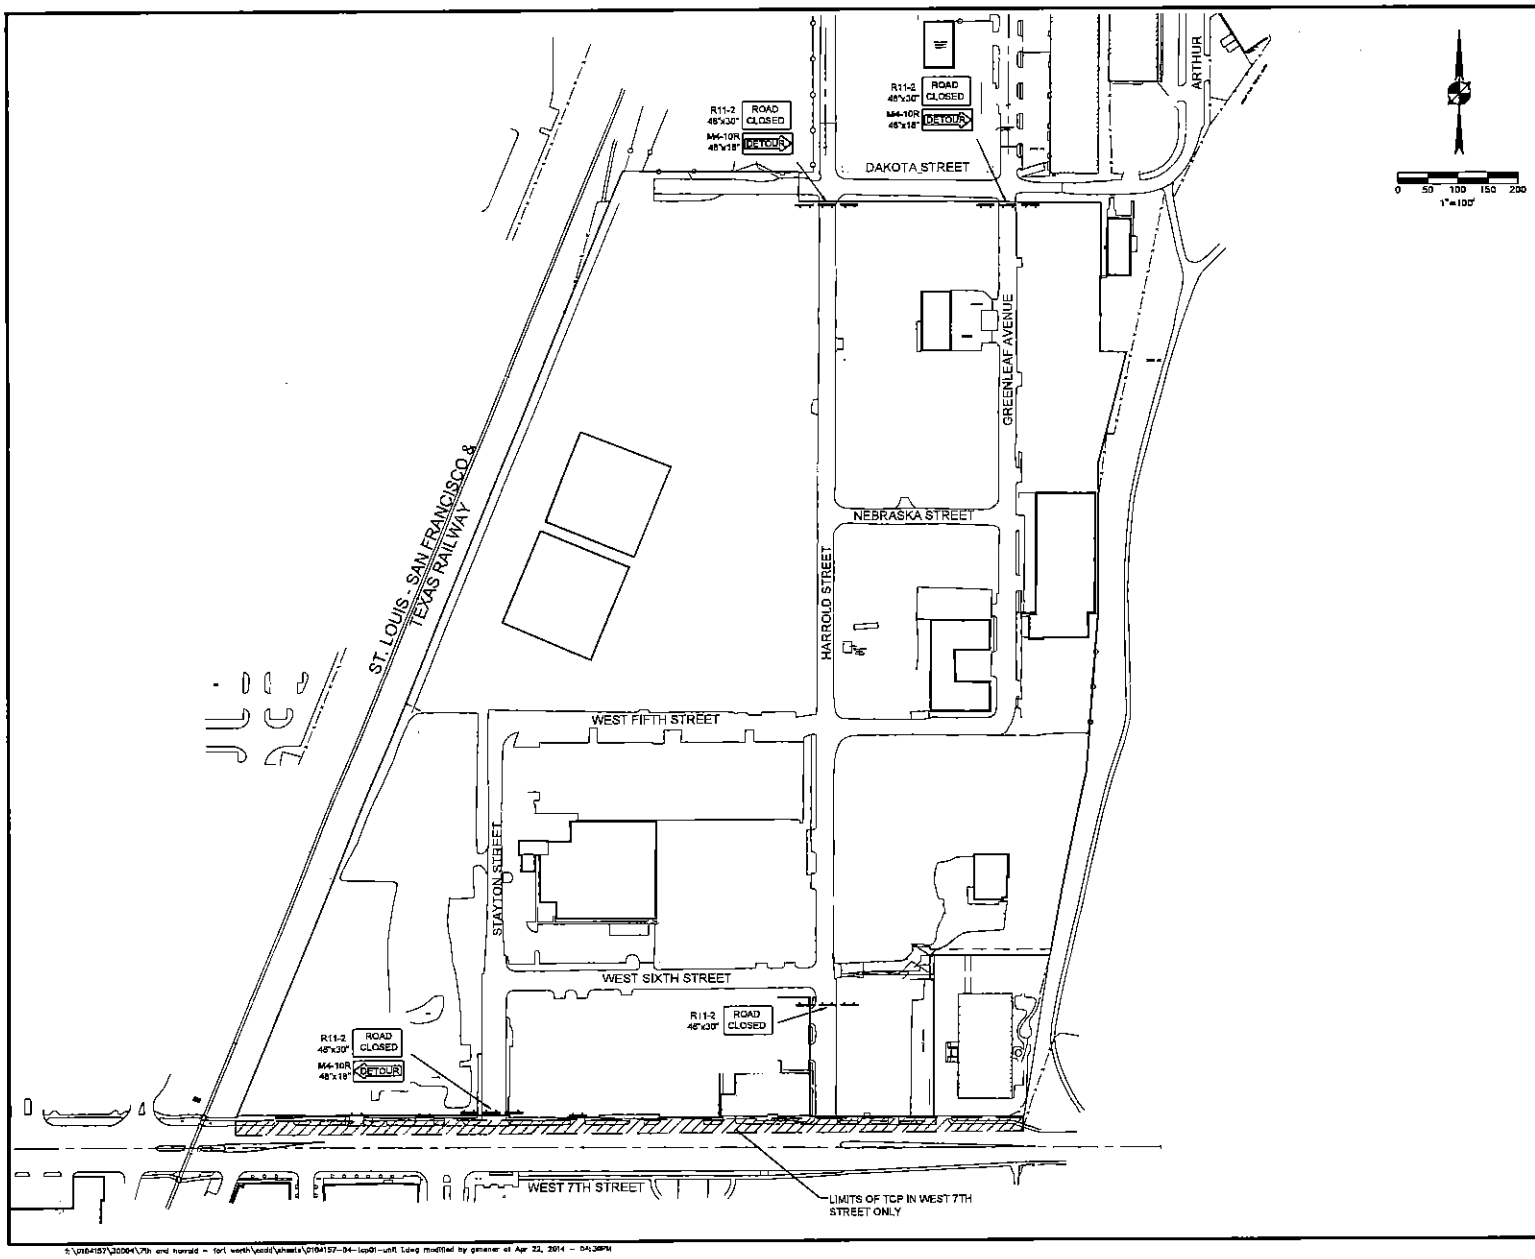

REVISIONS

NO.	DESCRIPTION	DATE
1		
2		
3		

BURY

5310 Harvest Hill Road, Suite 100
Dallas, Texas 75230
Tel. (972) 991-0011 Fax (972) 991-0279
TBPE Registration Number F-1046
Copyright © 2014

PRELIMINARY
FOR REVIEW ONLY
Not for Construction or Permit Purposes

Engineer: G. MICHAEL LEARKE, JR.
P.E. No. 52165 Date 04/23/2014

LEGEND

- DIRECTION ARROW
- TYPE 3 BARRICADE
- APPROXIMATE PHASE LIMITS

NOTES:

TWO PHASE LANE CLOSURE FOR WEST 7TH STREET:

- PHASE 1: THE NORTHERN LANE DESIGNATED FOR WESTBOUND TRAFFIC WILL BE CLOSED DURING CONSTRUCTION OF PROPOSED SITE WORK ALONG WEST 7TH. ONCE PROPOSED WORK HAS BEEN COMPLETED UNDER THE CLOSED LANE THE CONTRACTOR SHALL REOPEN LANES. ALL WORK MUST BE DONE IN NON-PEAK HOURS. (7AM-9AM AND 4PM-6PM MONDAY - FRIDAY). ALL OPEN HOLES MUST BE COVERED WITH STEEL PLATE TO ALLOW TRAFFIC TO COMMENCE ON PEAK USAGE. IF NO WORK IS BEING DONE ON WEST 7TH THEN NO TEMPORARY TRAFFIC CONTROL SHALL BE IN-PLACE TO SHOW LANE CLOSURE.

(REFER TO TRAFFIC CONTROL DETAIL TCP (1-4b) LOCATED ON SHEET 048 FOR PLAN AND CONTROL DEVICE DETAILS.)

CONSTRUCTION NOTES

NOTE: CONTRACTOR SHALL PROTECT ALL EXISTING TREES, FENCES, RETAINING WALLS AND STRUCTURES THAT REMAIN UNLESS OTHERWISE NOTED.

THE CONTRACTOR SHALL CONTACT THE FOLLOWING AT LEAST 48 HOURS PRIOR TO EXCAVATING AT EACH LOCATION:

AT&T 1-800-828-8711
FORT WORTH WATER DEPT.-FIELD OPERATIONS (817) 871-8298
FORT WORTH T&PW (817) 871-8100
ATMOS ENERGY (817) 315-4388
ONCOR GAS & ELECTRIC (817) 215-6214
TXU ENERGY 1-800-233-2133
SBC TELEPHONE (817) 336-6819
CHARTER COMM. (817) 509-8272 EXT. 3363
ALL OTHER FACILITIES 1-800-DIG-TESS

HORIZONTAL & VERTICAL CONTROL

BENCHMARK #1 – CC 5	BENCHMARK #2 – CC 7
CENTRAL CITY 3-1/2" BRASS DISK	CENTRAL CITY 3-1/2" BRASS DISK
N: 6854562.813	N: 6861127.762
E: 2320910.538	E: 2301951.495
ELEV: 554.437	ELEV: 570.727

DOE #XXXX
CITY PROJECT #XXXXX
TPW PROJECT # CMOC-XXXXXX-XXXXXXXXXXX
WATER PROJECT # PXXX-XXXXXX-XXXXXXXXXXX
SEWER PROJECT # PXXX-XXXXXX-XXXXXXXXXXX
MAP NO. XXXX-XXX, XXXX-XXX

K-XXXX
MAPSCO NO. 076C/062V

FORT WORTH
WATER DEPARTMENT

LEFT BANK

UNIT I - WATER & SANITARY SEWER IMPROVEMENTS

TRAFFIC CONTROL PLAN

DESIGNED: GS	SCALE: AS SHOWN	DATE: 04/23/2014	SHEET 043 OF 045
DRAWN: GS			

DOE# ____
K- ____
X- ____
UNIT I - WATER & SANITARY SEWER IMPROVEMENTS
LEFT BANK - UNIT I

PRELIMINARY - ISSUE FOR BID

S:\0164157\30004\7th and harrold - fort worth\acad\sheets\0164157-04-lsp01-unit 1.dwg modified by gmeiner at Apr 23, 2014 - 04:38PM