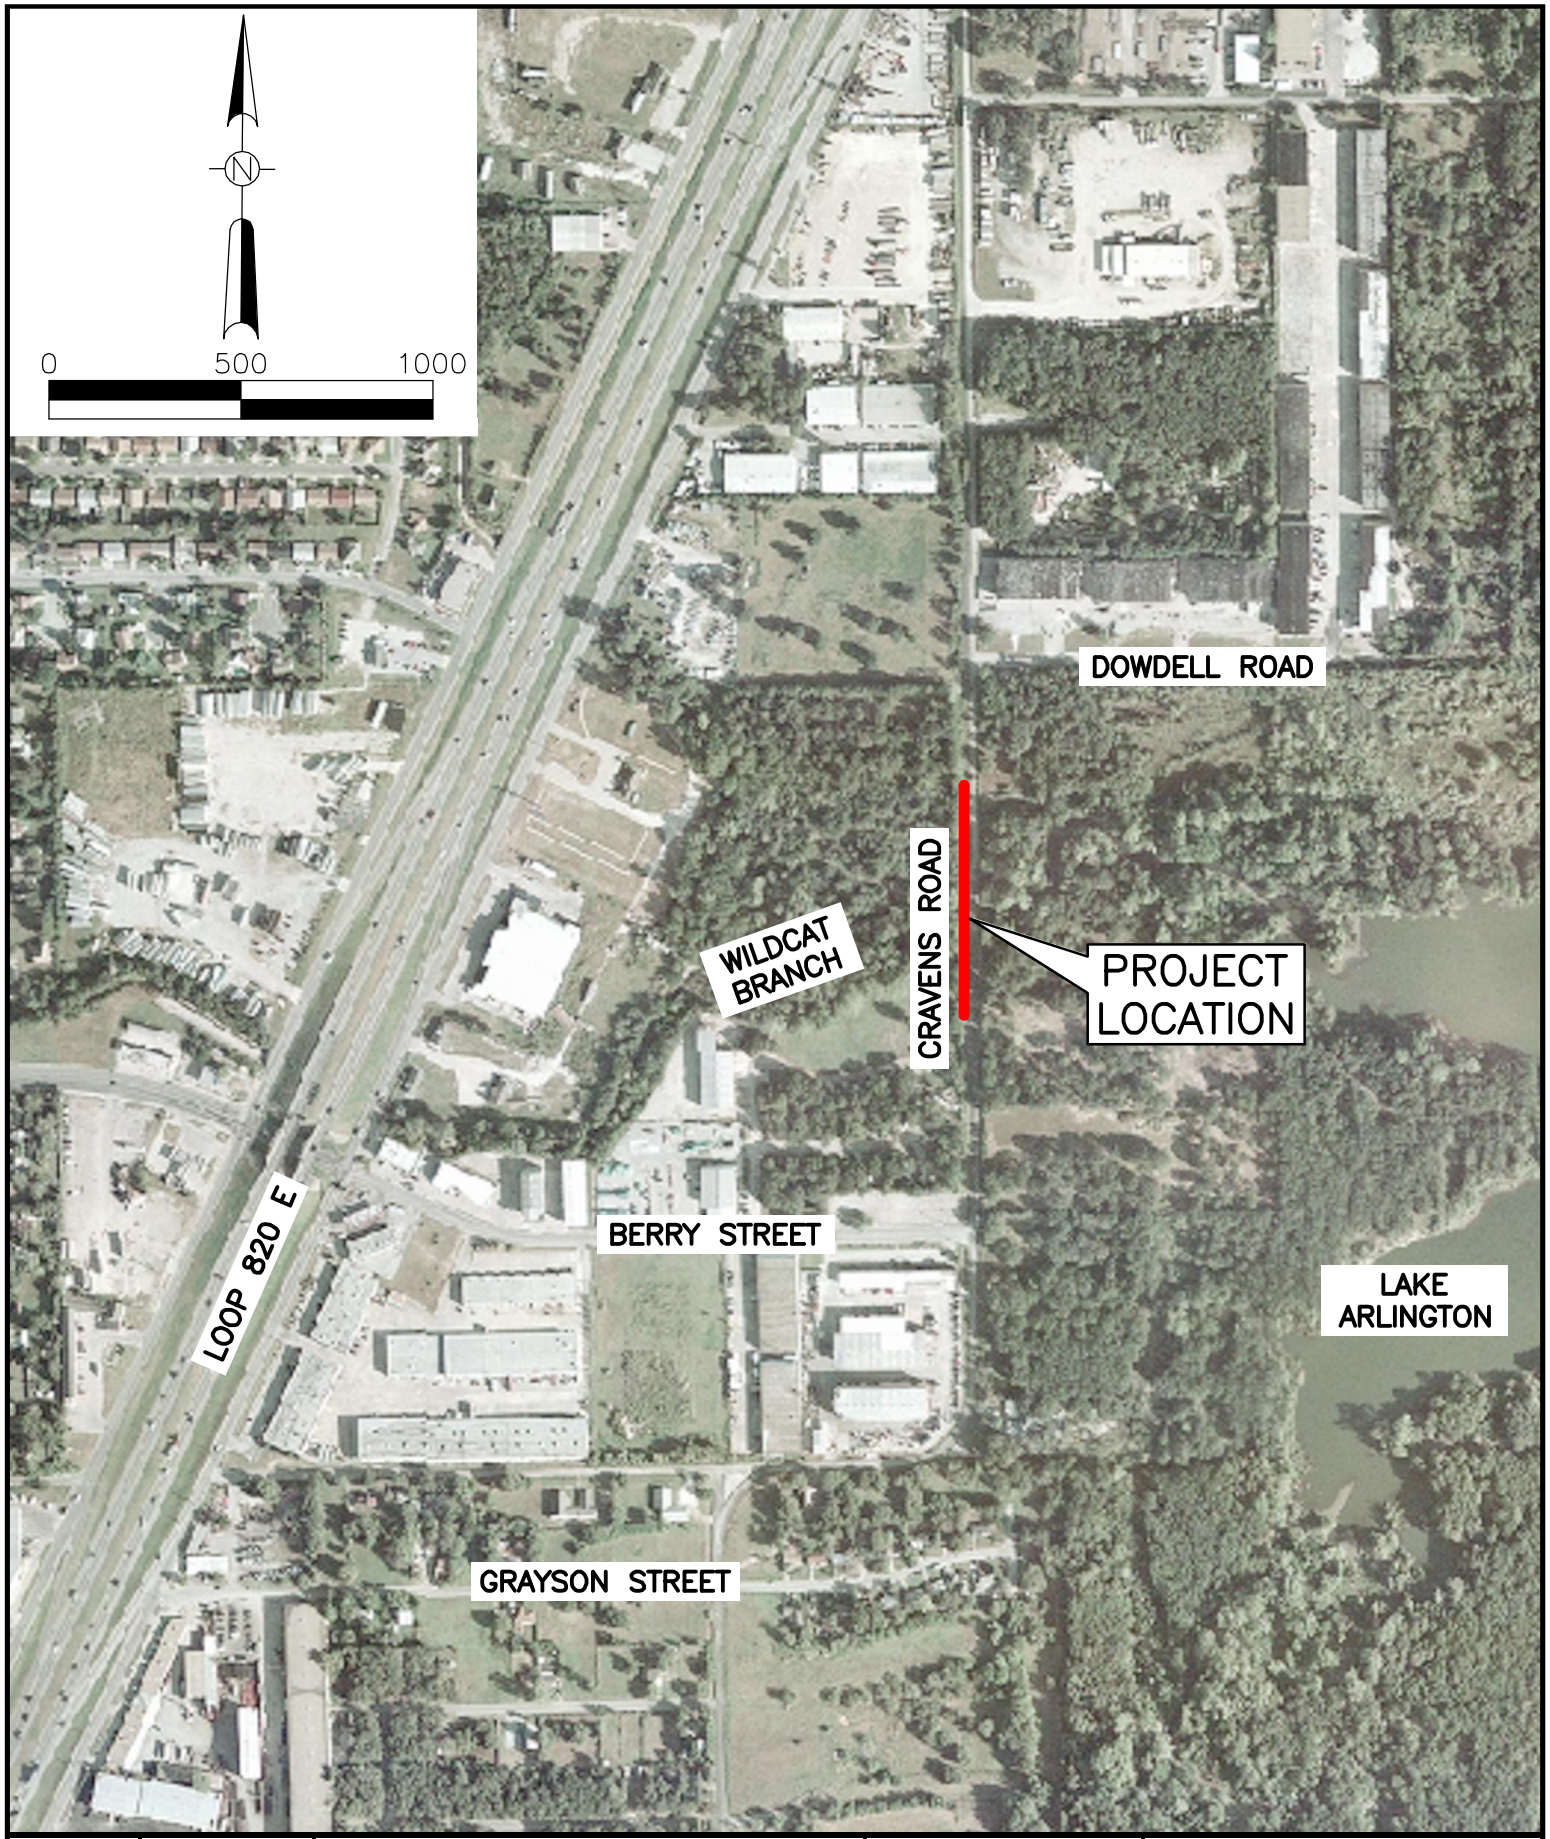

E-2

DATE:	OCT. 2008
DESIGN:	BCB
DRAWN:	AKR
CHECKED:	BCB
KHA NO.:	000008024

City of Fort Worth

CHAPIN RD/CRAVENS RD
BRIDGE REPLACEMENTS

CITY COUNCIL DISTRICT 3 & 5;
MAPSCO 72 & 79

CRAVENS ROAD
AT WILDCAT
BRANCH

Kimley-Horn and Associates, Inc.
801 Cherry St., Suite 950 Ft. Worth, TX 76102 817-335-6511

No.	Revision	Date By