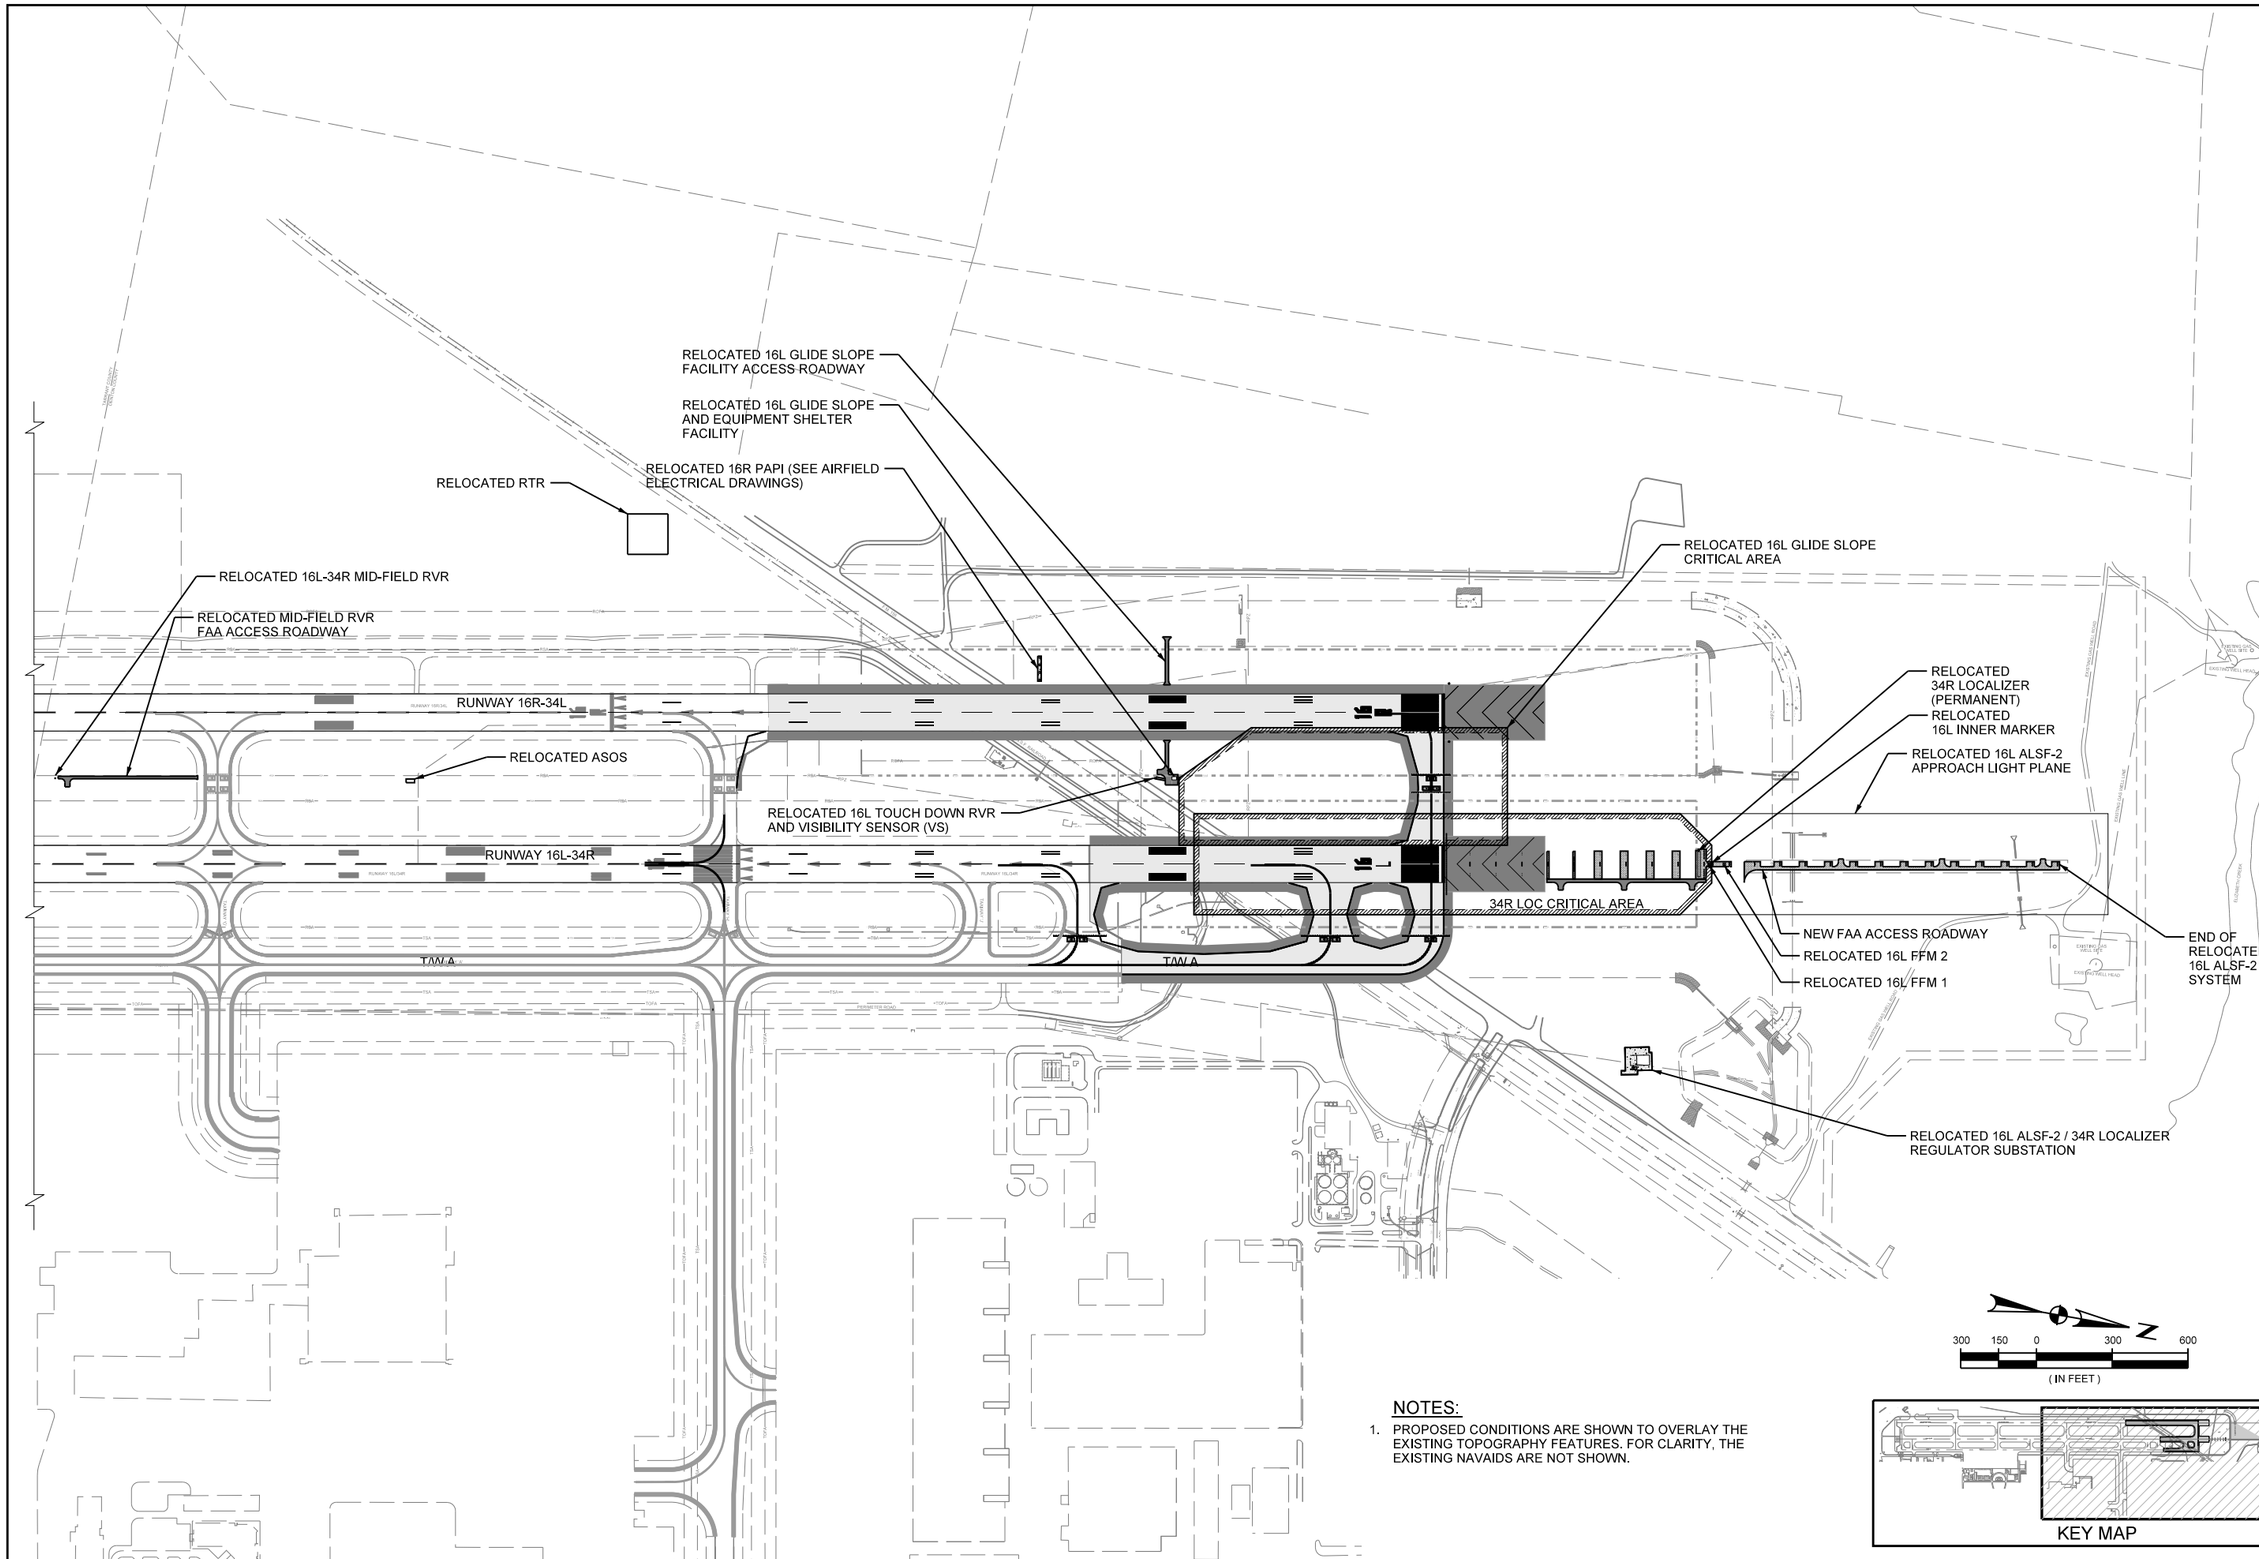

NOTES:

1. PROPOSED CONDITIONS ARE SHOWN TO OVERLAY THE EXISTING TOPOGRAPHY FEATURES. FOR CLARITY, THE EXISTING NAVAIDS ARE NOT SHOWN.

PRELIMINARY
THESE DOCUMENTS ARE RELEASED FOR DESIGN REVIEW ONLY AND WERE PREPARED BY OR UNDER THE SUPERVISION OF JARROD N. PARKER P.E. 97876

JACOBS
TEXAS P.E. FIRM F-2966

Alliance AIRAVIATION SERVICES

FORT WORTH

NO.	DATE	ISSUE DESCRIPTION	BY

FORT WORTH ALLIANCE AIRPORT
RUNWAY EXTENSION PROJECT
RUNWAY 16R, 16L, & TAXIWAY A

NAVAIDS OVERALL SITE LAYOUT PLAN

CITY PROJECT NO.: 02048
DRAWN BY: IPB, JAM
DESIGNED BY: IPB
CHECKED BY: JAM, RJW, JNP
SCALE: AS SHOWN
SHEET NO.

EA-203

4/29/2015 c:\pwworking\mallamanna\d0211179\WFXM3000-EA-203.dgn