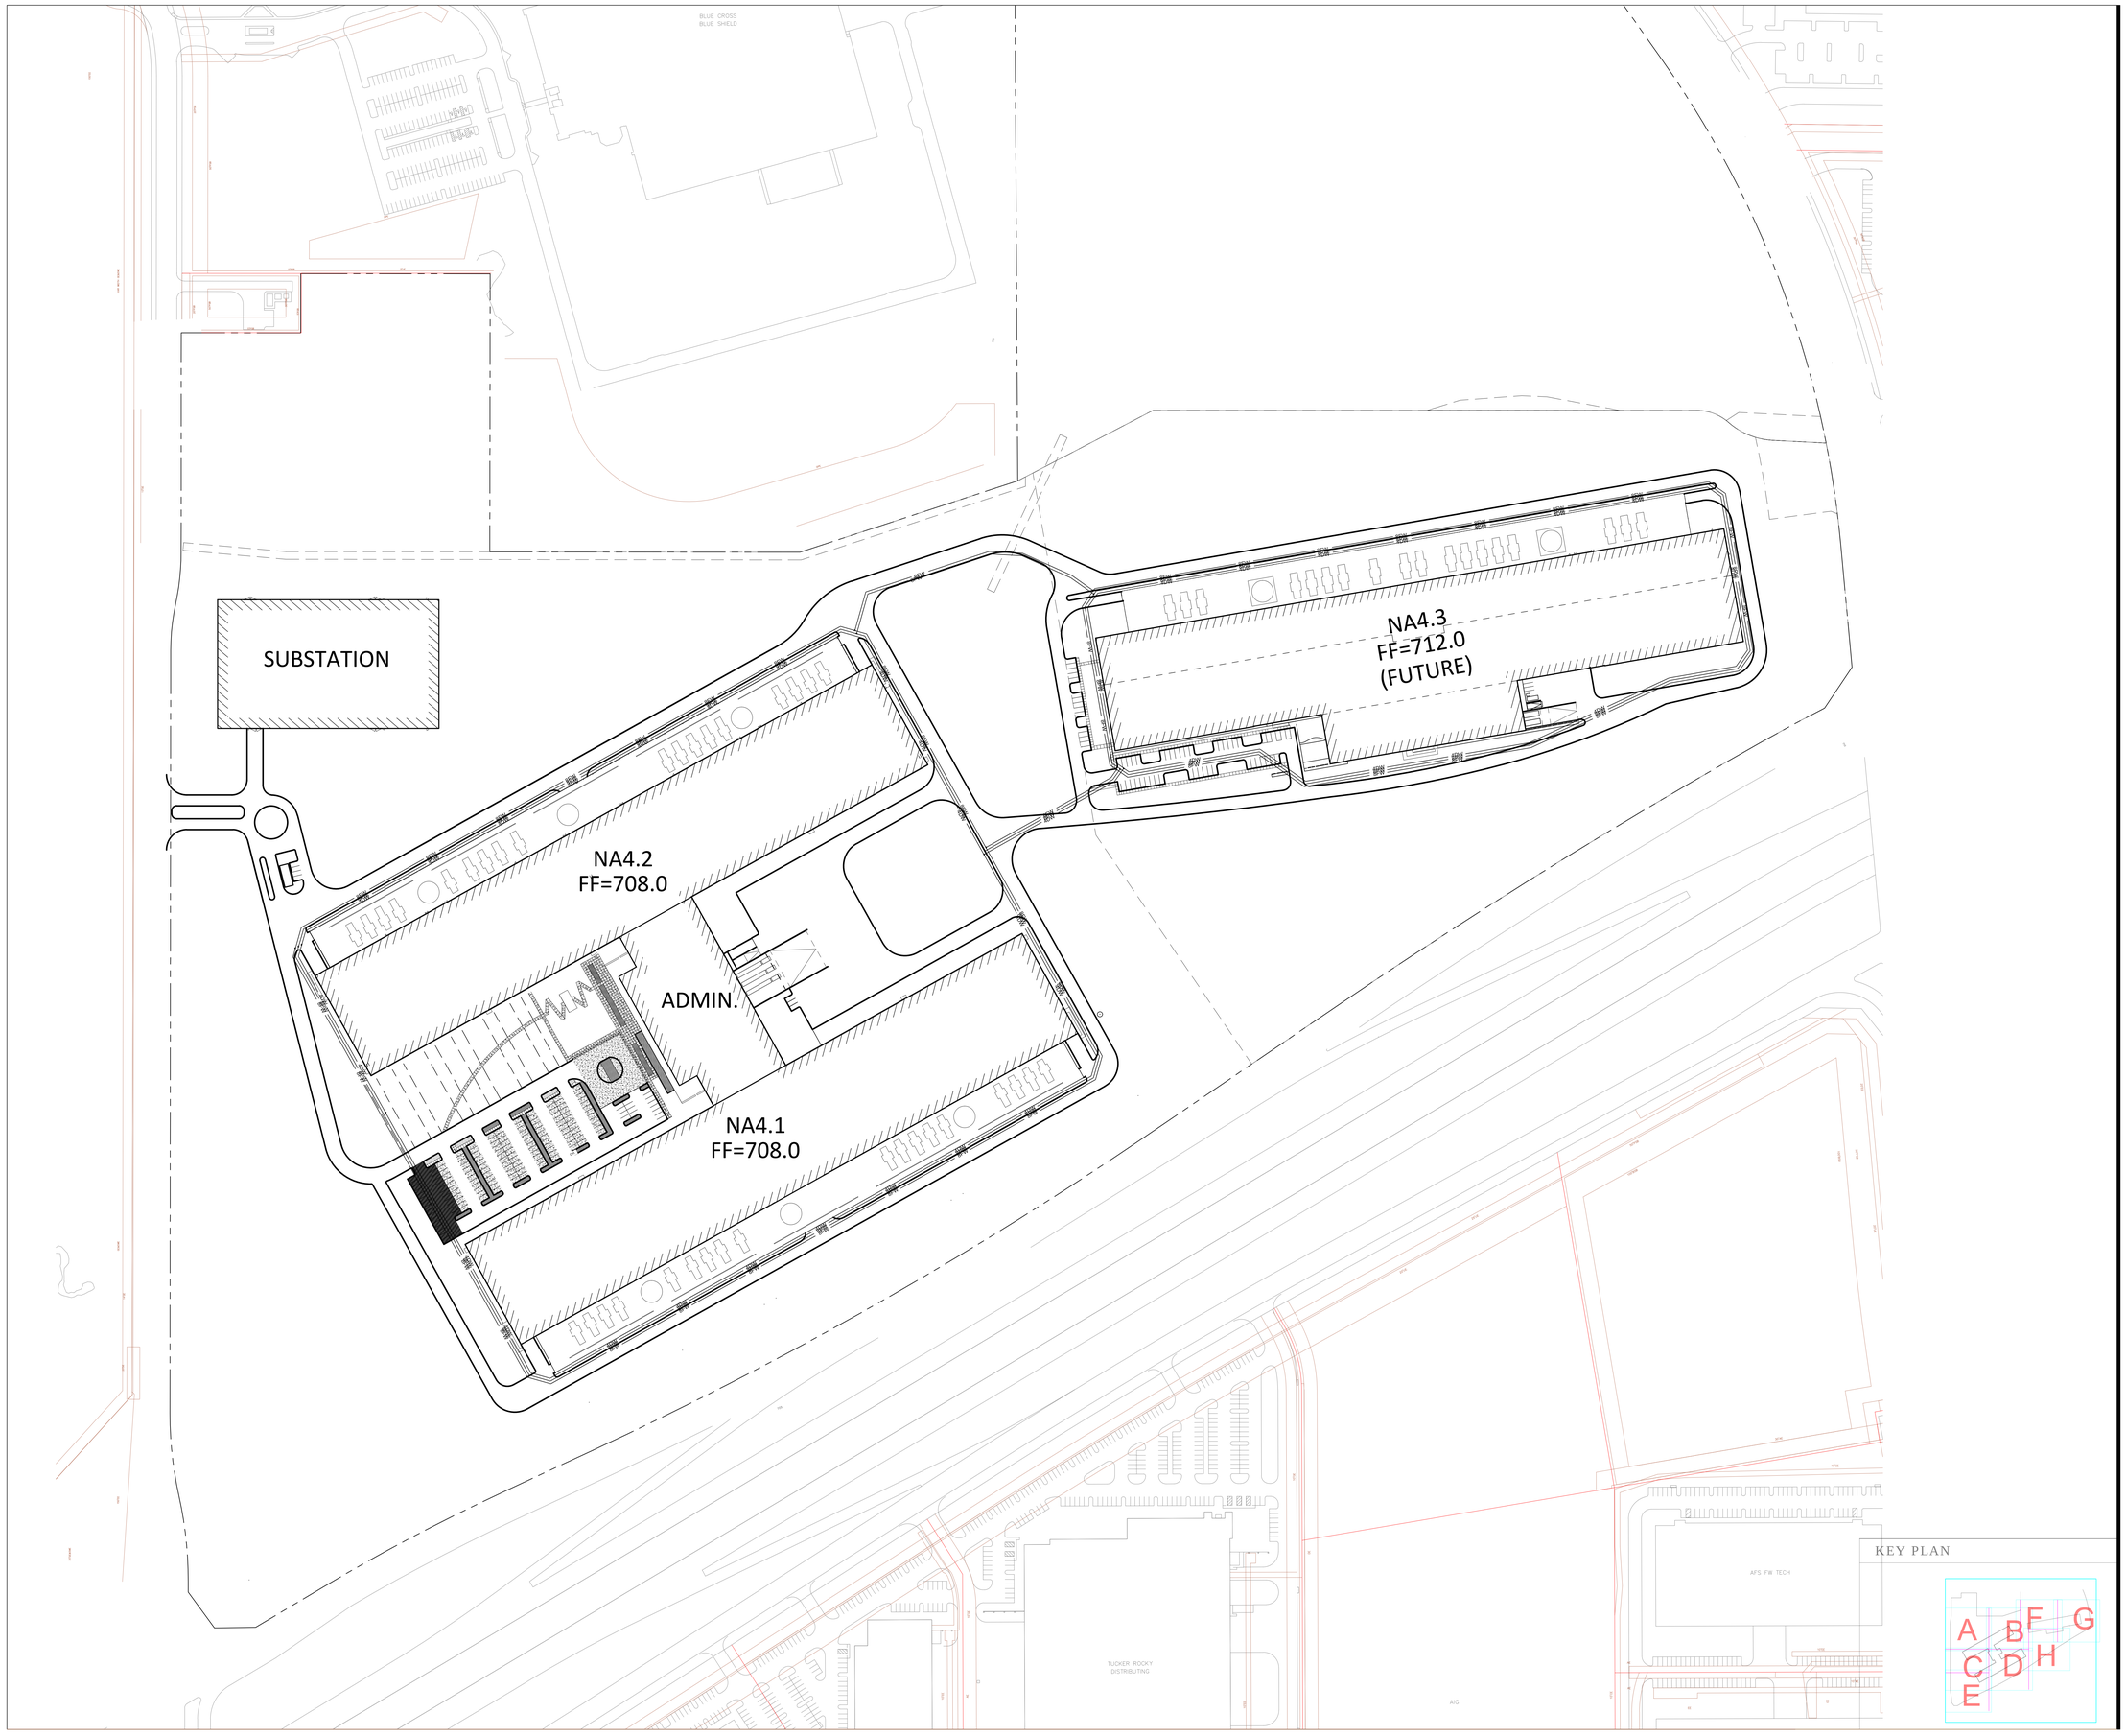

OWNER

MEP ENGINEER

ALFATECH
1321 Ridder Park Dr., Suite 50 Main: 408-487-1200
San Jose, California 95131 Fax: 408-436-1511
San Jose | San Francisco | Atlanta | Dublin | Singapore
Sydney | Queensland | Hong Kong | Taipei

ARCHITECT

SHEEHAN PARTNERS, LTD
ARCHITECTURE + INTERIORS

STRUCTURAL ENGINEER

PEOPLES ASSOCIATES
STRUCTURAL ENGINEERS
1996 Tarob Court • Milpitas, CA 95035
408-957-9220 Fax 408-957-9221

TECHNOLOGY ENGINEER

TEECOM
1333 Broadway
Suite 601
Oakland, CA
94612
510 337 2800
www.teecom.com

CIVIL ENGINEER

PELOTON
LAND SOLUTIONS

No.	Description	Date

Sheet revisions

Issued for Underground Utility Package	04-15-15
Issued for 100% DD review	04-08-15
Issued for 50% DD review	03-05-15
Issued for 100% SD review	01-29-15

Project formal issuances

CONFIDENTIAL AND PROPRIETARY INFORMATION
- TRADE SECRET -
CONFIDENTIAL TREATMENT REQUESTED

PROJECT:

NA4
DATA CENTER

DWG. TITLE

PROJECT NO: 28068554
DWG. NO:
DATE: APRIL 8, 2015
SCALE:
AS NOTED

© 2015 SHEEHAN PARTNERS, LTD.