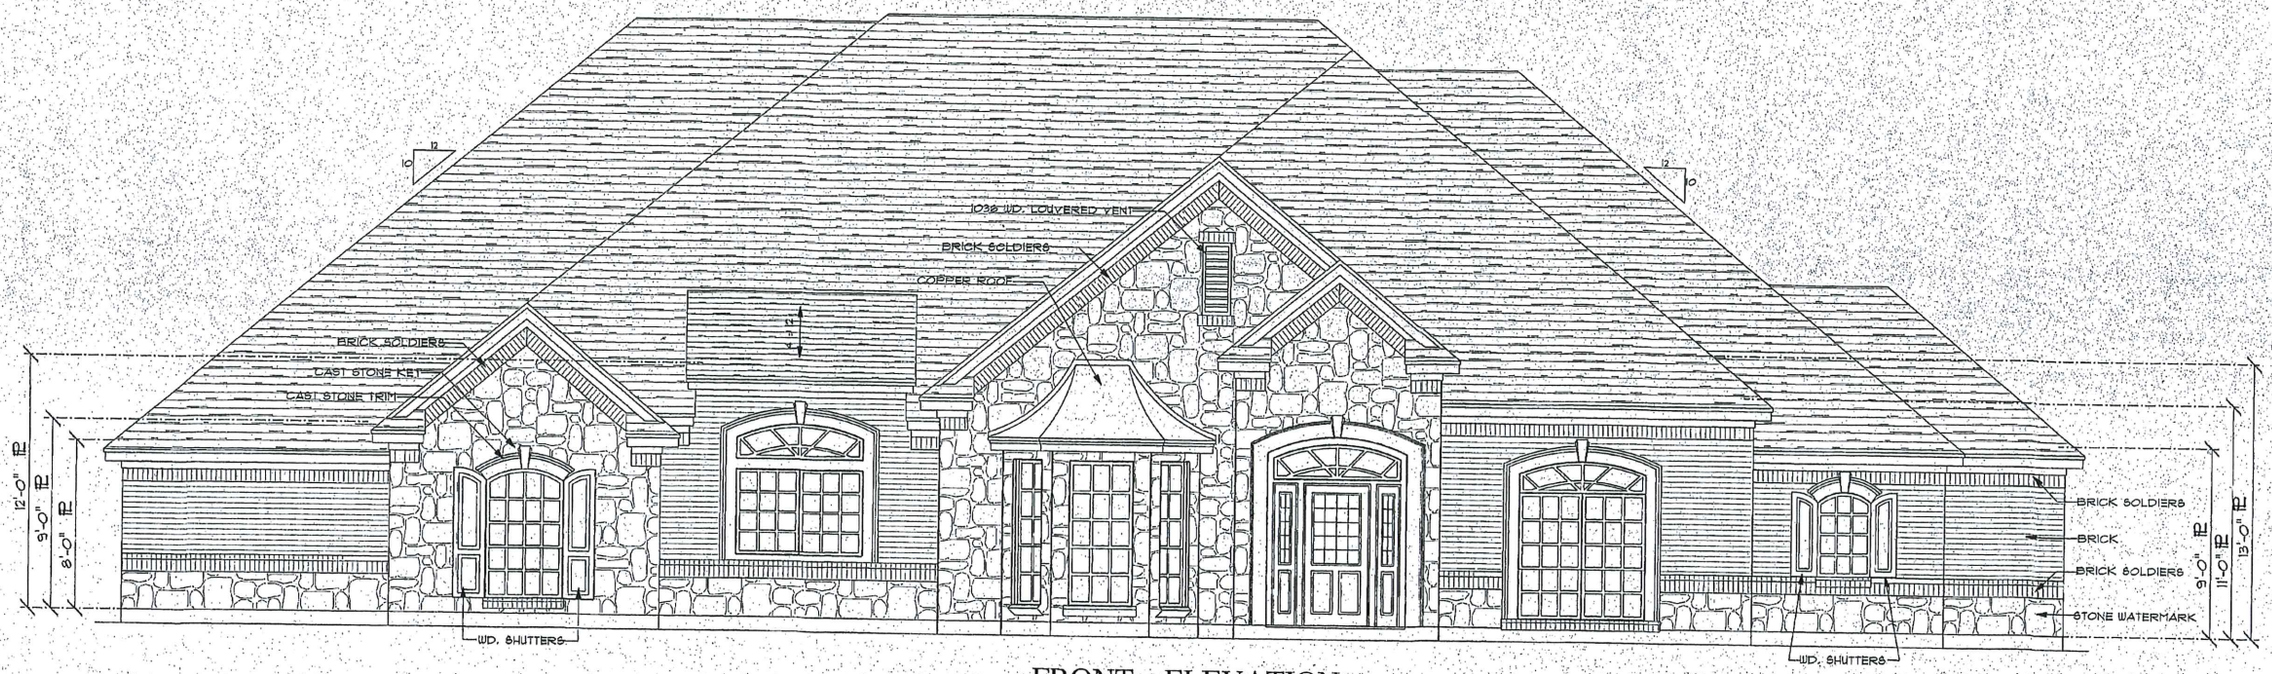

FRONT ELEVATION

SCALE : 1/4" = 1'- 0"

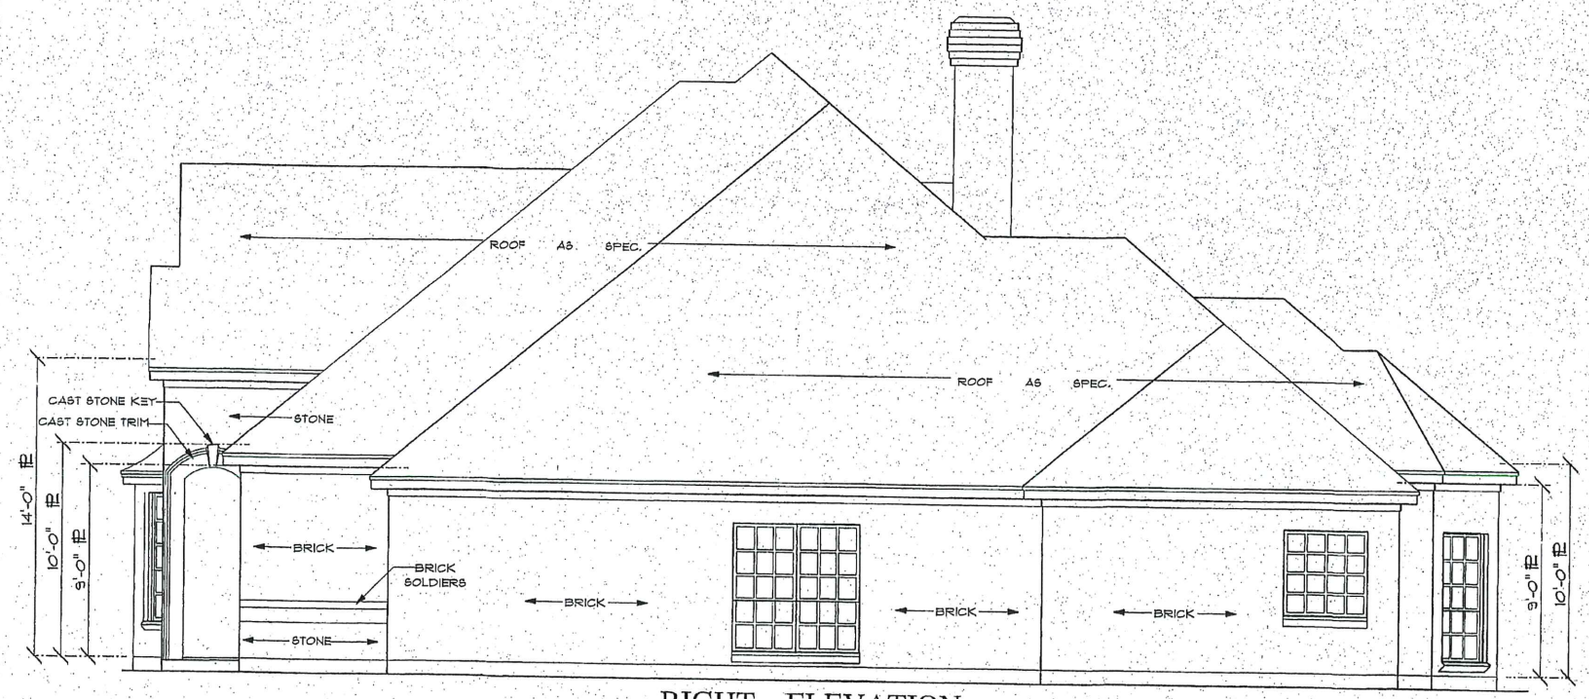

RIGHT ELEVATION

SCALE : 1/4" = 1'- 0"

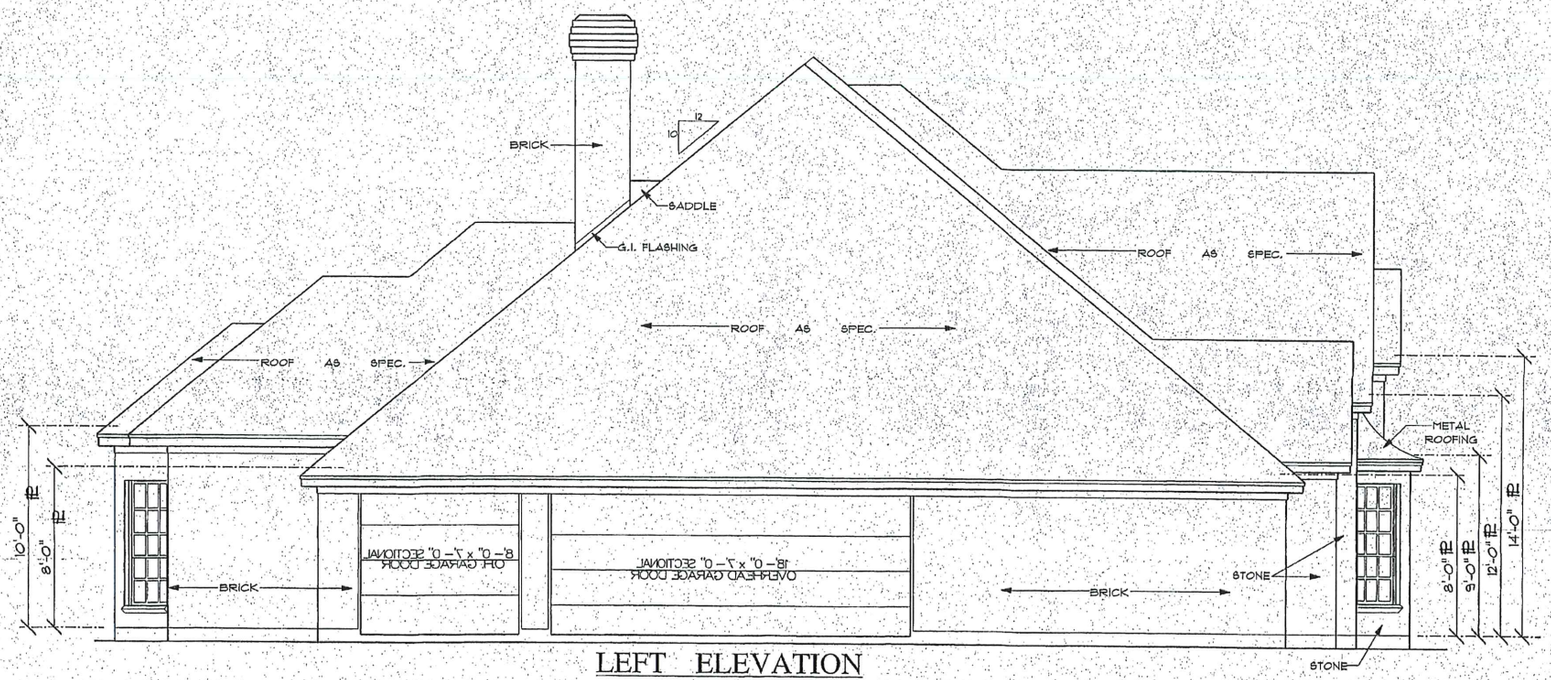

LEFT ELEVATION

SCALE : 1/4" = 1'- 0"

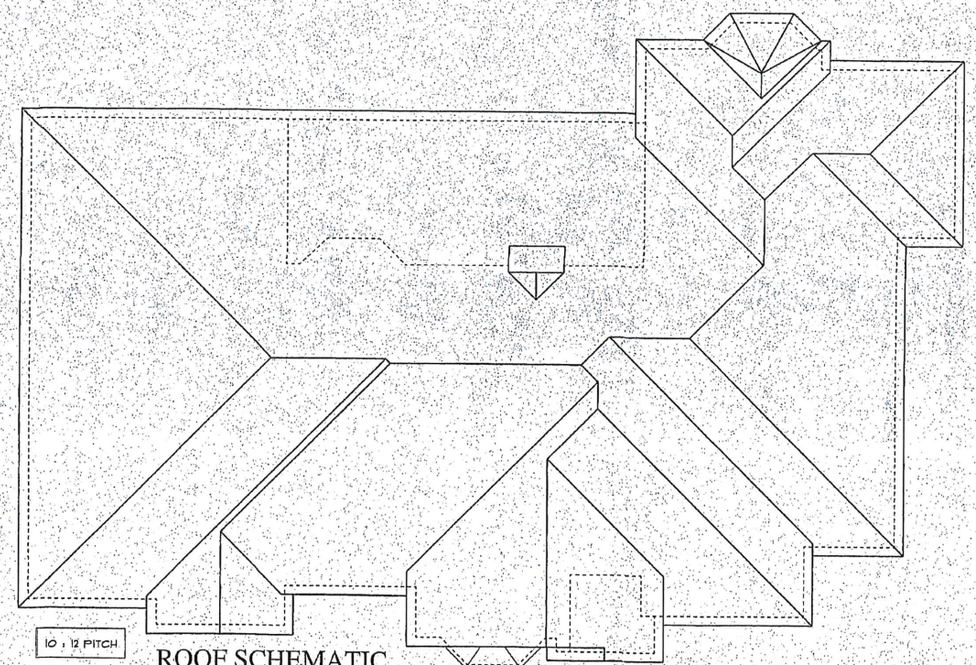

ROOF SCHEMATIC

SCALE: 1/8" = 1'-0"

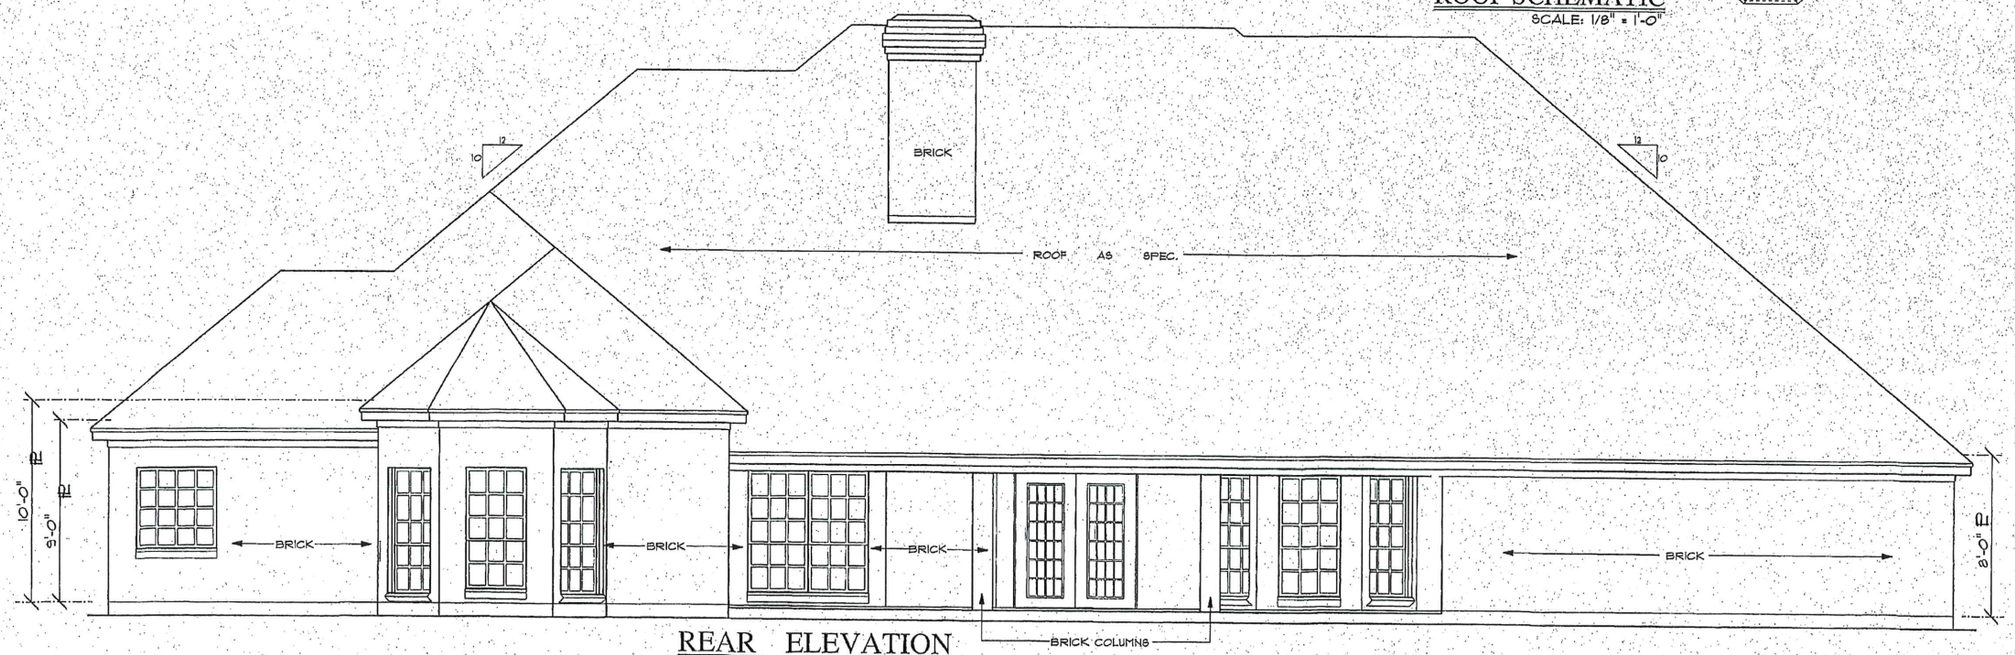

REAR ELEVATION

SCALE : 1/4" = 1'- 0"