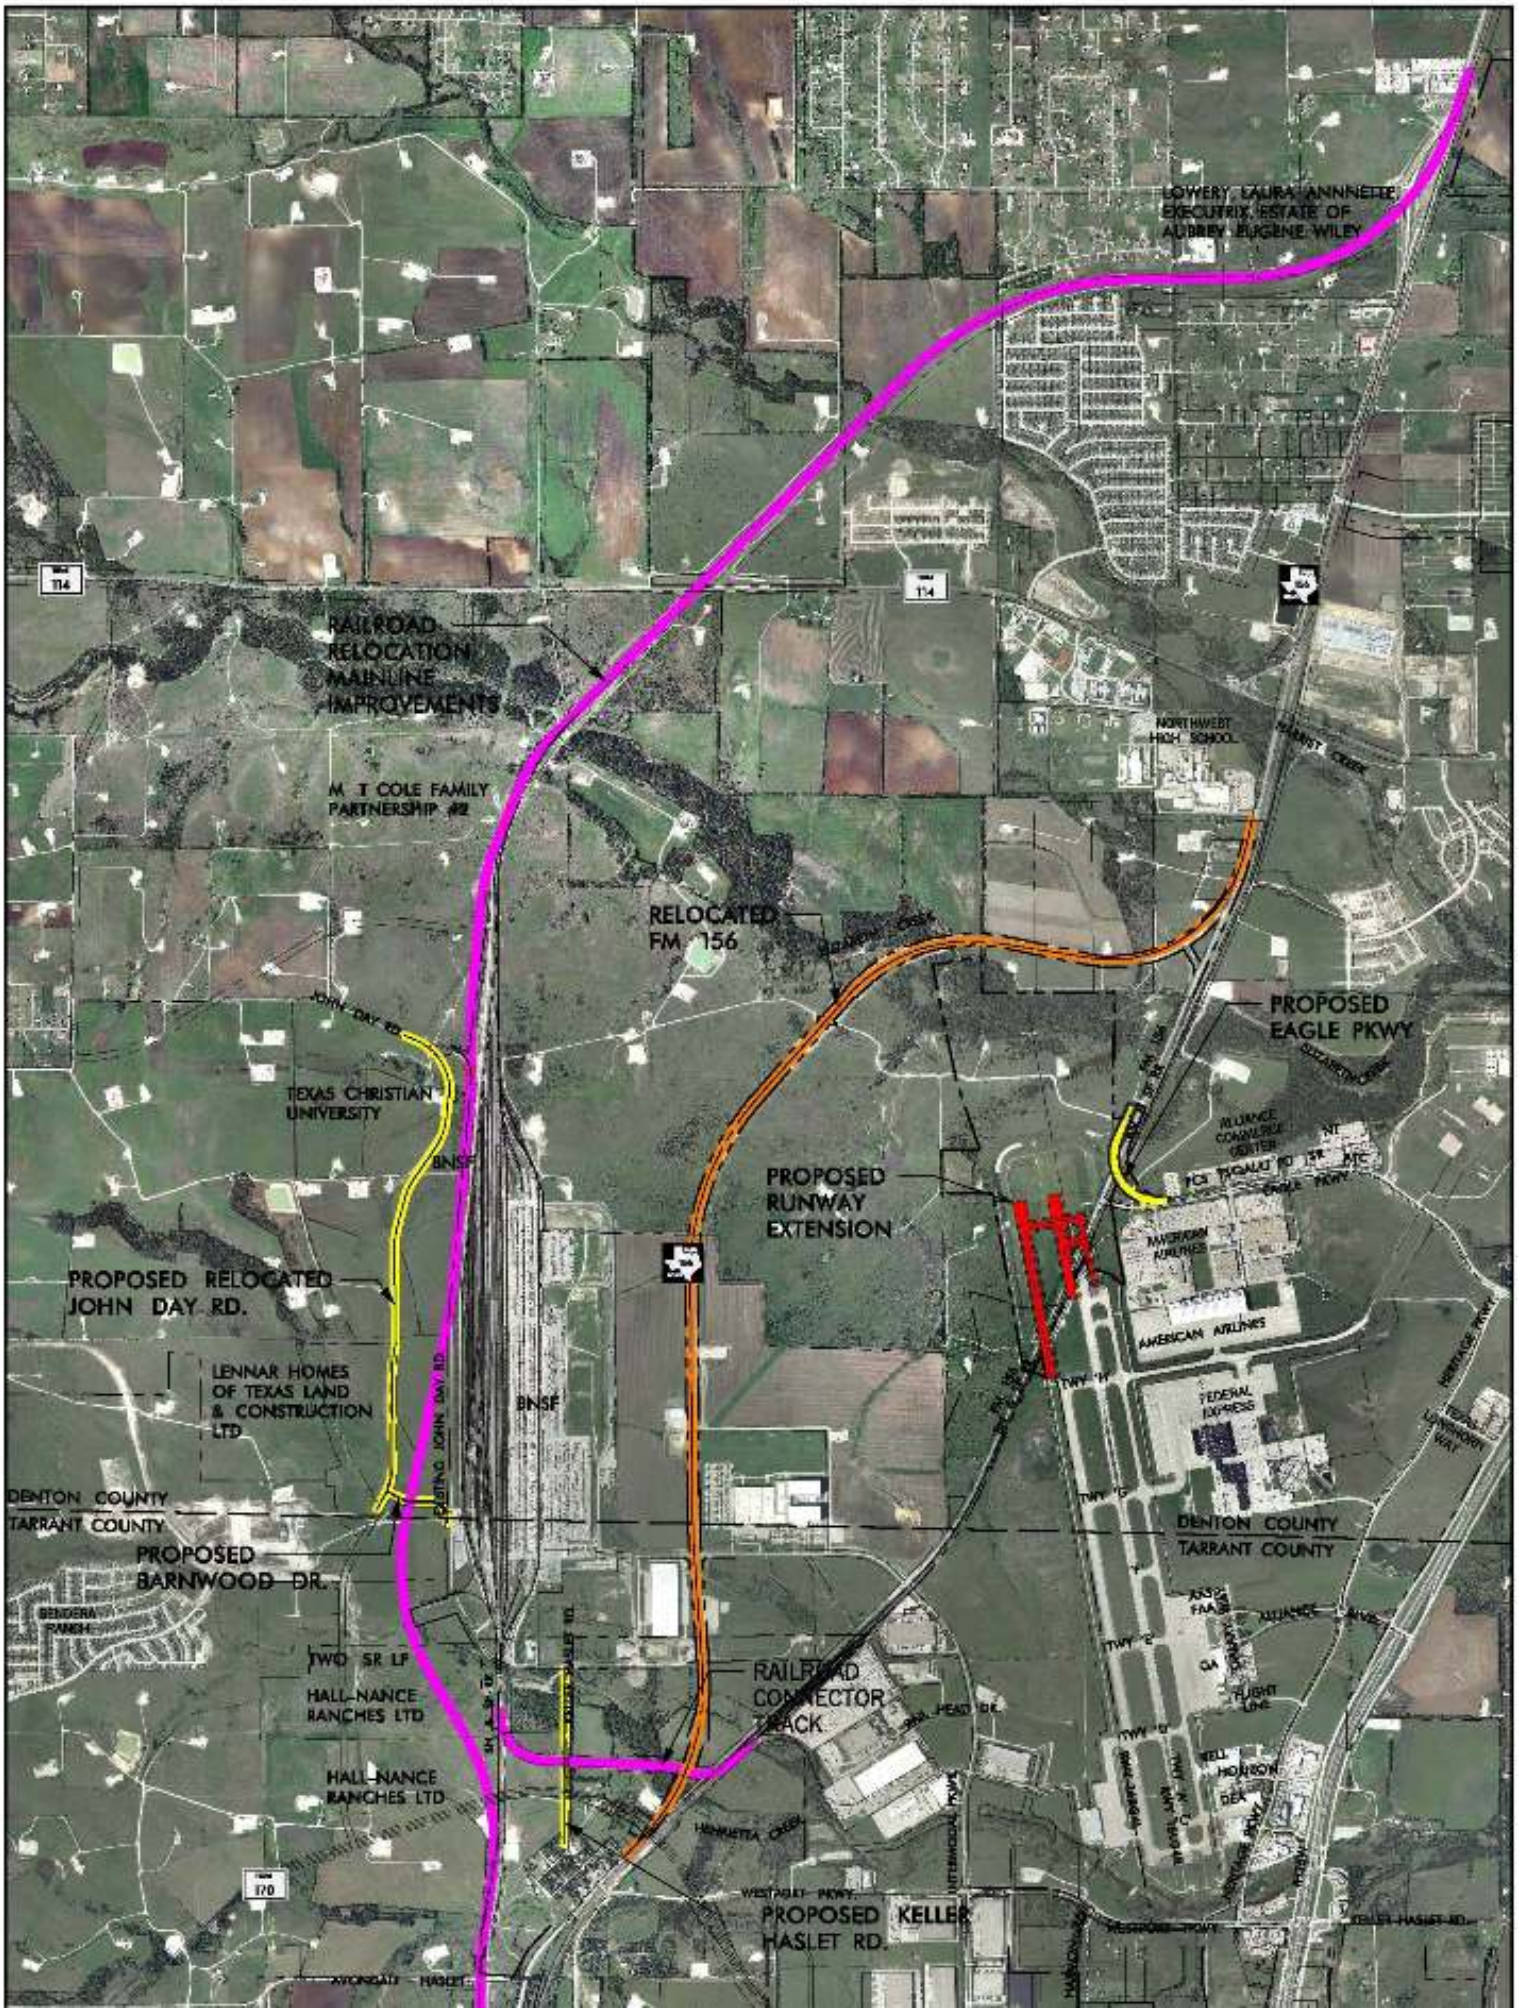
LOWERY, LAURA ANNNETTE
EXECUTRIX, ESTATE OF
AUBREY EUGENE WILEY
RAILROAD
RELOCATION
MAINLINE
IMPROVEMENTS
M T COLE FAMILY
PARTNERSHIP #2
RELOCATED
FM 156
PROPOSED
EAGLE PKWY
TEXAS CHRISTIAN
UNIVERSITY
BNSF
PROPOSED
RUNWAY
EXTENSION
PROPOSED RELOCATED
JOHN DAY RD.
LENNAR HOMES
OF TEXAS LAND
& CONSTRUCTION
LTD
BNSF
DENTON COUNTY
TARRANT COUNTY
PROPOSED
BARNWOOD DR.
DENTON COUNTY
TARRANT COUNTY
TWO SR LF
HALL-NANCE
RANCHES LTD
RAILROAD
CONNECTOR
TRACK
HALL-NANCE
RANCHES LTD
PROPOSED KELLER
HASLET RD.
AMERICAN AIRLINES
FEDERAL
EXPRESS
NORTHWEST
HIGH SCHOOL